



PLOT HANDINGS:
PLOTS 1020 to 1027 - AS

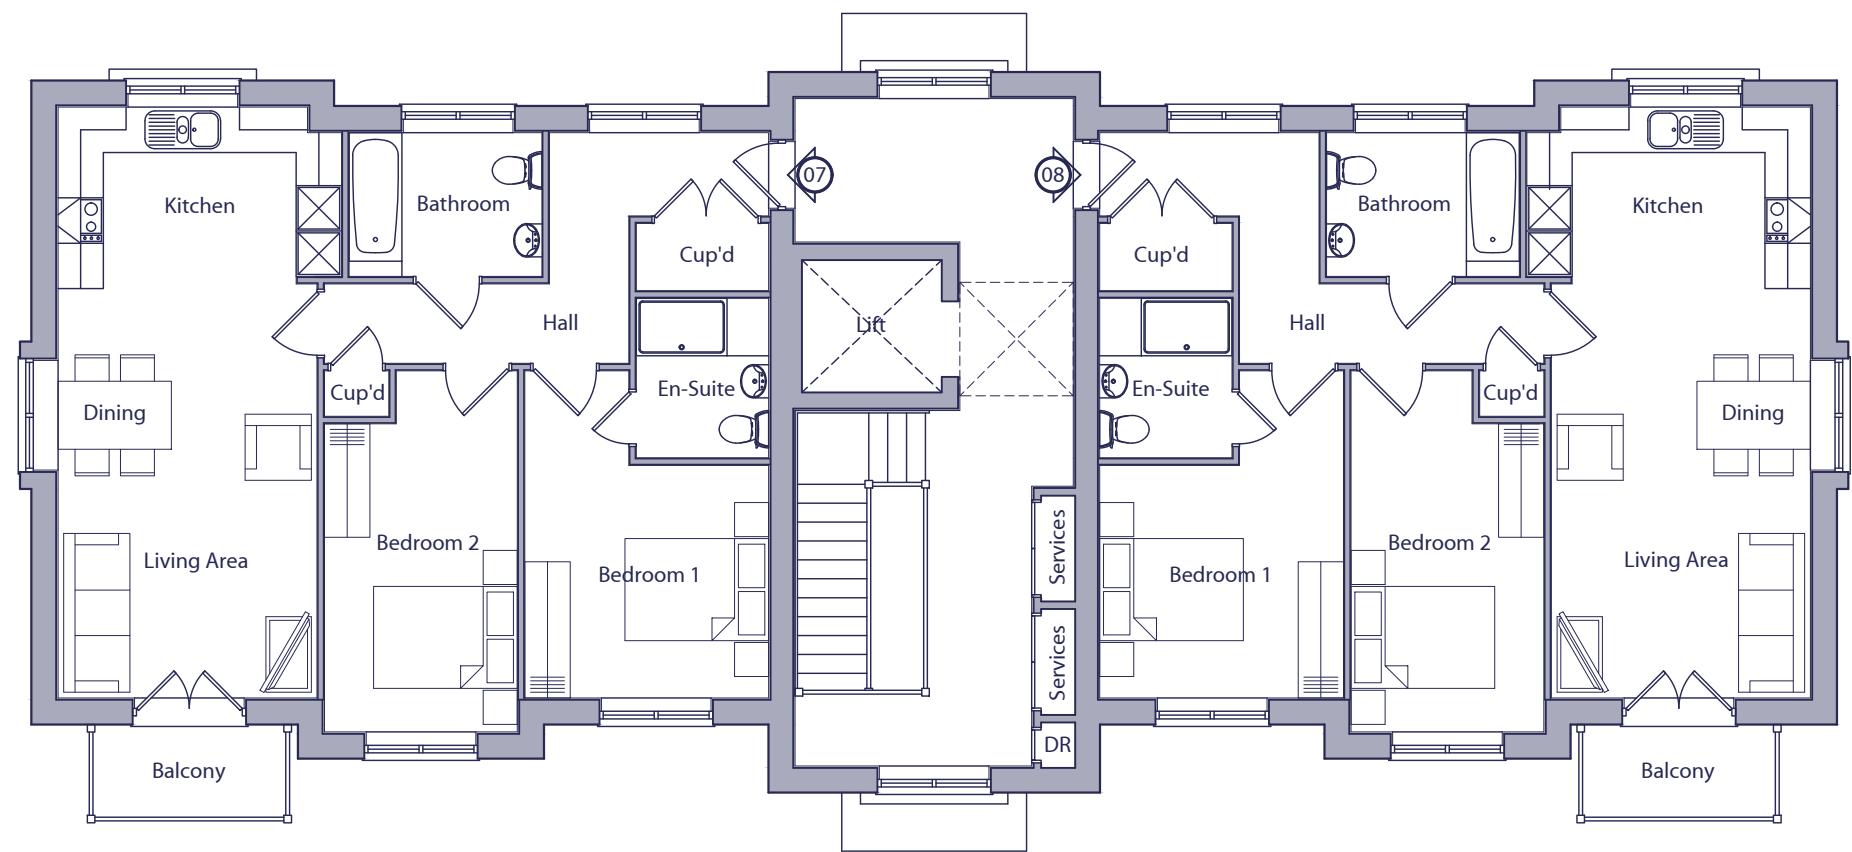

THIRD FLOOR PLAN

FLAT 7 - 2 BED / 4 PERSON FLAT		
SPACE STANDARDS	REQUIRED	ACTUAL
FLOOR AREA	70.0m2	72.53m2
STORAGE	2.0m2	2.07m2
BEDROOM 1	11.5m2	11.64m2
BEDROOM 2	11.5m2	11.51m2

FLAT 8 - 2 BED / 4 PERSON FLAT		
SPACE STANDARDS	REQUIRED	ACTUAL
FLOOR AREA	70.0m2	72.53m2
STORAGE	2.0m2	2.07m2
BEDROOM 1	11.5m2	11.64m2
BEDROOM 2	11.5m2	11.51m2

 

A	08.01.25	Flat block amended to suit revised layout.	MCN	DGP
Rev.	Date	Description	Drawn	Checked

Client		Scale	1:100 @ A3	Drawn	MCN	Checked	DGP	
Project	South Wokingham R10	Date	Oct 2024	File	P1914 Flat Blocks			
Drawing Title	R10 - Block 3 - Style 3 Third Floor Plan	Drg.No.	P1914.BLK3.104	Rev.	A	Drawing Status	PLANNING	

AAP Architecture Ltd
Unit A, Monument Business Centre, Monument Way East, Woking, Surrey GU21 5LG
T 01483 727345 E projects@aap-arc.co.uk W aap-arc.co.uk

Under the Intellectual Property Act 2014, this drawing is the copyright of AAP Architecture Ltd.