



PLOT HANDINGS:
PLOTS 1020 to 1027 - AS

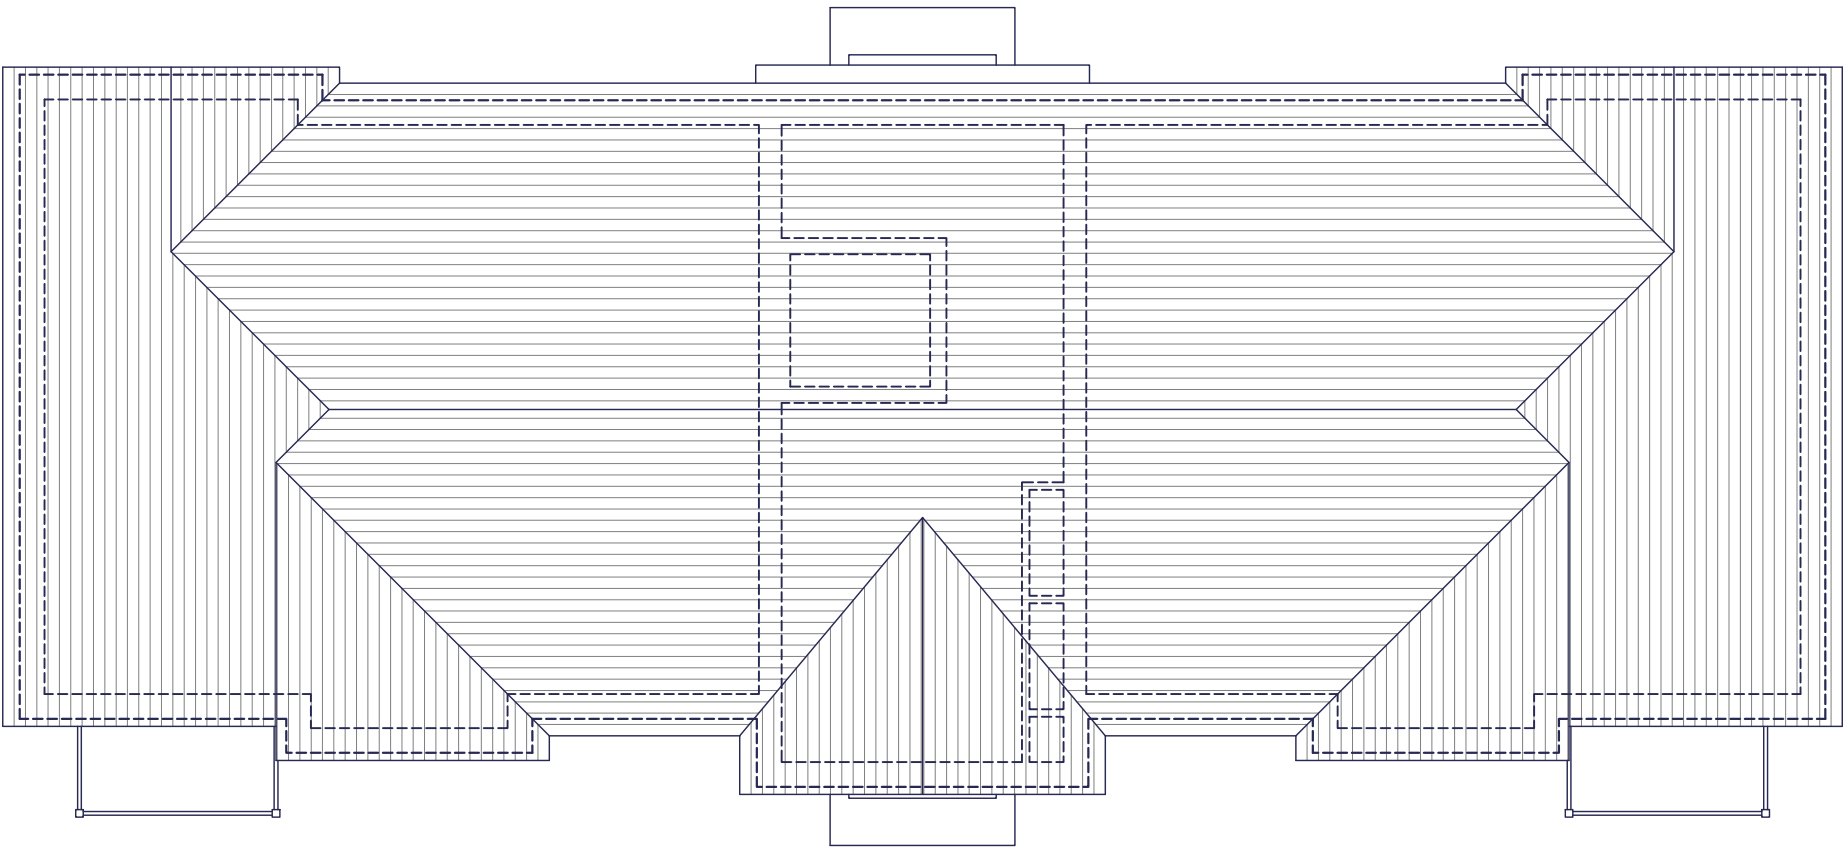

ROOF PLAN

 

A	08.01.25	Flat block amended to suit revised layout.	MCN	DGP
Rev.	Date	Description	Drawn	Checked
		Client	Scale	Drawn
			1:100 @ A3	MCN
		Project	Date	File
		South Wokingham	Oct 2024	P1914 Flat Blocks
		Drawing Title	Drg.No.	Rev.
		R10 - Block 3 - Style 3	P1914.BLK3.105	A
		Roof Plan		PLANNING



AAP Architecture Ltd
Unit A, Monument Business Centre, Monument Way East, Woking, Surrey GU21 5LG
T 01483 727345 E projects@aap-arc.co.uk W aap-arc.co.uk

Under the Intellectual Property Act 2014, this drawing is the copyright of AAP Architecture Ltd.