


PLOT HANDINGS:
PLOTS 1028 to 1038 - AS


FLAT 10 - 1 BED / 2 PERSON FLAT		
SPACE STANDARDS	REQUIRED	ACTUAL
FLOOR AREA	50.0m2	50.16m2
STORAGE	1.5m2	1.56m2
BEDROOM 1	11.5m2	11.53m2

FLAT 9 - 1 BED / 2 PERSON FLAT		
SPACE STANDARDS	REQUIRED	ACTUAL
FLOOR AREA	50.0m2	51.06m2
STORAGE	1.5m2	2.70m2
BEDROOM 1	11.5m2	11.77m2

FLAT 11 - 1 BED / 2 PERSON FLAT		
SPACE STANDARDS	REQUIRED	ACTUAL
FLOOR AREA	50.0m2	50.20m2
STORAGE	1.5m2	1.78m2
BEDROOM 1	11.5m2	12.30m2

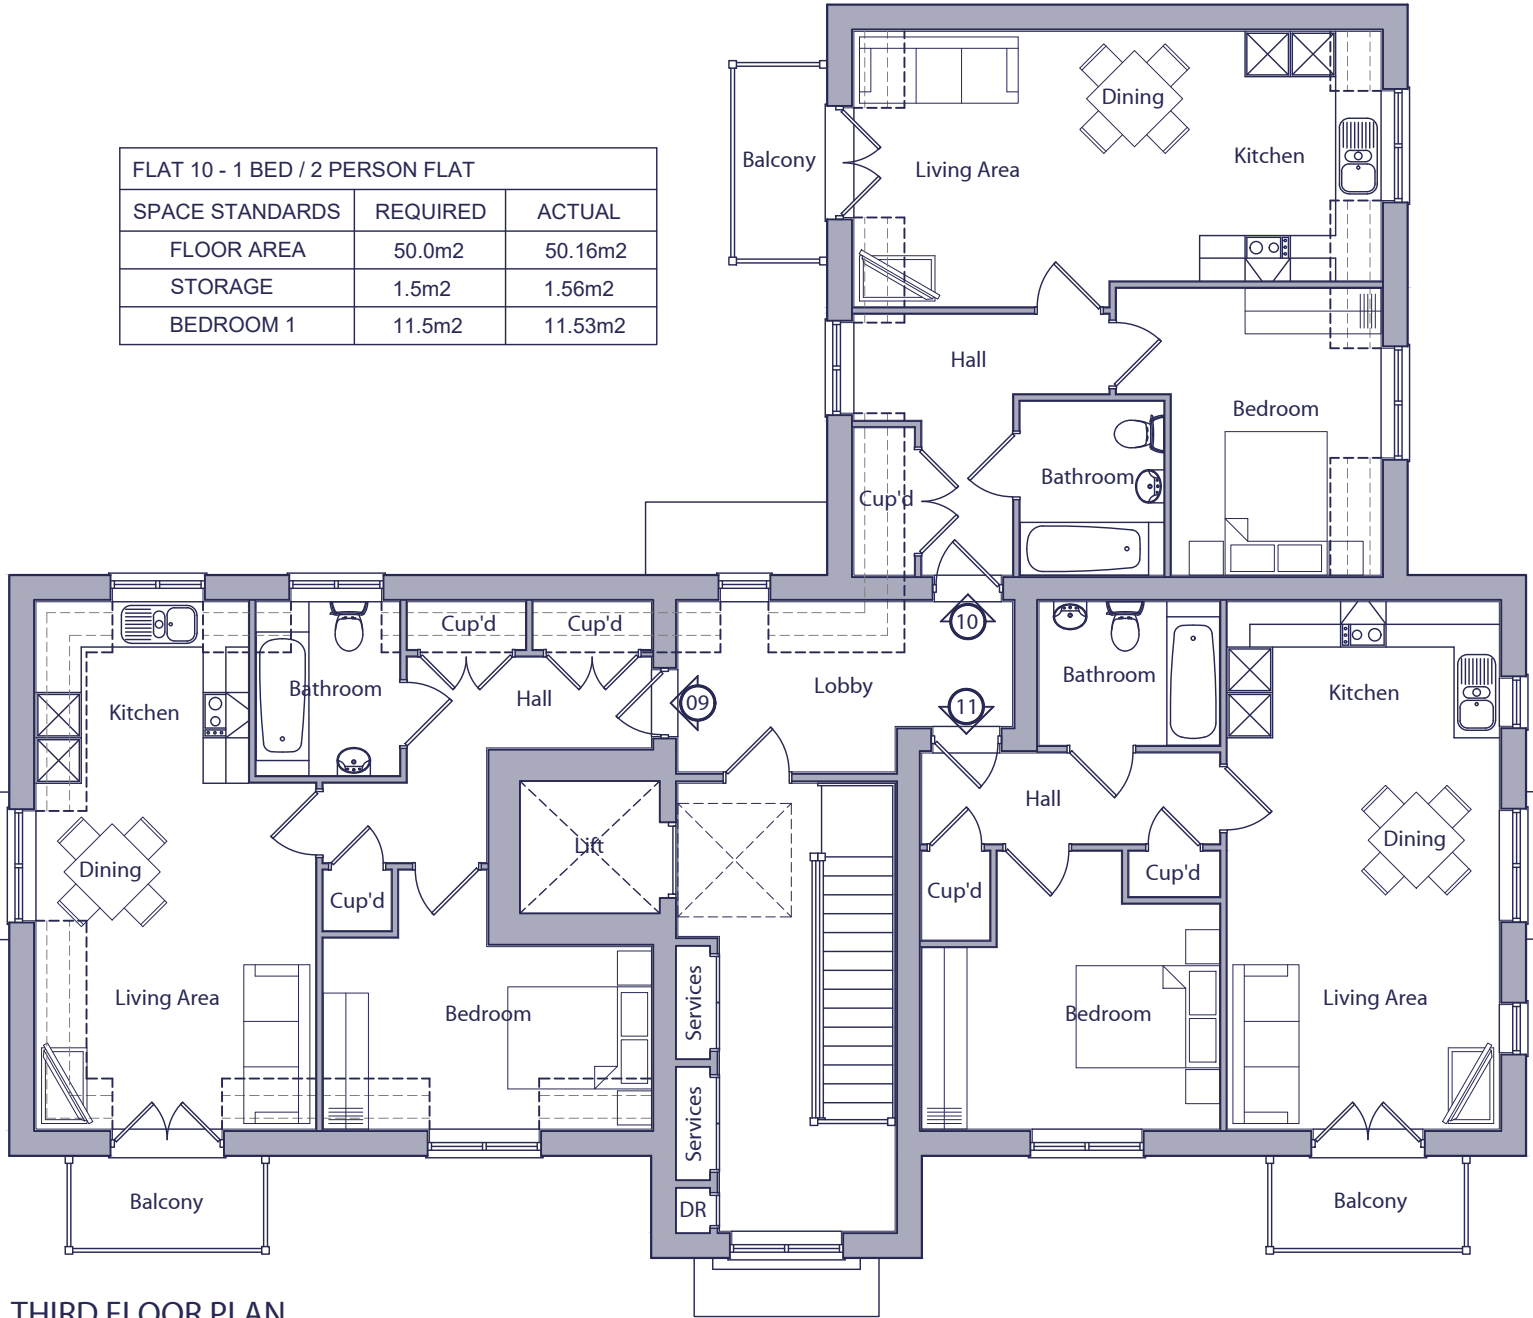

THIRD FLOOR PLAN

 

A	08.01.25	Flat block amended to suit revised layout.	MCN	DGP
Rev.	Date	Description	Drawn	Checked

Client		Scale	1:100 @ A3	Drawn	MCN	Checked	DGP
Project	South Wokingham R10	Date	Oct 2024	File	P1914 Flat Blocks		
Drawing Title	R10 - Block 4 - Style 3 Third Floor Plan	Drg.No.	P1914.BLK4.104	Rev.	A	Drawing Status	PLANNING



AAP Architecture Ltd
Unit A, Monument Business Centre, Monument Way East, Woking, Surrey GU21 5LG
T 01483 727345 E projects@aap-arc.co.uk W aap-arc.co.uk

Under the Intellectual Property Act 2014, this drawing is the copyright of AAP Architecture Ltd.