



Studio Charrette will not be responsible for any principal designer duties under CDM 2015.
No site work is to be carried out until permissions are in place. Site searches to carried out before any works to site.
All structural elemental/associated calculations to be confirmed and provided by structural engineer.

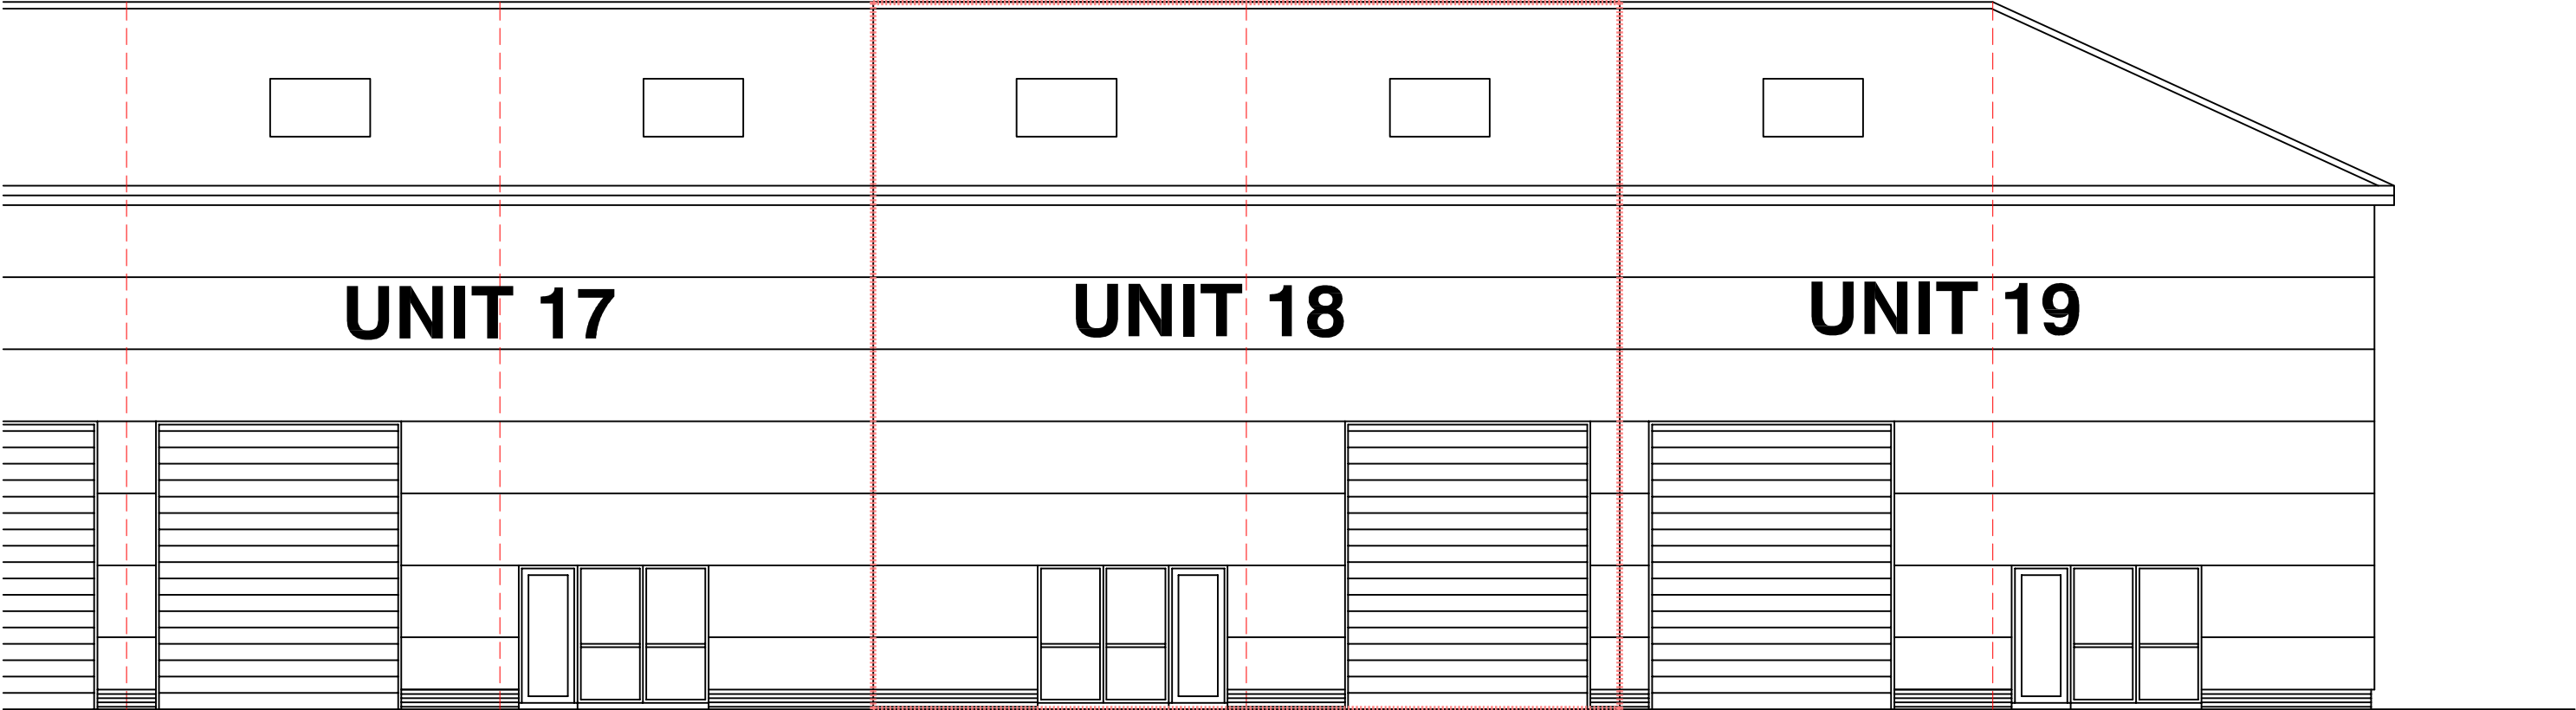

PROPOSED FRONT ELEVATIONS, 1:100

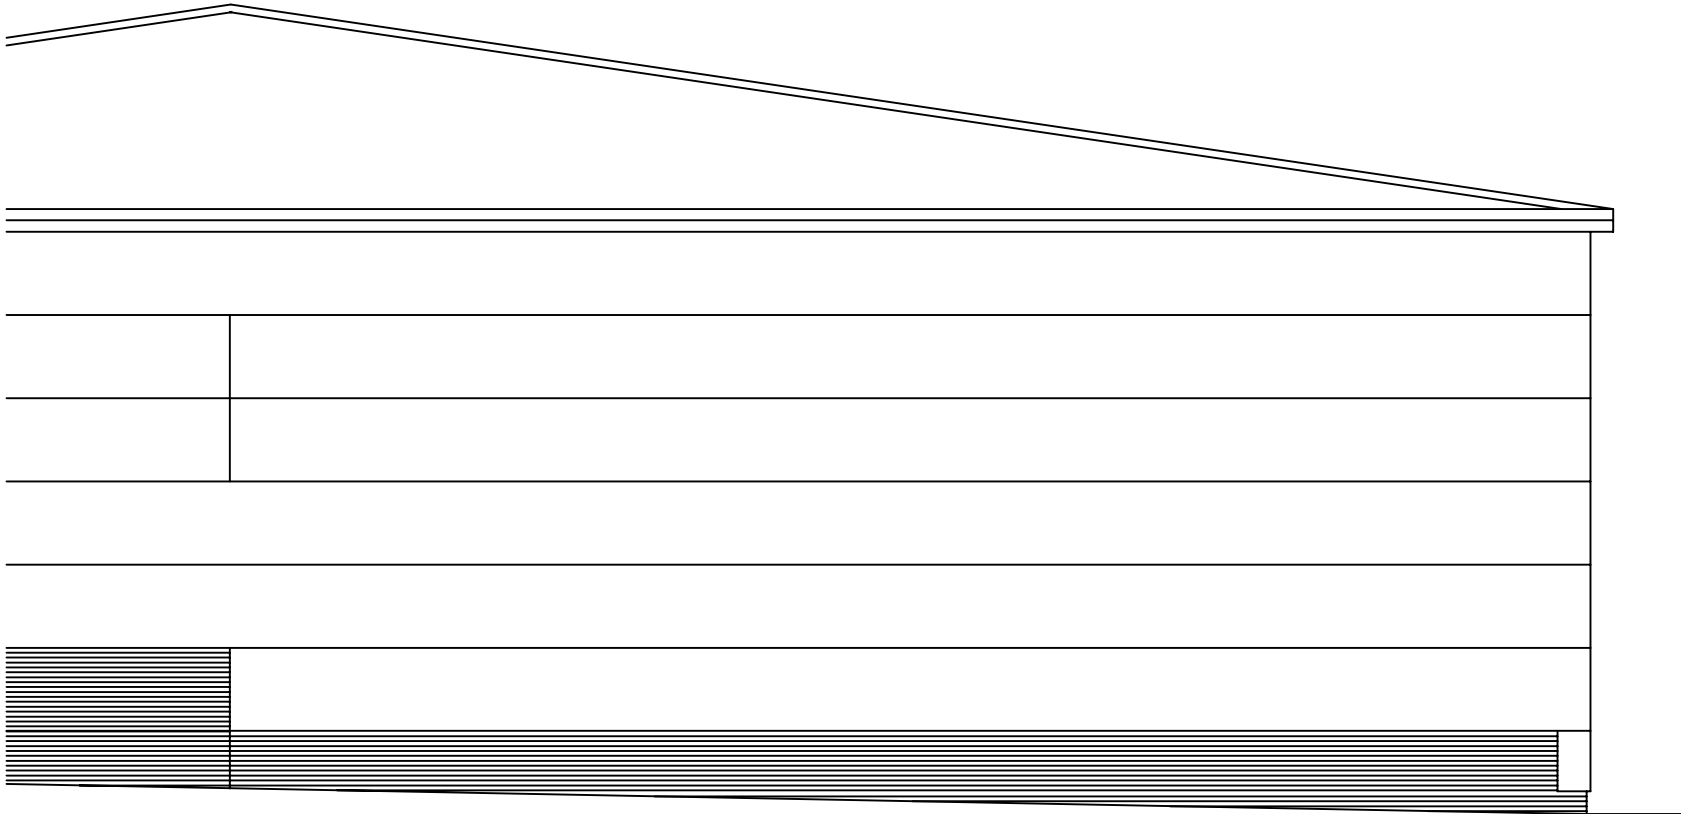

PROPOSED SIDE ELEVATIONS, 1:100

NOTES:

- This drawing is not a working drawing, and is only for the purpose of the following:-
- A- Planning Submission
- The main contractor is responsible for informing the lead designer of any discrepancy on, or between, this drawing and any other relevant document.
- All existing walls, foundations and lintels or other structural items are to be confirmed load bearing and adequate for increased loading where relevant prior to work commencing.
- Any existing walls to be removed are to be confirmed non-loadbearing prior to removal.
- Boundaries, angles, and dimensions are to be checked by the main contractor prior to work commencing.
- Written dimensions only to be used from this drawing. If in doubt consult the lead designer for clarification.

STUDIO CHARRETTE A: The Clubhouse, 50 Grosvenor Hill, London, W1K 3QT W: www.studiocharrette.co.uk			
Client			
Muhammad Faisal & Muhammad Javed			
Project Title			
Unit 18, Anglo Industrial Park, Fishponds Road, Wokingham RG41 2AN			
Drawing Title			
Change of use from office / storage to MOT centre and repairs			
Proposed elevations			
Drawing No. SC / 25 / 459 - 202		Rev	
Scale 1:100 @ A3	Date - June 2025	Planning	
		Bulking Control	
		Client	
		Sketch	
		Information	
Created By A Mc			
Check By			

This drawing and the copyright, design rights and all other intellectual property rights in it belong to Studio Charrette Ltd. No license or assignment of any such rights is granted hereunder. This drawing is not to be copied or divulged to a third party without written permission.