



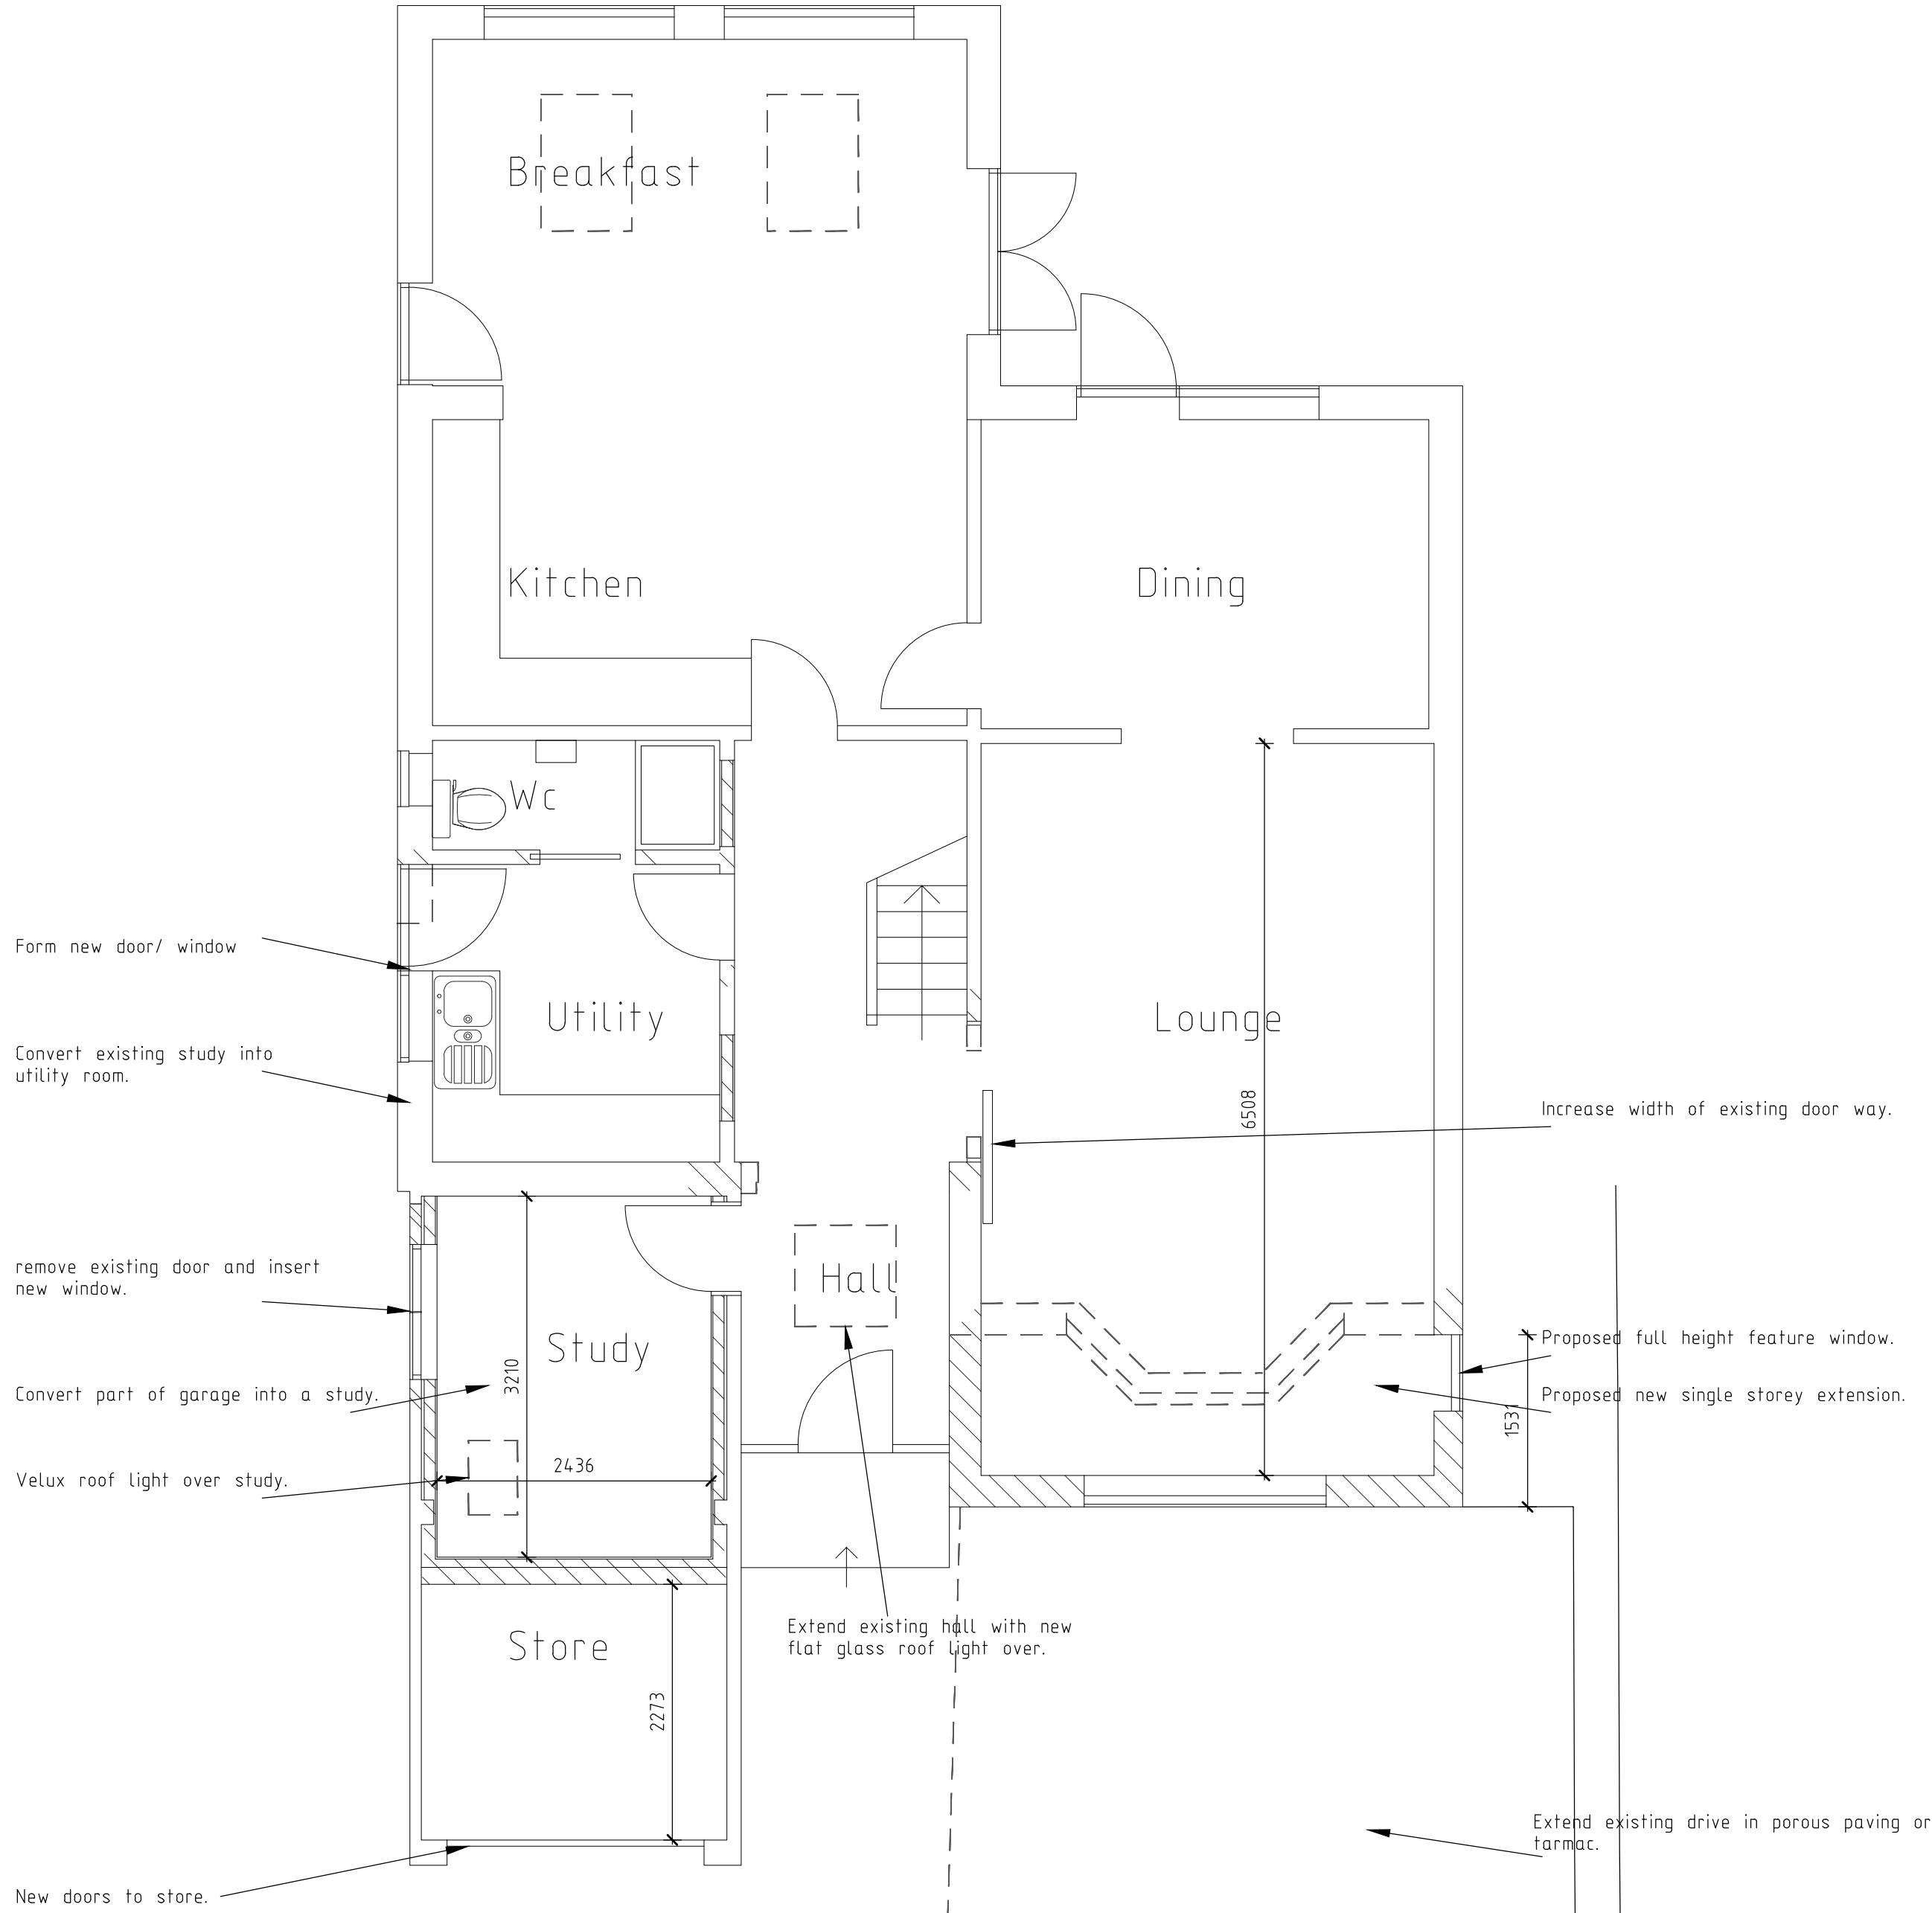

Ground Floor Plan 1 : 50

NOTE: Part of the survey was taken from the estate agents sales plans

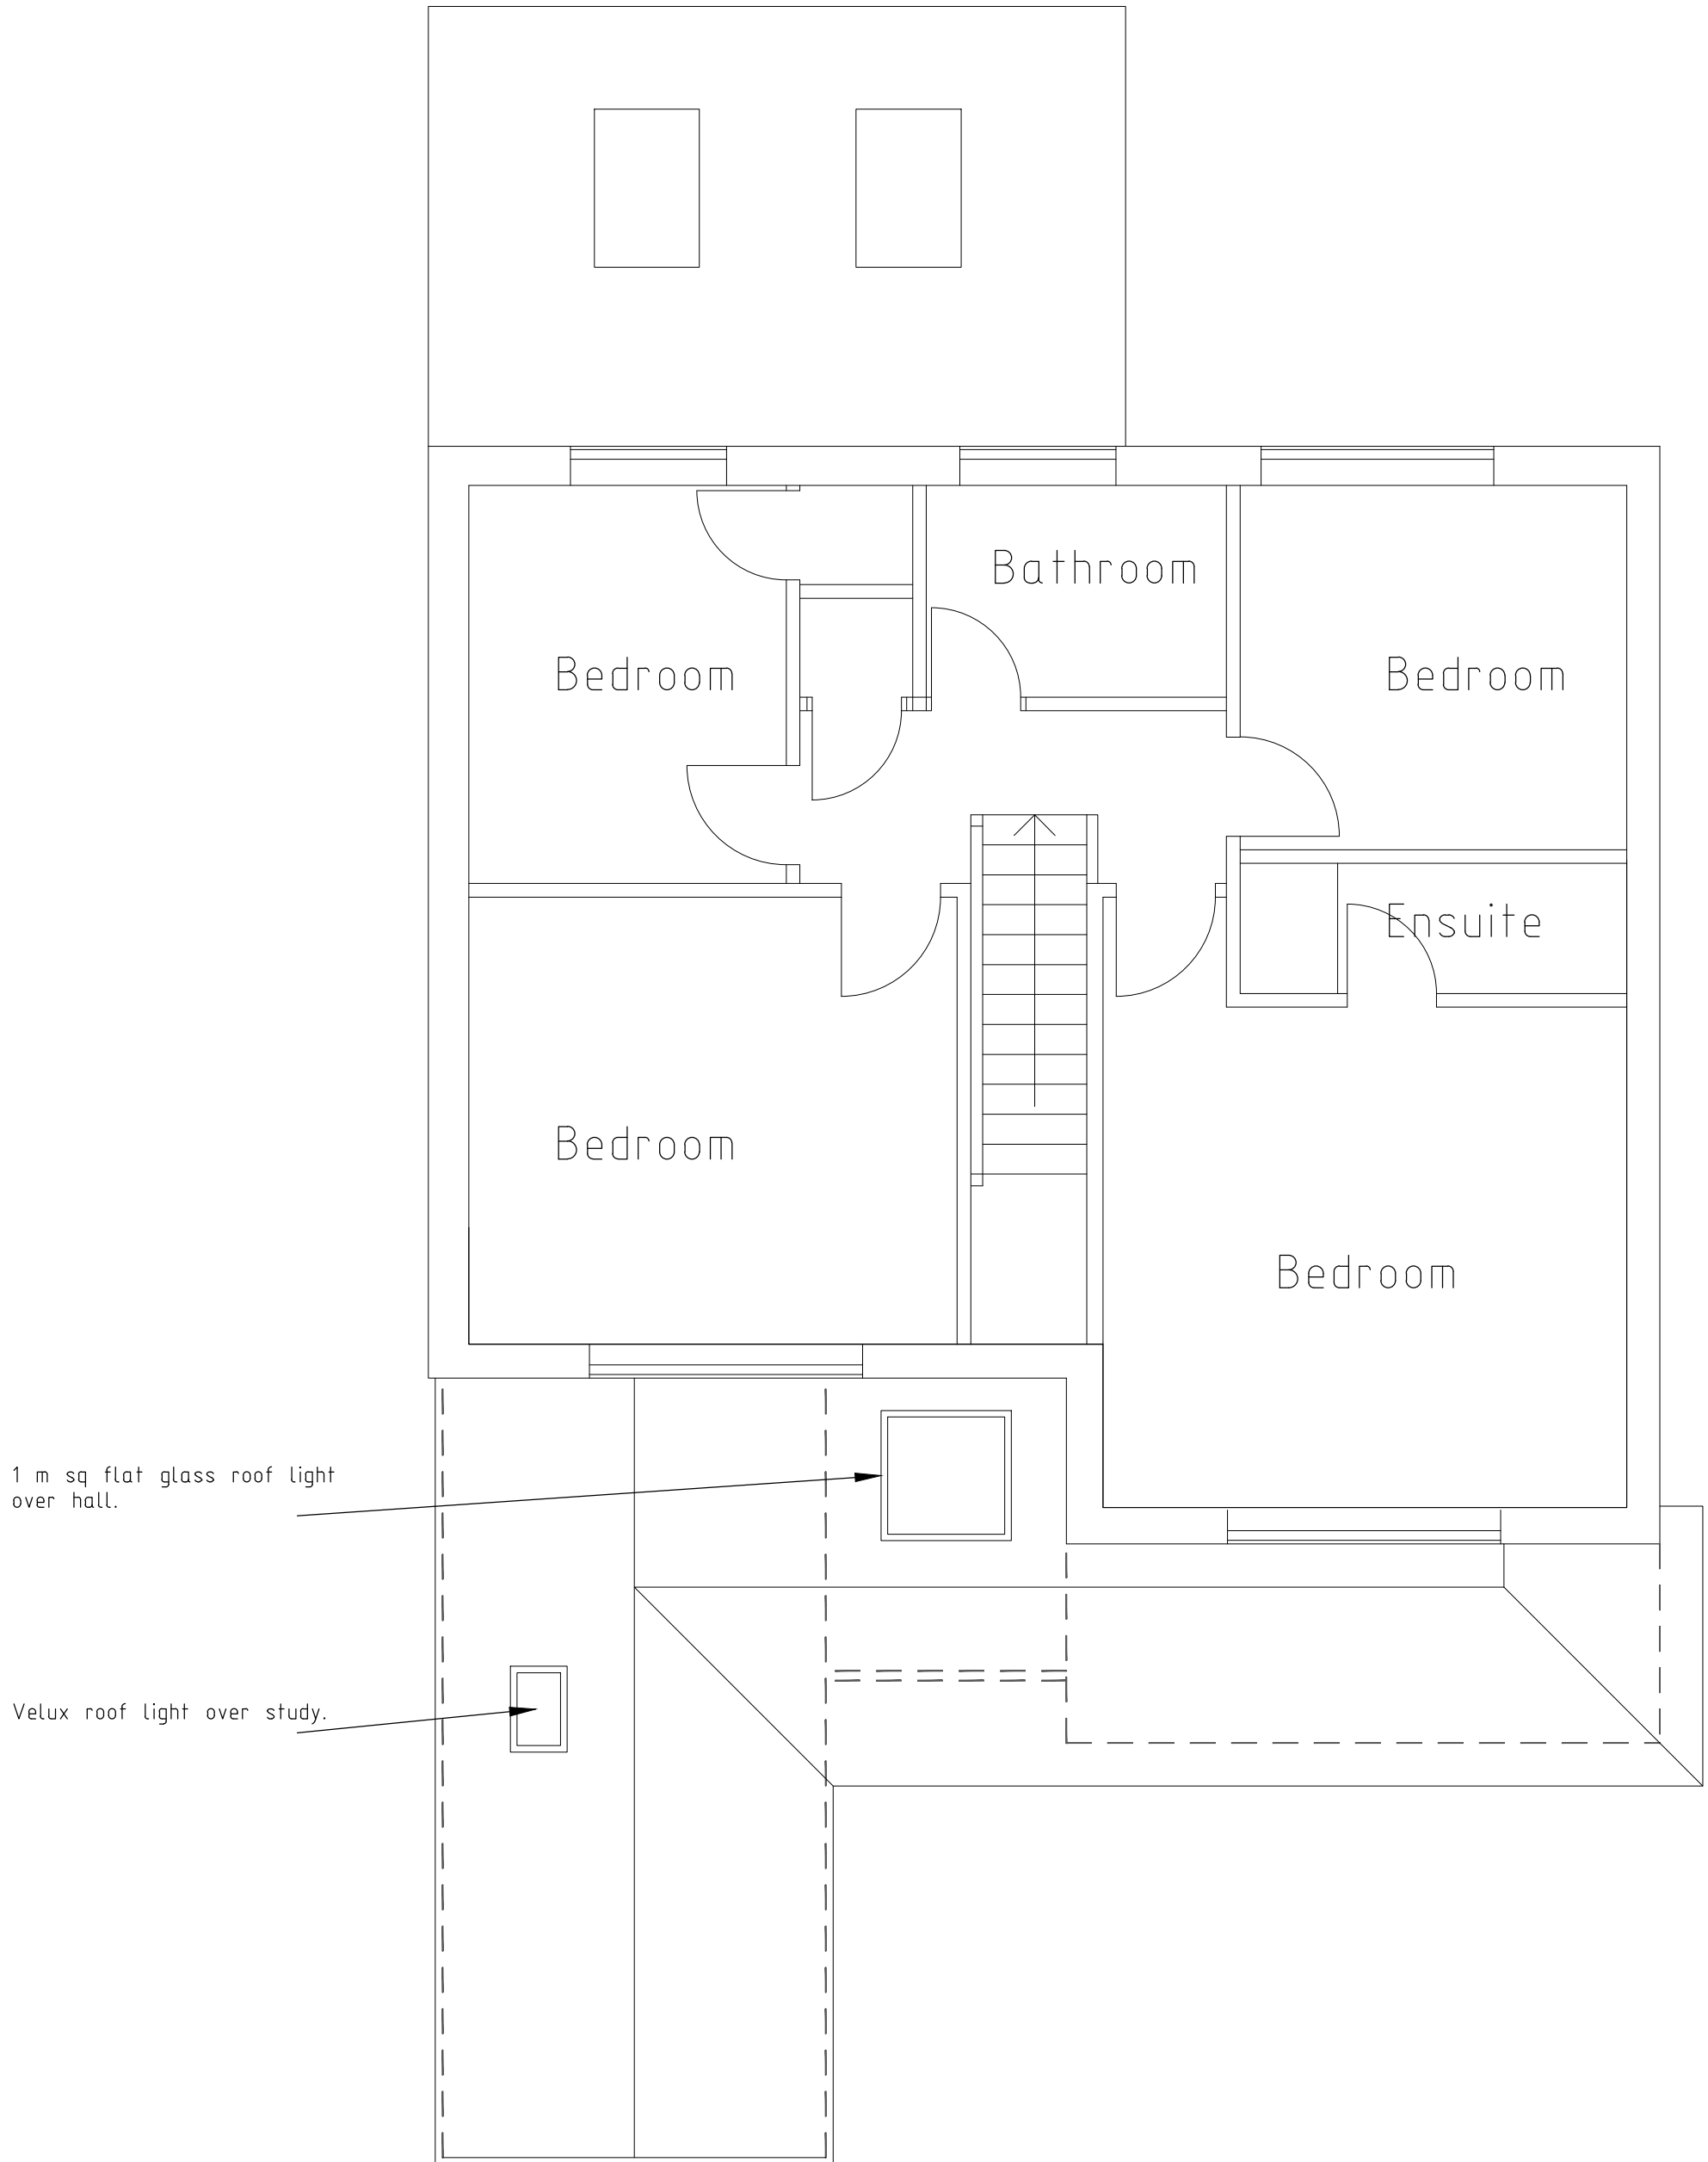

First Floor / Roof Plan 1 : 50

NOTE: Part of the survey was taken from the estate agents sales plans

B	19-5-25	Further info added
A	30-4-25	Clients revisions added
	Date	Revision
© copyright		
Client		
Mr & Mrs Hammond		
Job Title		
4 Rowan Close , Wokingham, RG41 4BH.		
Drawing Title		
Scheme Proposals- Plans		
Scale AS @ A1		
Date	Apr 2025	Drawn by JRB
Drawing No.	SP/25/ 01	Rev. B