





Front Elevation 1 : 100

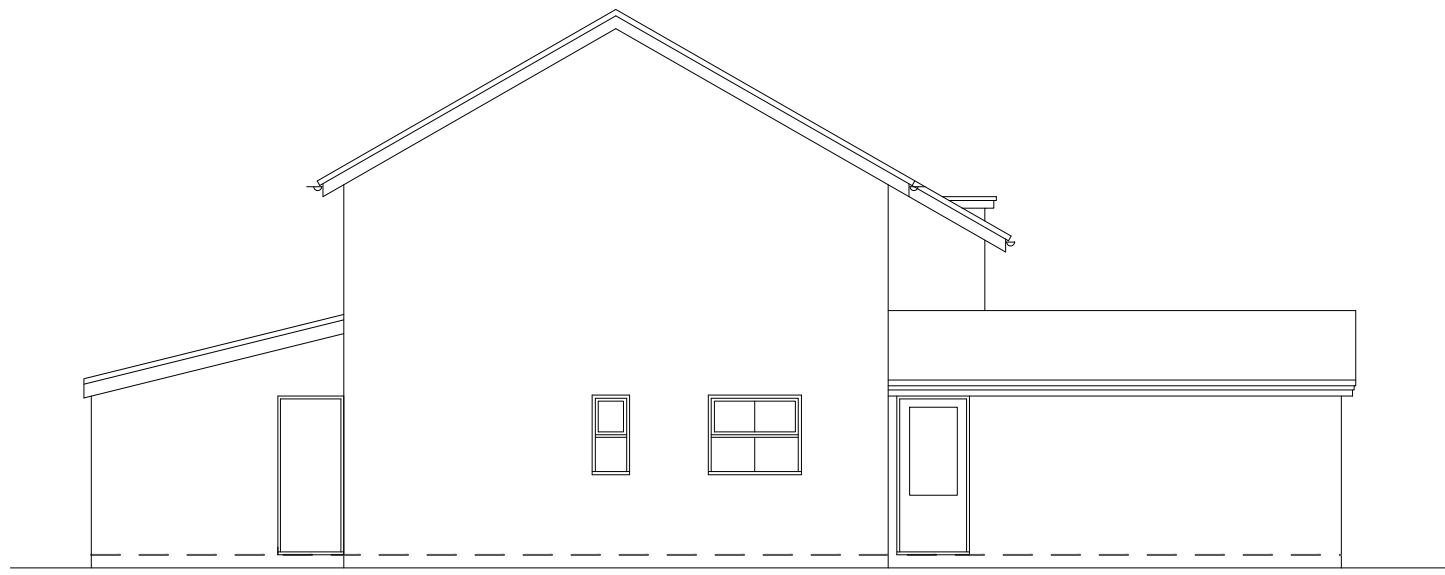


Side Elevation 1 : 100

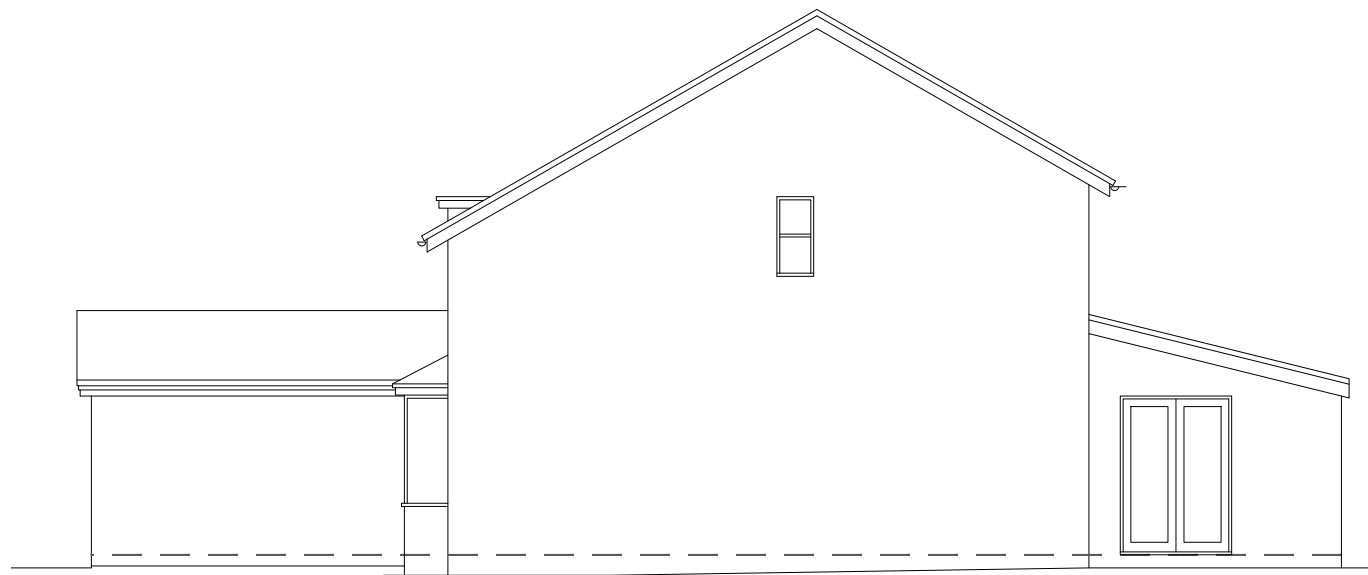

Side Elevation 1 : 100





Rear Elevation 1 : 100

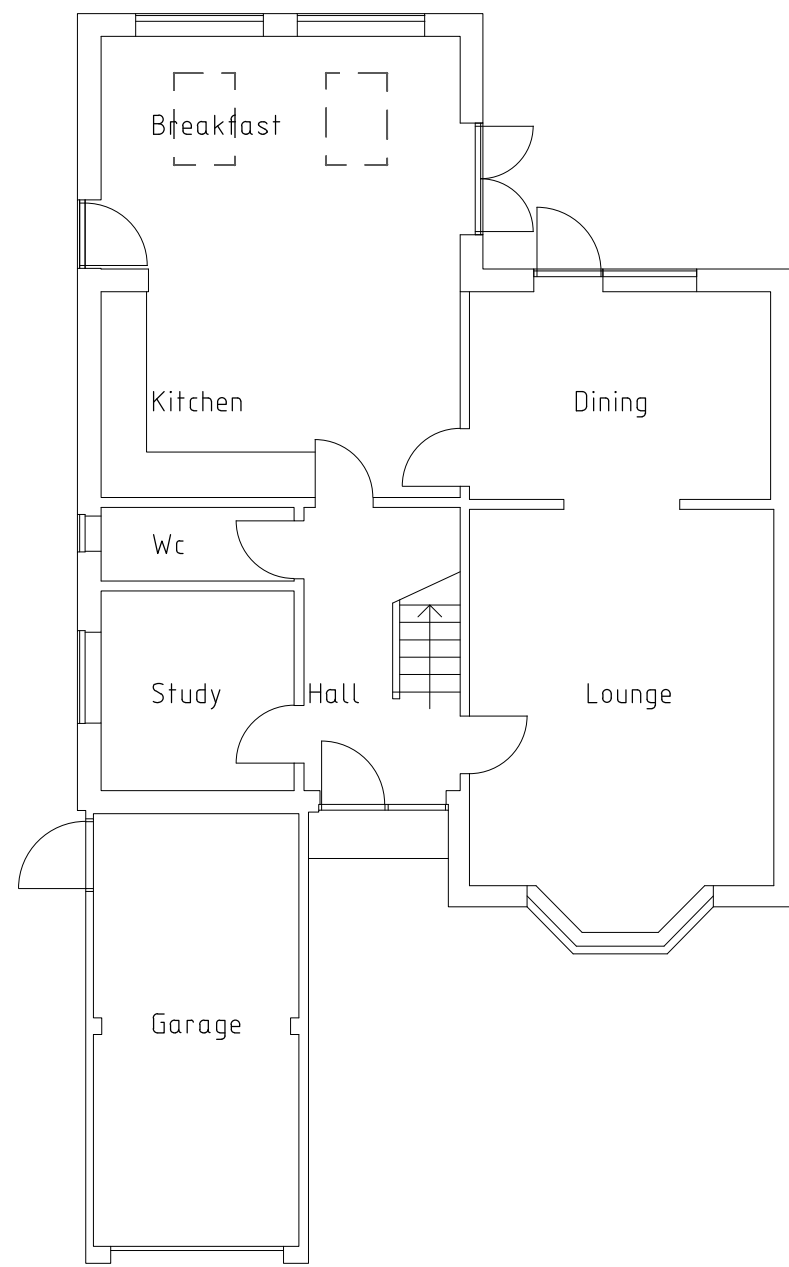

Ground Floor Plan 1 : 100

NOTE: Part of the survey was taken from the estate agents sales plans

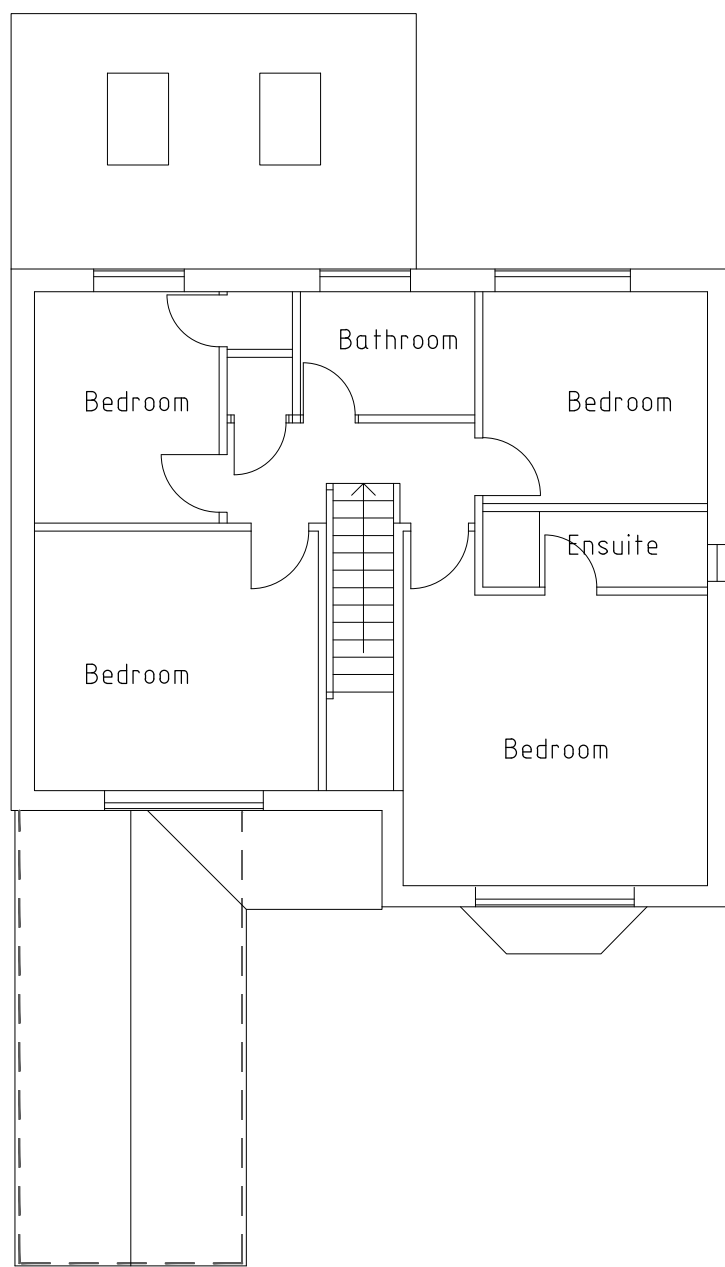 

First Floor Plan 1 : 100

NOTE: Part of the survey was taken from the estate agents sales plans

	Date	Revision
© copyright		
Client		
Mr & Mrs Hammond		
Job Title		
4 Rowan Close , Wokingham, RG41 4BH.		
Drawing Title		
As Existing Plans & Elevations		
Scale	AS @ A1	
Date	Apr 2025	Drawn by JRB
Drawing No.	S/25/ 10	Rev. -