



NOTES

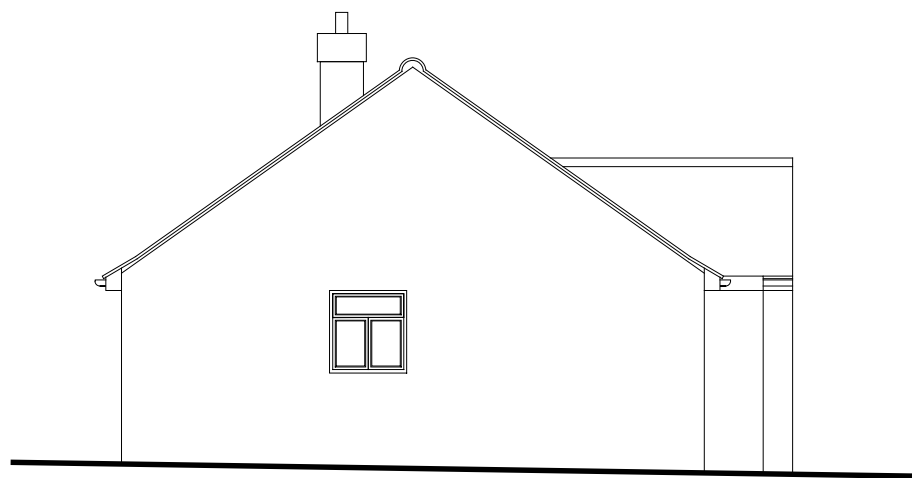


Side Elevation - Scale 1:100




Front Elevation - Scale 1:100

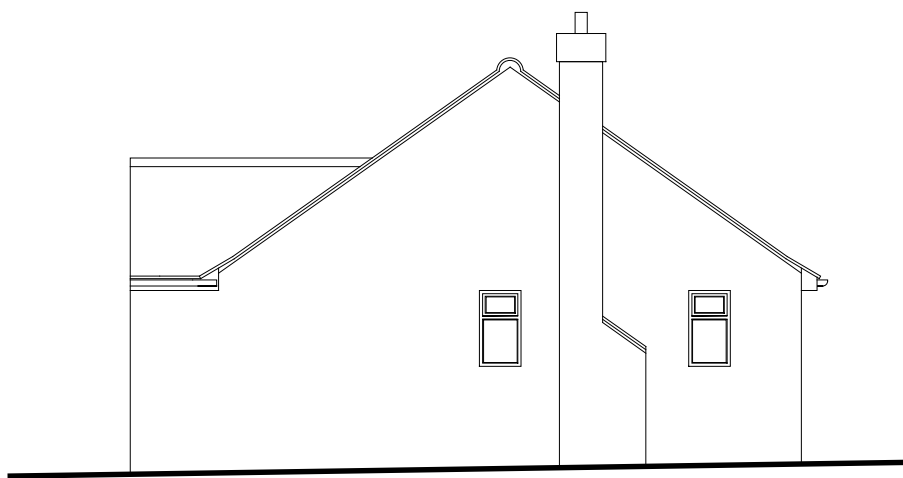


Side Elevation - Scale 1:100

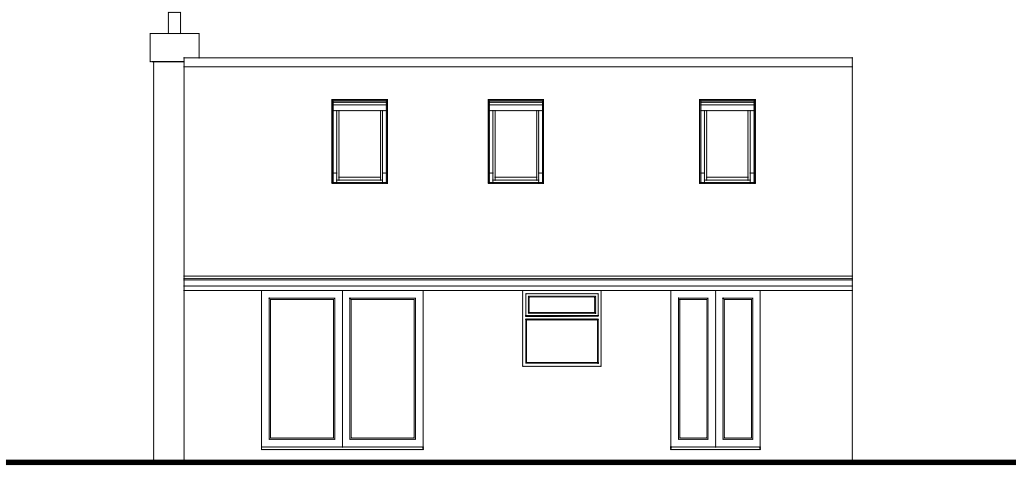

Rear Elevation - Scale 1:100

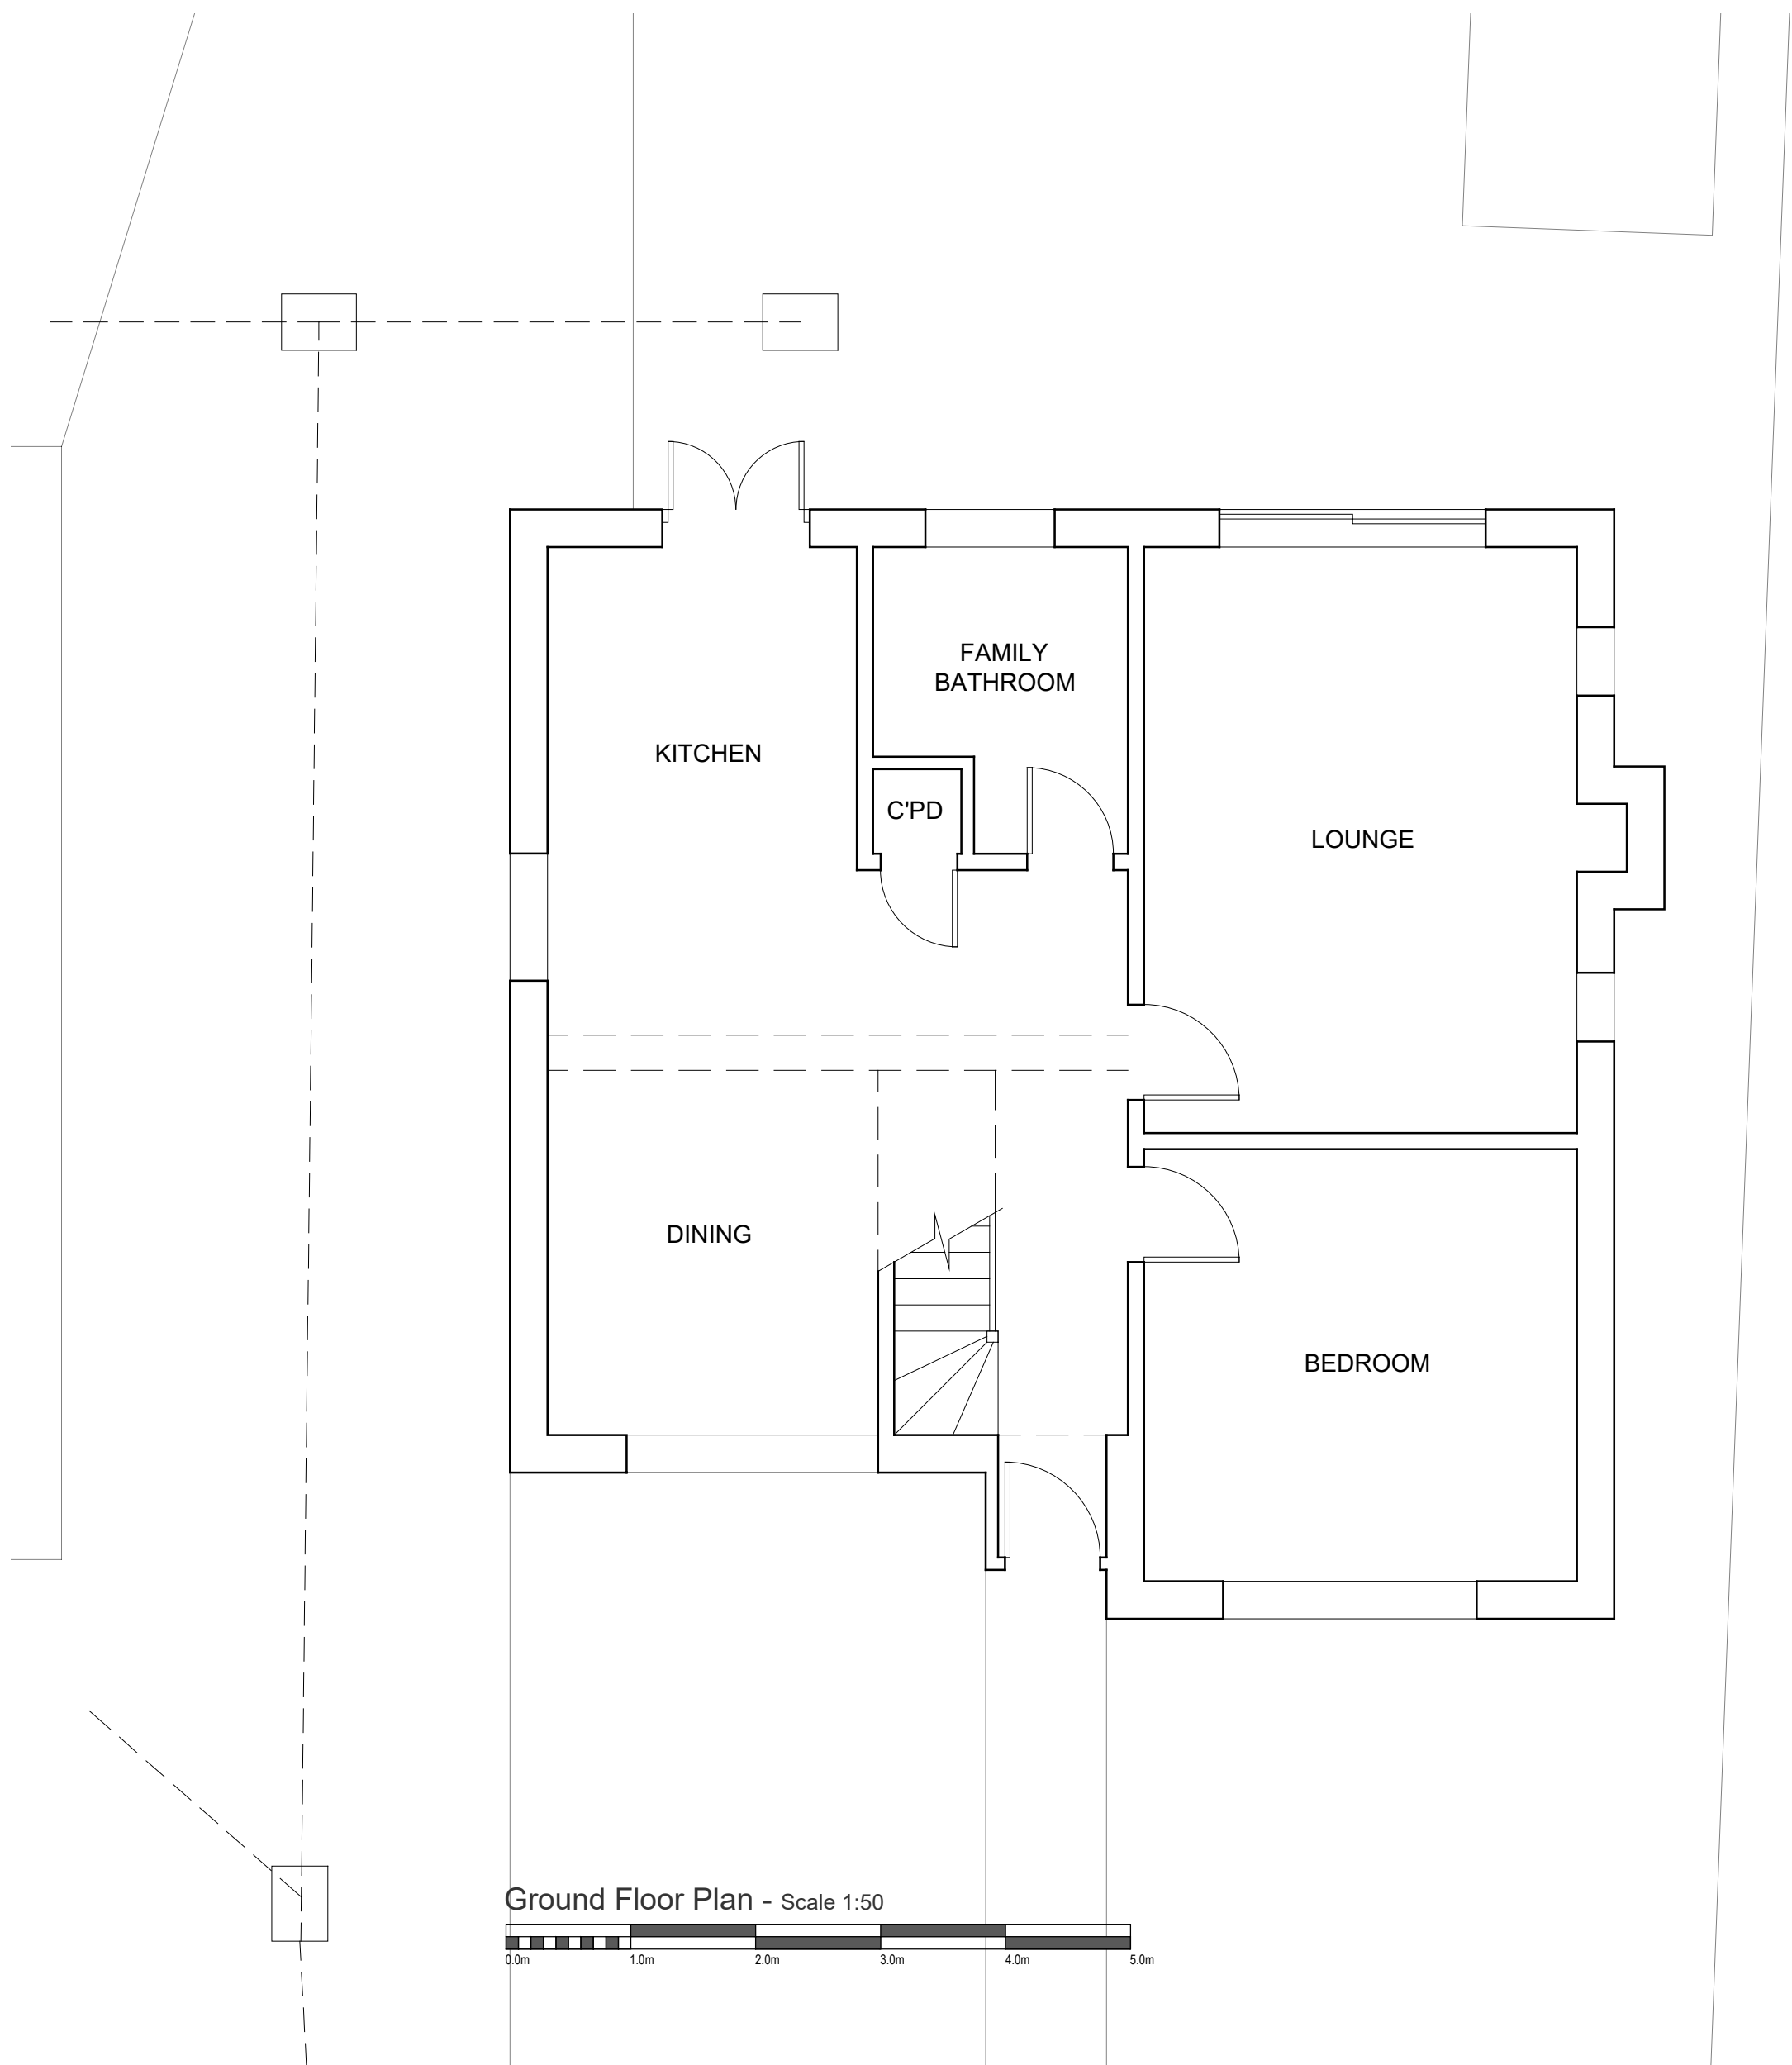

Ground Floor Plan - Scale 1:50

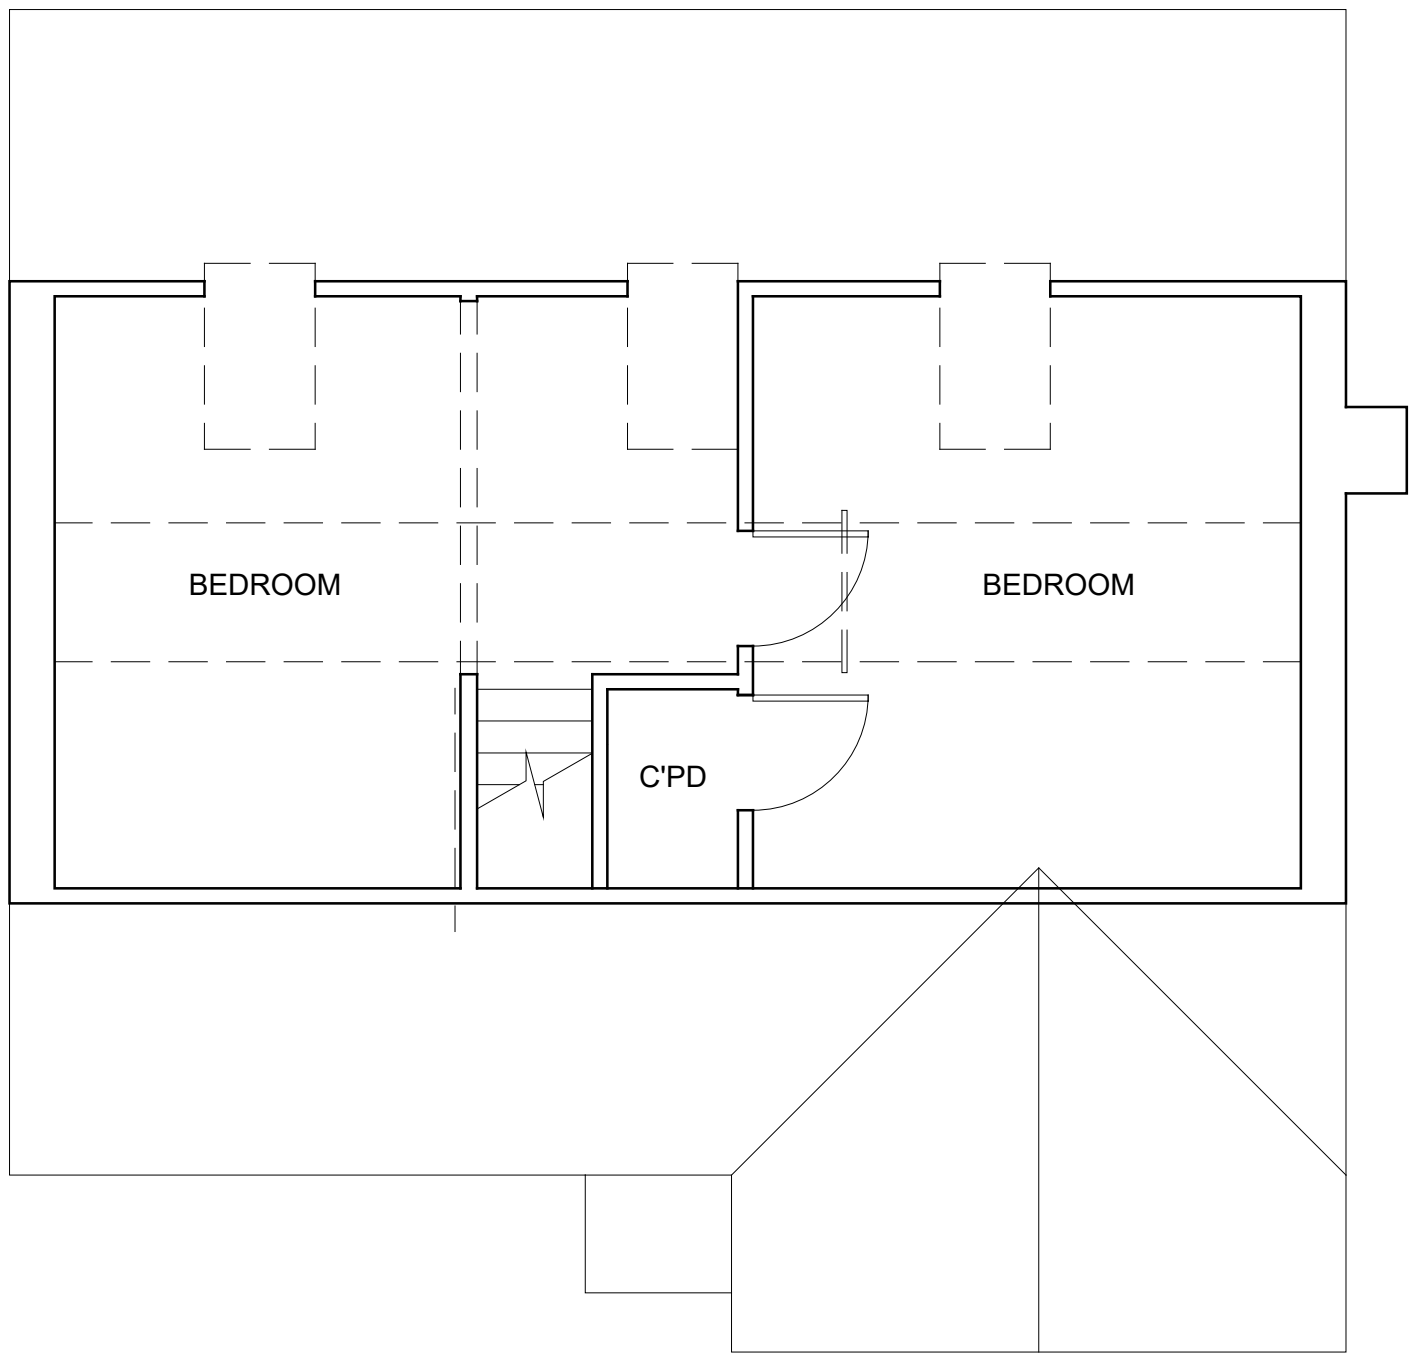

First Floor Plan - Scale 1:50

Revisions

retsofdesign
Architectural Services & Interior Design

M: +44 (0)7985 478563
<http://www.retsofdesign.com>

Client
Mr and Mrs Sly

Project
**122 Victoria Road
Wargrave
RG10 8AE**

Drawing
Survey Plan & Elevations

Project Ref EJ02081	Date December 2023	Drawing Number 001
Scale AS SHOWN	Sheet Size A1	

CIAT affiliate