


NOTES




Side Elevation - Scale 1:100




Front Elevation - Scale 1:100

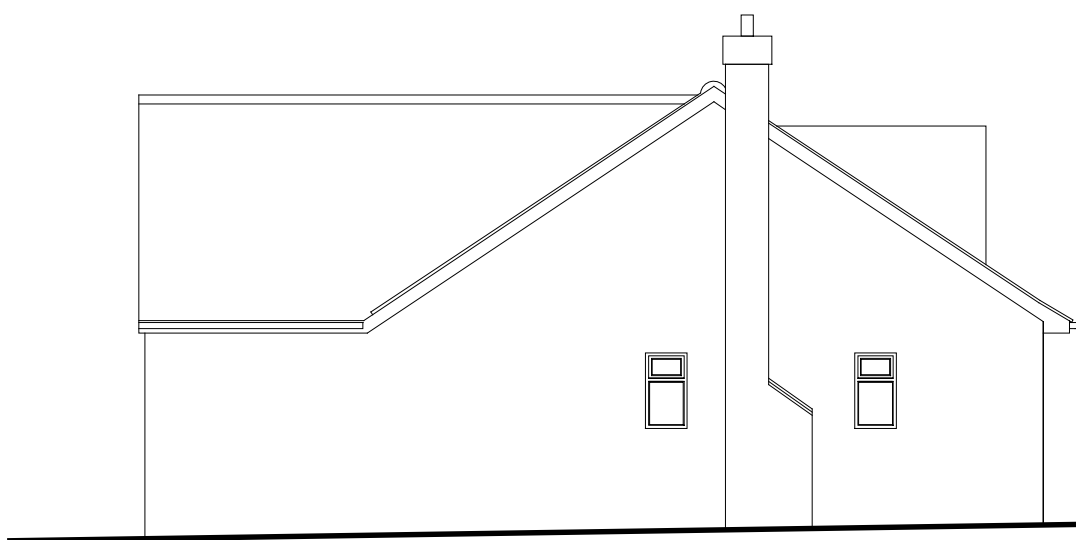


Side Elevation - Scale 1:100

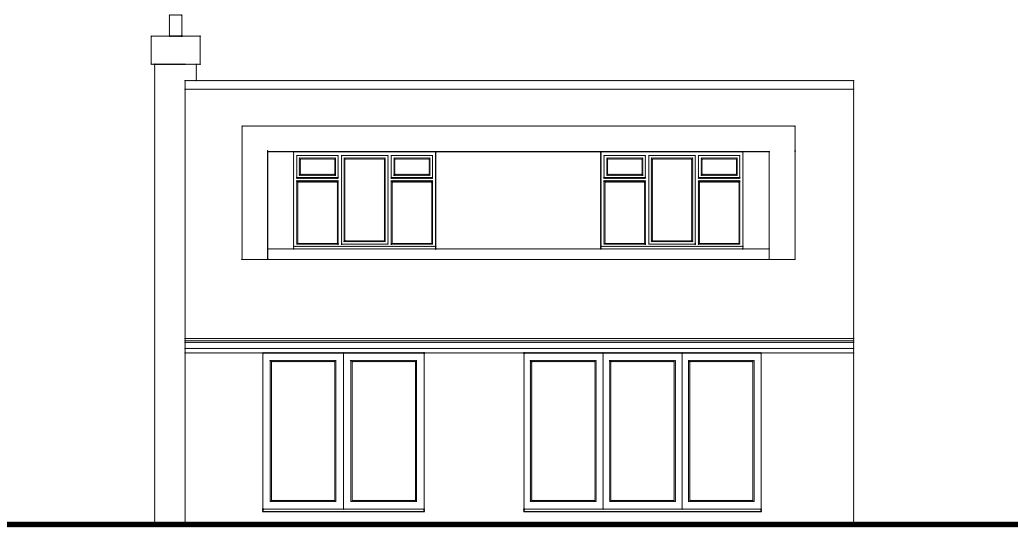

Rear Elevation - Scale 1:100

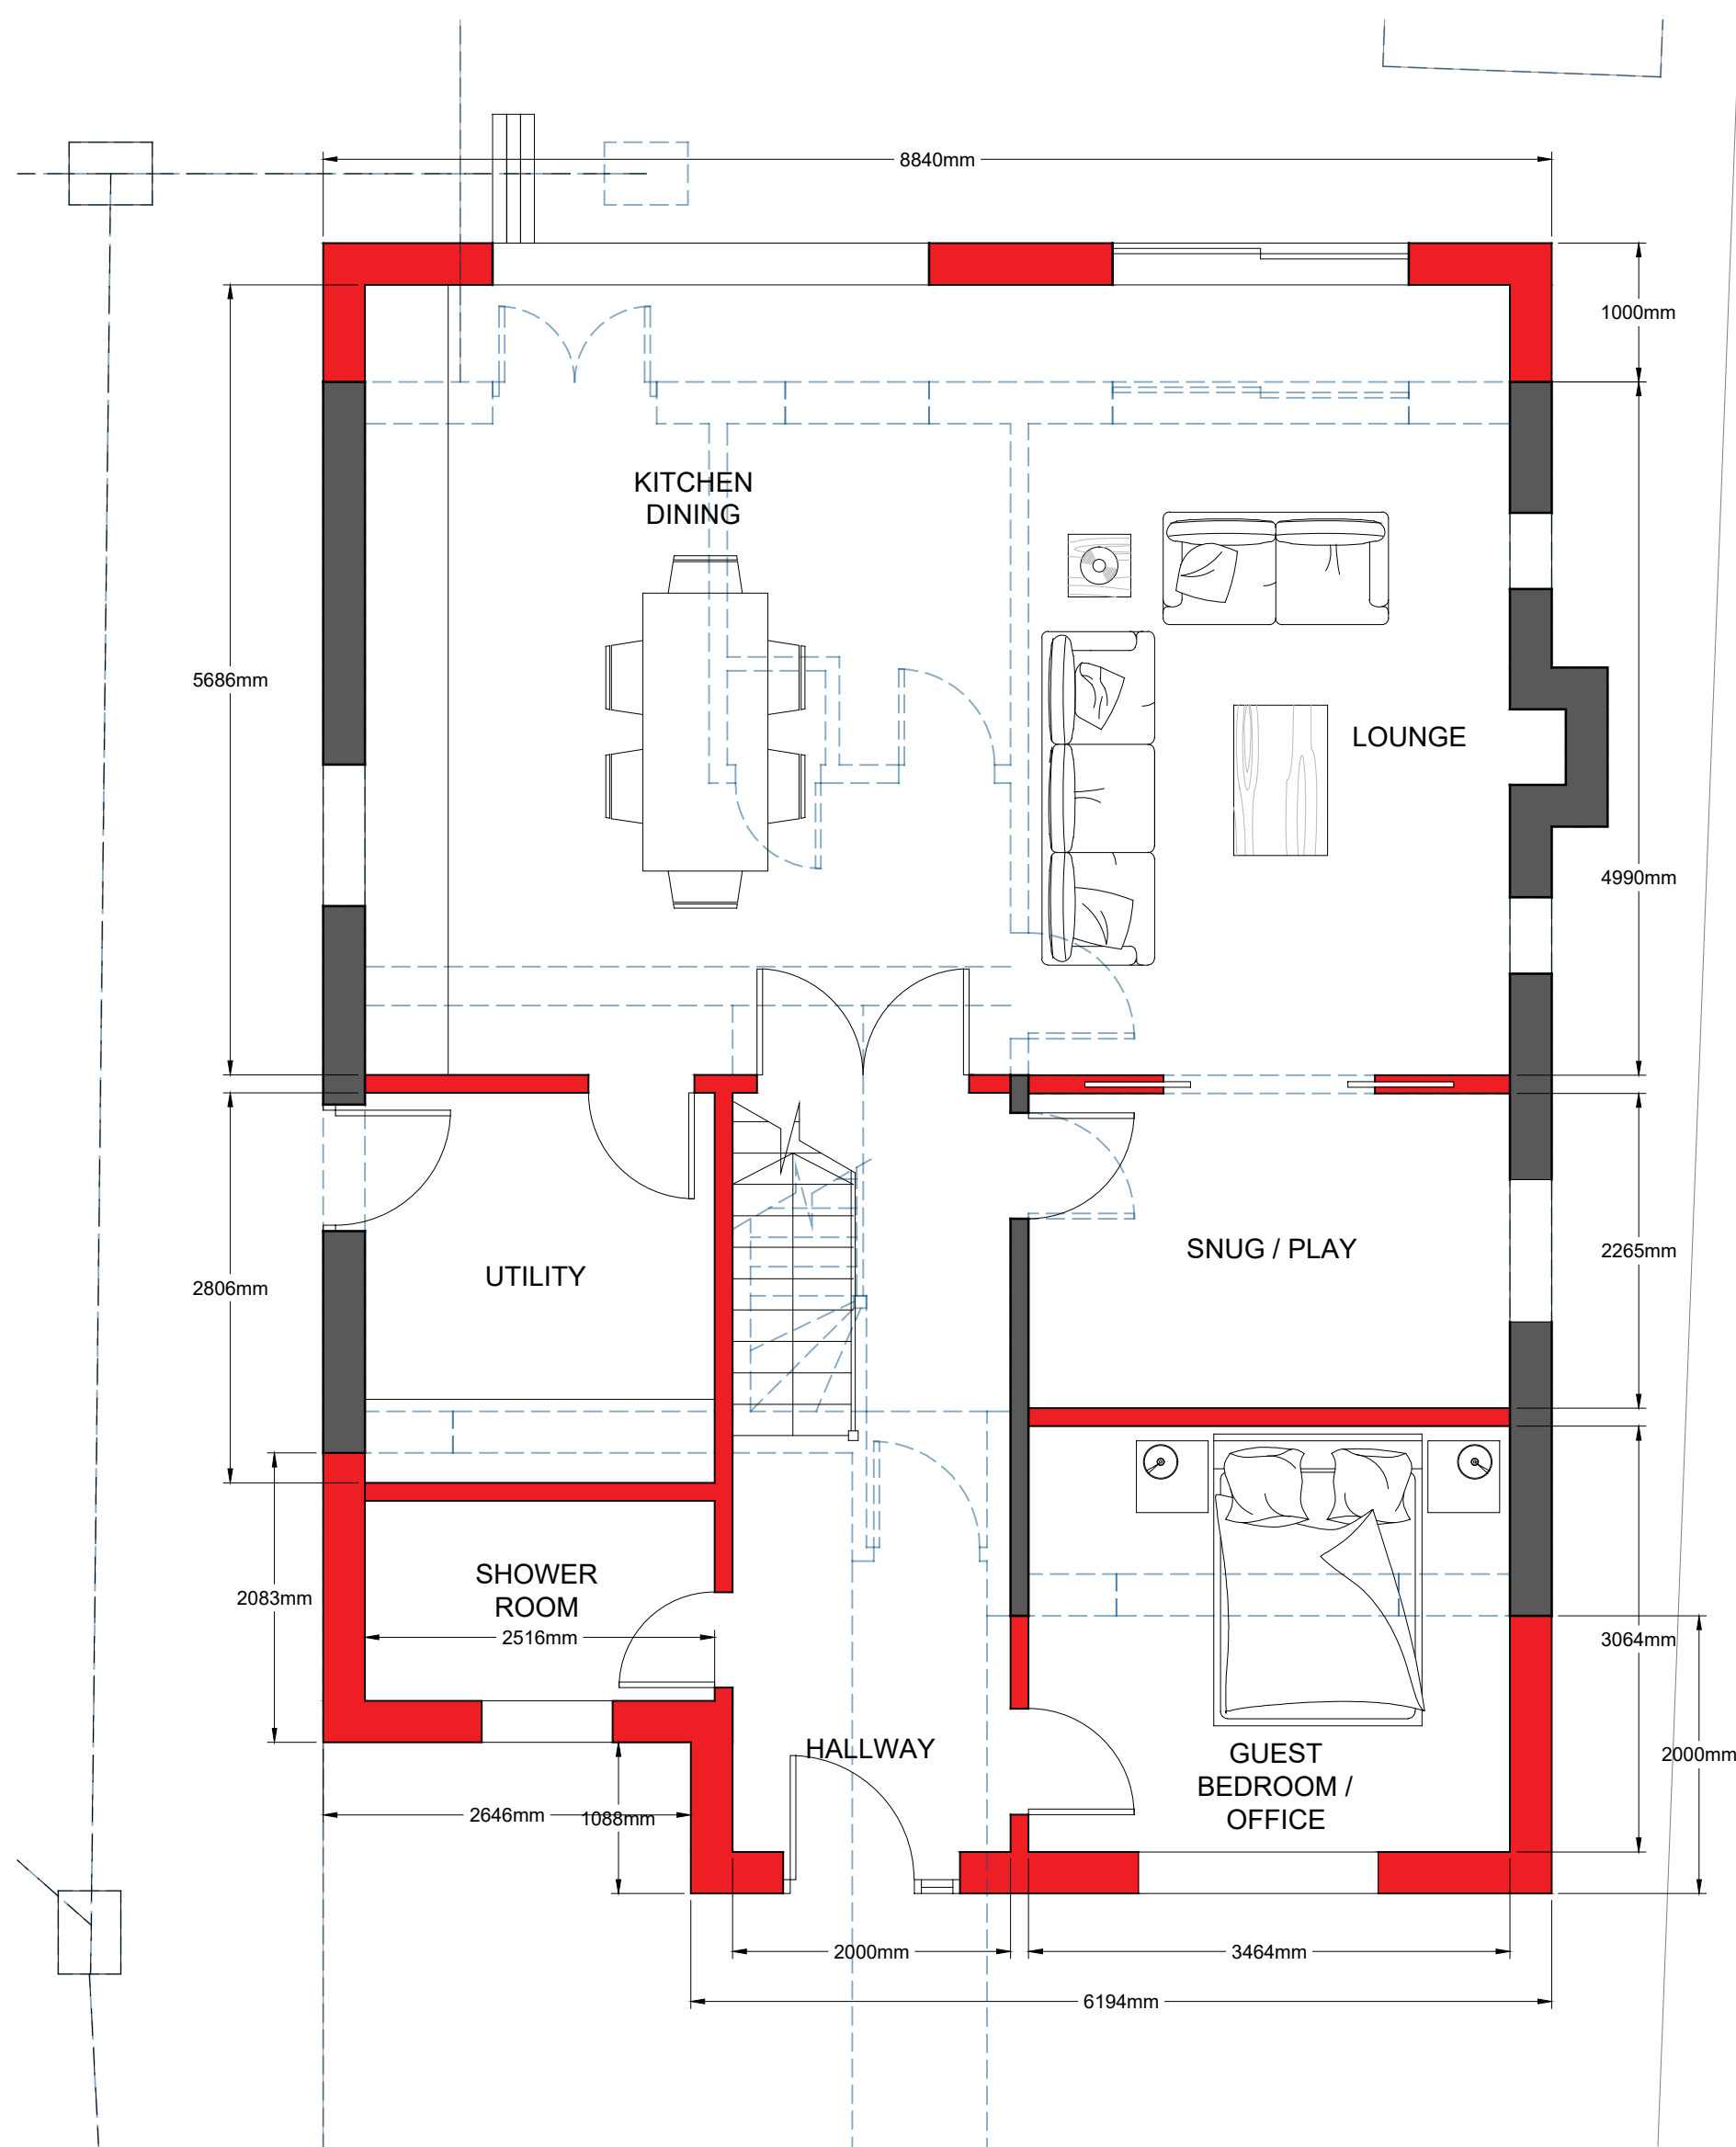

Ground Floor Plan - Scale 1:50

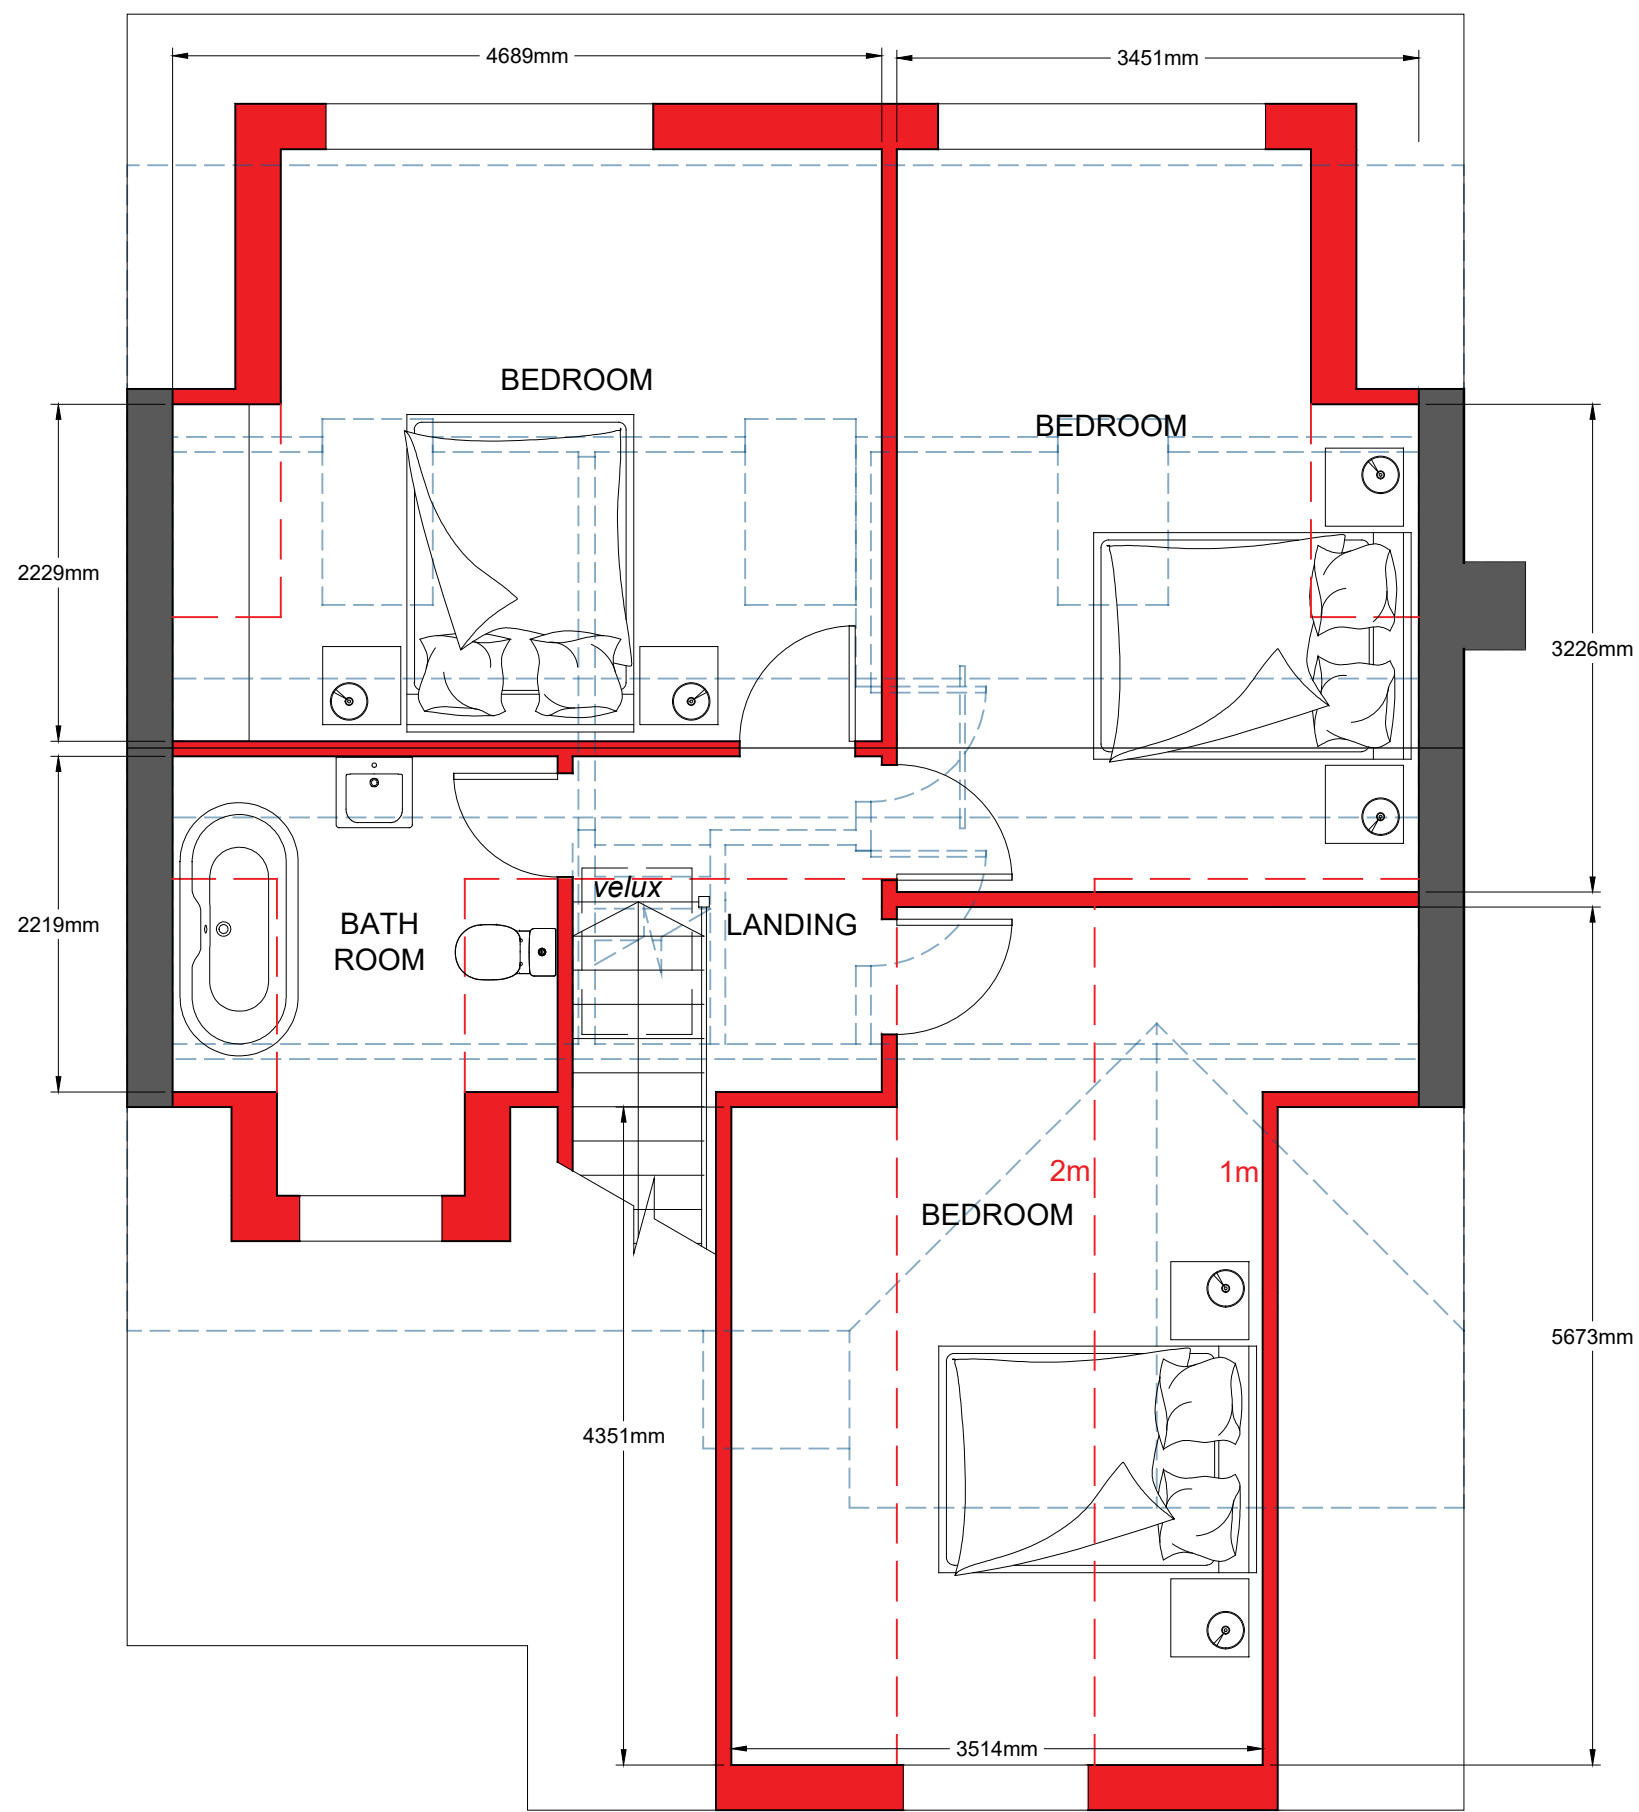

First Floor Plan - Scale 1:50

Revisions

retsofdesign
Architectural Services & Interior Design

M: +44 (0)7985 478563
<http://www.retsodfdesign.com>

Client

Mr and Mrs Sly

Project

122 Victoria Road
Wargrave
RG10 8AE

Drawing

Proposed Plan Options

Project Ref	Date	Drawing Number
EJ02081	December 2023	002B
Scale	Sheet Size	
AS SHOWN	A1	