

ISSUE SHEET

[illegible][illegible]

© 2023 1 Stop Design & Build.
All dimensions to be checked on site by the contractor and such dimensions to be their responsibility. All construction works must comply with the relevant British Standards and Building Regulations requirements. Any drawing errors and omissions to be reported to 1 Stop Design & Build.

Client Name

BG

Project Address
19 Woodward Cl, Winnersh,
Wokingham RG41

Section

LOFT CONVERSION AND INTERNAL REMODELING

Stage

PLANNING

Drawing Title

ISSUE SHEET

Drawing Status

For Approval

Revisions and Notes

LEGEND

- EXISTING STRUCTURE
- STRUCTURE TO BE DEMOLISHED
- PROPOSED STRUCTURE
- SHARED WALL

Project No.	2025-02-RG41
-------------	--------------

Drawing No.	A-000
-------------	-------

Revision	01
Scale	NTS

Scale at A3	NIS
Date	15/04/2025

Date	15/04/2023		
Designed	MI	Checked	MJ

Drawn	MI	Approved	MJ
-------	----	----------	----

 | design

STOP
DESIGN
& BUILD


THE MCGRAW-HILL COMPANIES

1 STOP DESIGN & BUILD
128 CITY ROAD LONDON

128 CITY ROAD LONDON,
EC1V 2NX, UK

Email: info@1stopdesignandbuild.co.uk

Phone No.: 0208 0512780

© 2023 1 Stop Design & Build.
All dimensions to be checked on site by the contractor and such dimensions to be their responsibility. All construction works must comply with the relevant British Standards and Building Regulations requirements. Any drawing errors and omissions to be reported to 1 Stop Design & Build.

Client Name

BG

Project Address

19 Woodward Cl, Winnersh,
Wokingham RG41

Section

LOFT CONVERSION AND
INTERNAL REMODELING

Stage

PLANNING

Drawing Title

EXISTING PLANS

Drawing Status

For Approval

Revisions and Notes

EXISTING STRUCTURE

STRUCTURE TO BE DEMOLISHED

PROPOSED STRUCTURE

SHARED WALL

LEGEND

Project No. 2025-02-RG41

Drawing No. A-001

Revision 00

Scale at A3 1:100

Date 15/04/2025

Designed MI Checked MJ

Drawn MI Approved MJ




1 STOP DESIGN & BUILD
128 CITY ROAD LONDON,
EC1V 2NX, UK


Email: info@1stopdesignandbuild.co.uk

Web: www.1stopdesignandbuild.co.uk

Phone No.: 0208 0512780

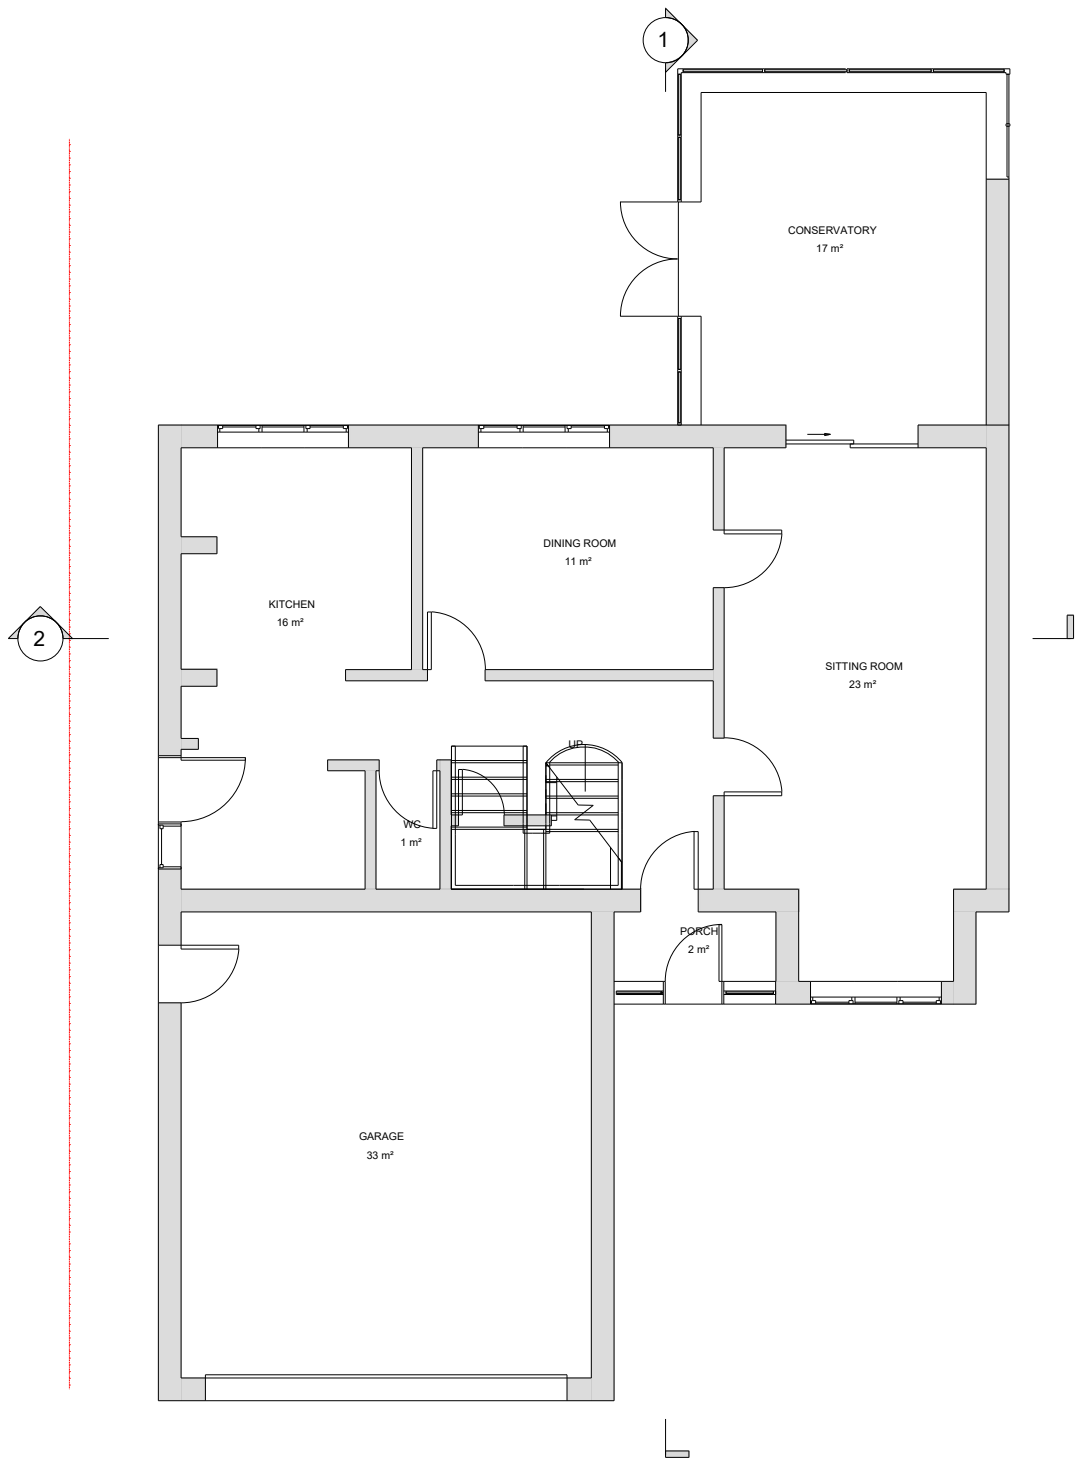

GROUND FLOOR PLAN

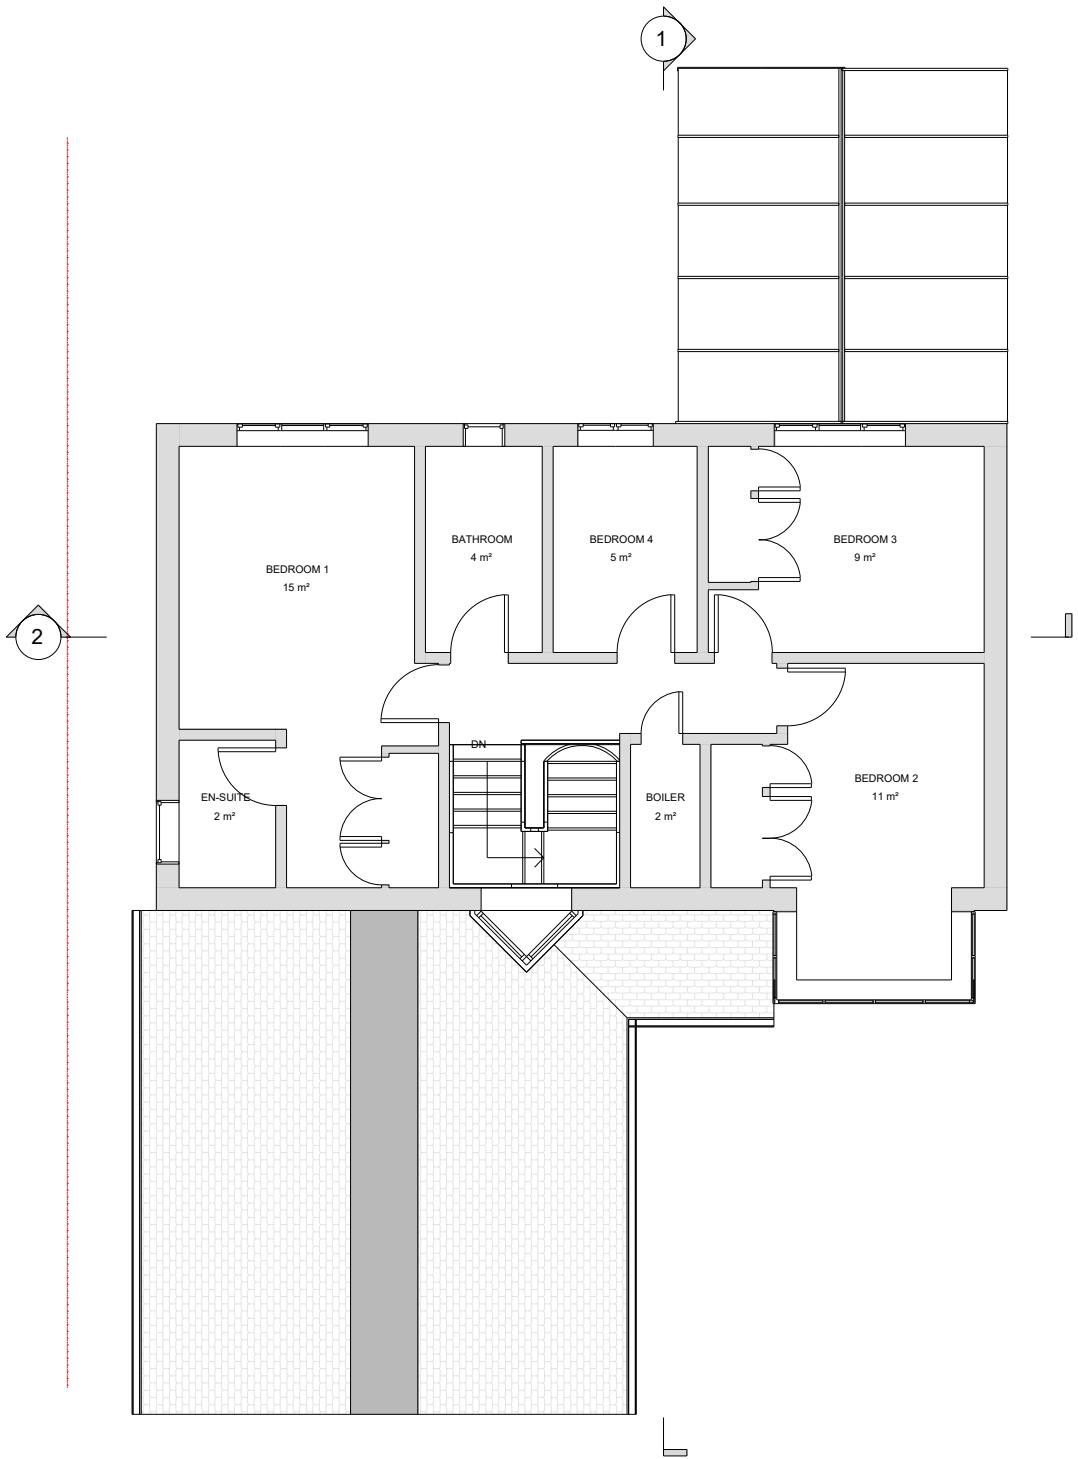

FIRST FLOOR PLAN



SCALE 1:100 @ A3

© 2023 1 Stop Design & Build.
All dimensions to be checked on site by the contractor and such dimensions to be their responsibility. All construction works must comply with the relevant British Standards and Building Regulations requirements. Any drawing errors and omissions to be reported to 1 Stop Design & Build.

Client Name

BG

Project Address

19 Woodward Cl, Winnersh,
Wokingham RG41

Section

LOFT CONVERSION AND
INTERNAL REMODELING

Stage

PLANNING

Drawing Title

EXISTING PLANS

Drawing Status

For Approval

Revisions and Notes

EXISTING STRUCTURE

STRUCTURE TO BE DEMOLISHED

PROPOSED STRUCTURE

SHARED WALL

LEGEND

Project No. 2025-02-RG41

Drawing No. A-002

Revision 00

Scale at A3 1:100

Date 15/04/2025

Designed MI Checked MJ

Drawn MI Approved MJ




1 STOP DESIGN & BUILD
128 CITY ROAD LONDON,
EC1V 2NX, UK


Email: info@1stopdesignandbuild.co.uk

Web: www.1stopdesignandbuild.co.uk


Phone No.: 0208 0512780

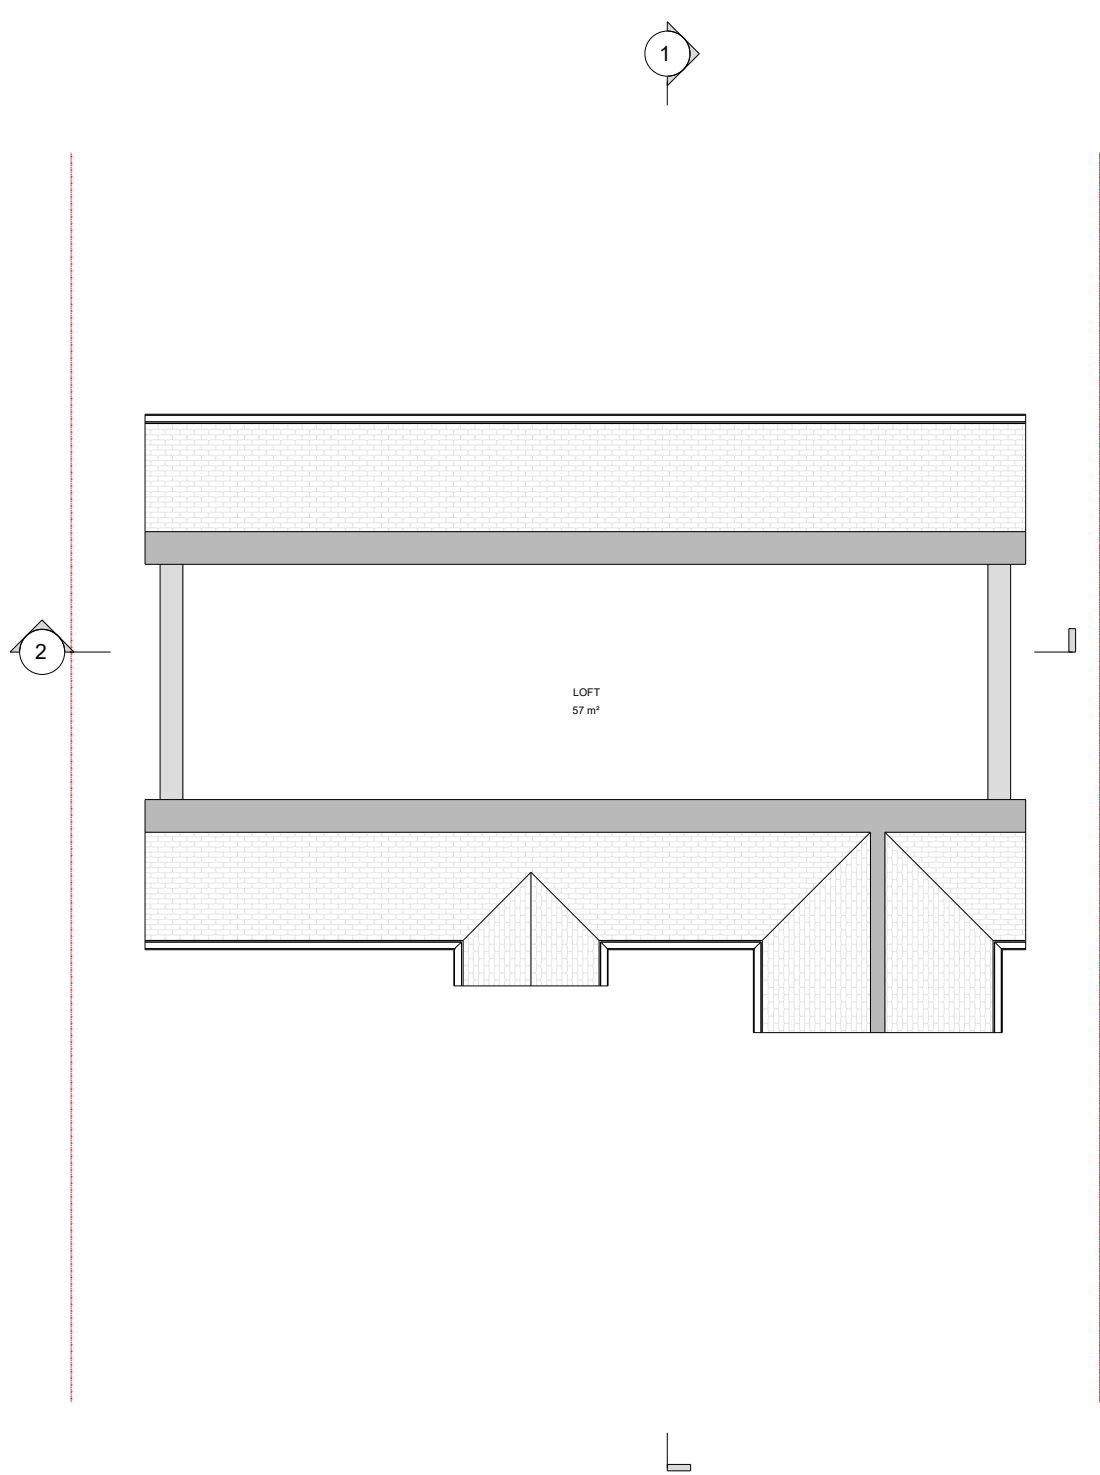

LOFT FLOOR PLAN

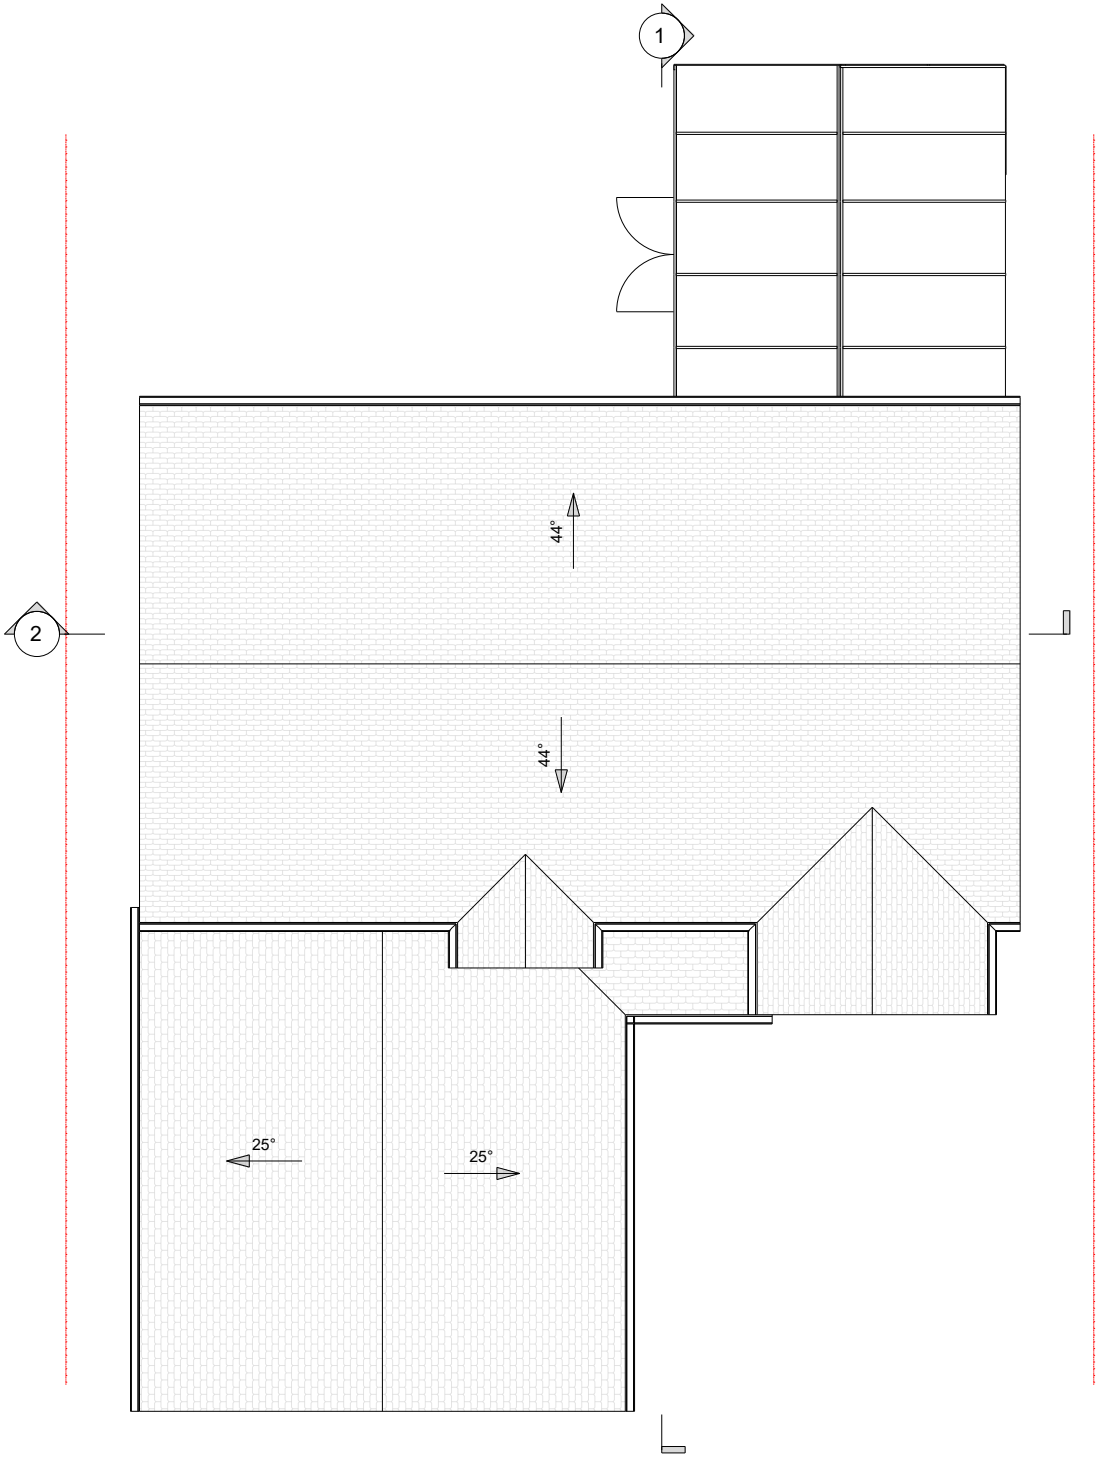

ROOF PLAN

 

SCALE 1:100 @ A3

© 2023 1 Stop Design & Build.
All dimensions to be checked on site by the contractor and such dimensions to be their responsibility. All construction works must comply with the relevant British Standards and Building Regulations requirements. Any drawing errors and omissions to be reported to 1 Stop Design & Build.

Client Name

BG

Project Address

19 Woodward Cl, Winnersh,
Wokingham RG41

Section

LOFT CONVERSION AND
INTERNAL REMODELING

Stage

PLANNING

Drawing Title

EXISTING ELEVATIONS

Drawing Status

For Approval

Revisions and Notes

EXISTING STRUCTURE

STRUCTURE TO BE DEMOLISHED

PROPOSED STRUCTURE

SHARED WALL

LEGEND

Project No. 2025-02-RG41

Drawing No. A-003

Revision 00

Scale at A3 1:100

Date 15/04/2025

Designed MI

Checked MJ

Drawn MI

Approved MJ




1 STOP DESIGN & BUILD
128 CITY ROAD LONDON,
EC1V 2NX, UK

Email: info@1stopdesignandbuild.co.uk

Web: www.1stopdesignandbuild.co.uk

Phone No.: 0208 0512780

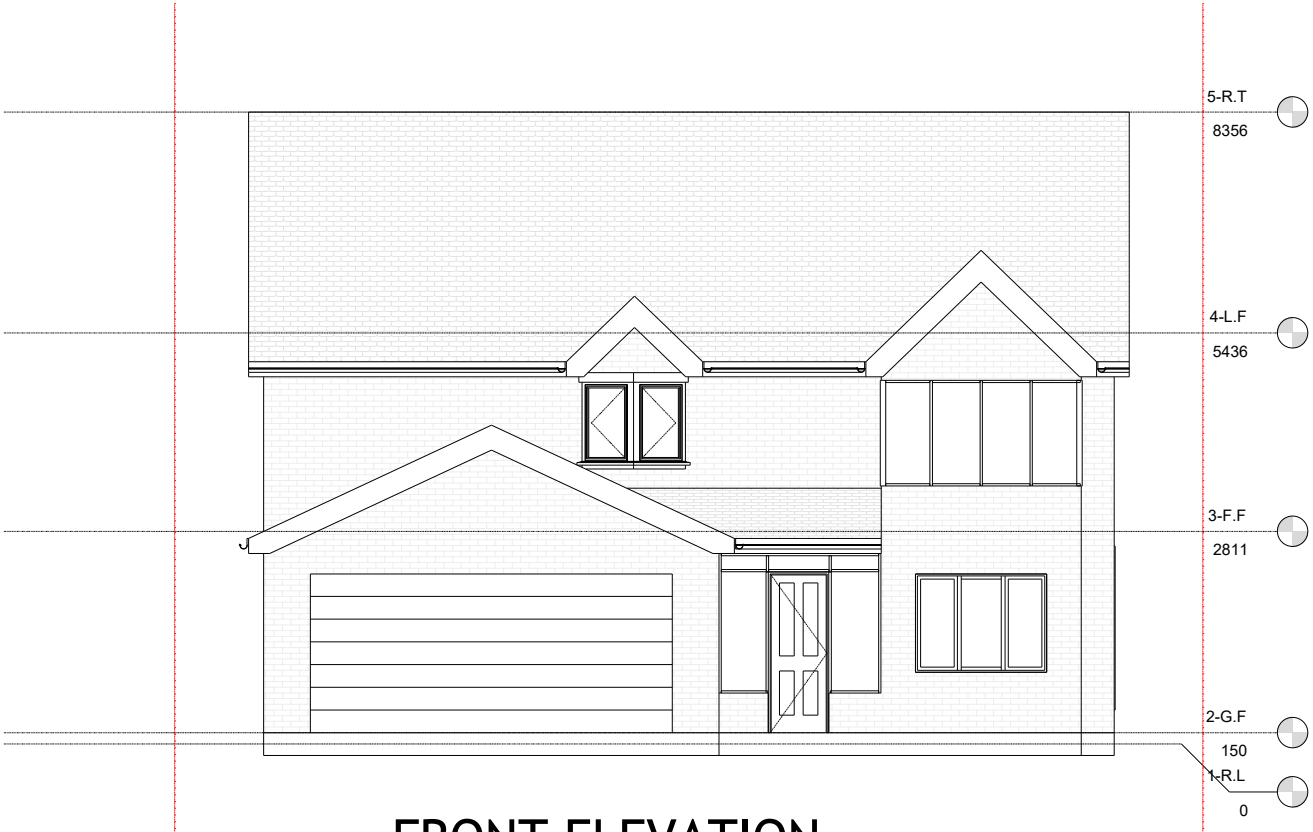

FRONT ELEVATION



REAR ELEVATION



SCALE 1:100 @ A3

© 2023 1 Stop Design & Build.
All dimensions to be checked on site by the contractor and such dimensions to be their responsibility. All construction works must comply with the relevant British Standards and Building Regulations requirements. Any drawing errors and omissions to be reported to 1 Stop Design & Build.

Client Name

BG

Project Address

19 Woodward Cl, Winnersh,
Wokingham RG41

Section

LOFT CONVERSION AND
INTERNAL REMODELING

Stage

PLANNING

Drawing Title

EXISTING ELEVATIONS

Drawing Status

For Approval

Revisions and Notes

EXISTING STRUCTURE

STRUCTURE TO BE DEMOLISHED

PROPOSED STRUCTURE

SHARED WALL

LEGEND

Project No. 2025-02-RG41

Drawing No. A-004

Revision 00

Scale at A3 1:100

Date 15/04/2025

Designed MI Checked MJ

Drawn MI Approved MJ




1 STOP DESIGN & BUILD
128 CITY ROAD LONDON,
EC1V 2NX, UK


Email: info@1stopdesignandbuild.co.uk

Web: www.1stopdesignandbuild.co.uk

Phone No.: 0208 0512780

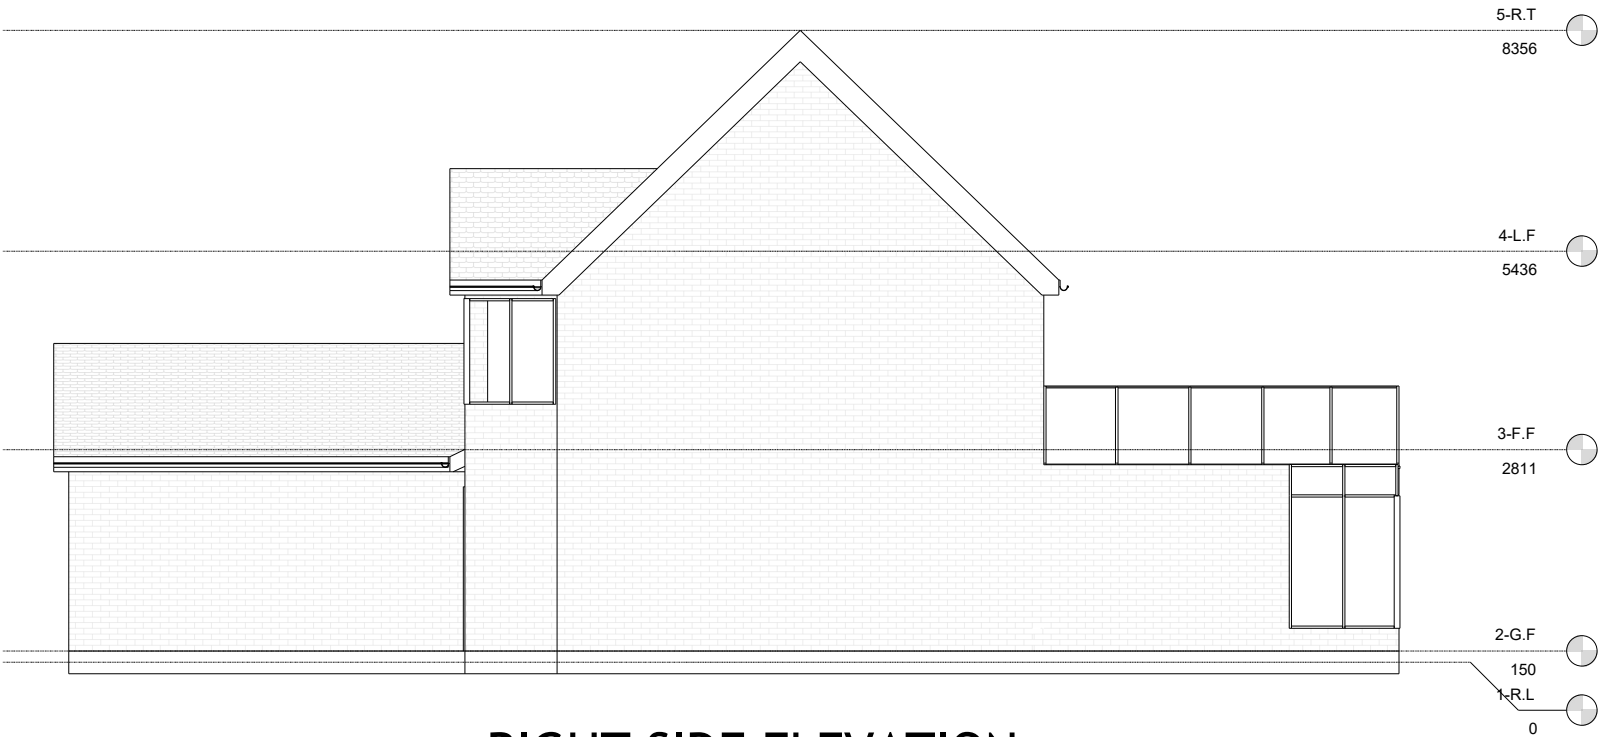

RIGHT SIDE ELEVATION

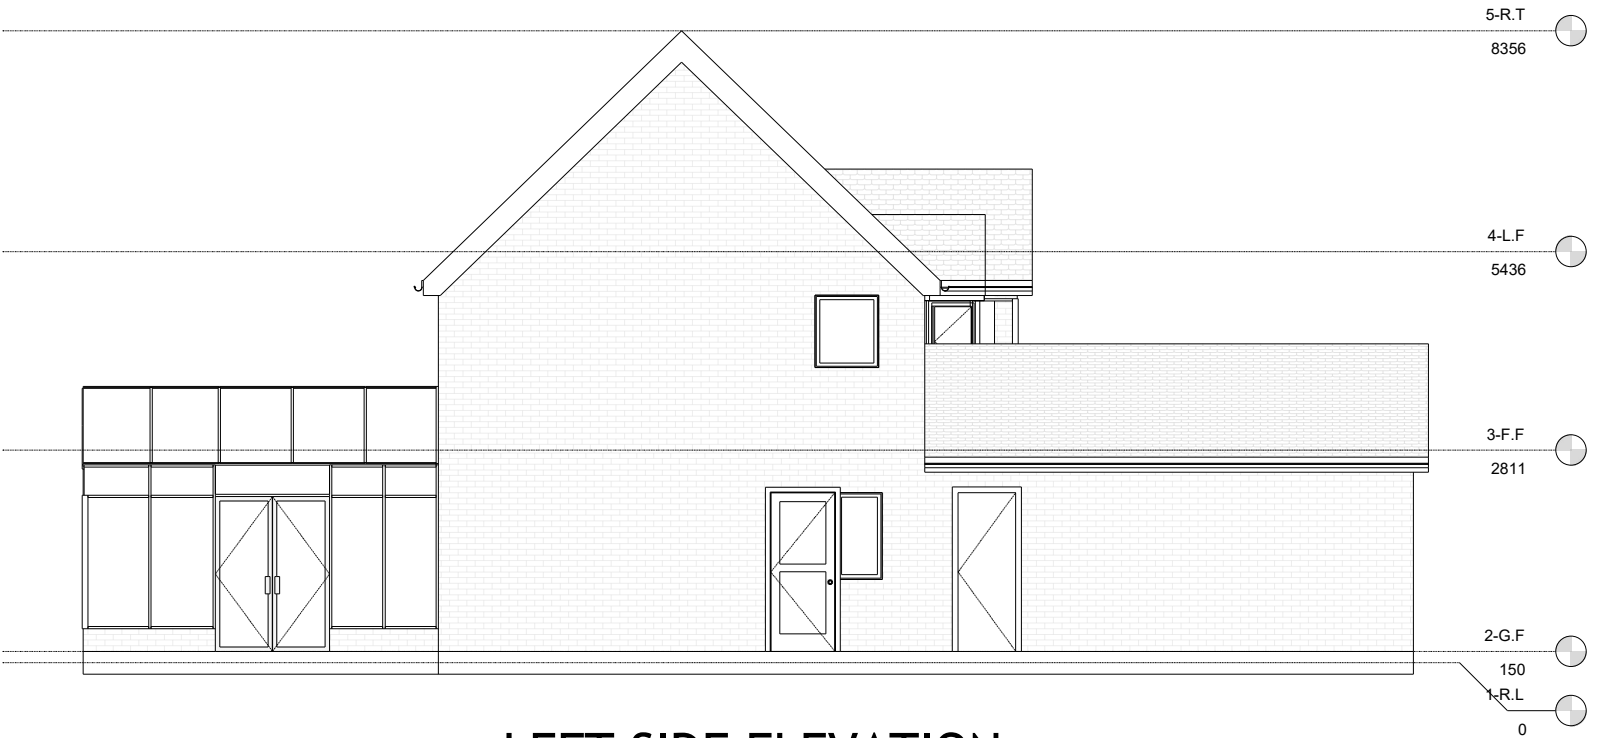

LEFT SIDE ELEVATION



SCALE 1:100 @ A3

© 2023 1 Stop Design & Build.
All dimensions to be checked on site by the contractor and such dimensions to be their responsibility. All construction works must comply with the relevant British Standards and Building Regulations requirements. Any drawing errors and omissions to be reported to 1 Stop Design & Build.

Client Name

BG

Project Address

19 Woodward Cl, Winnersh,
Wokingham RG41

Section

LOFT CONVERSION AND INTERNAL REMODELING

Stage

PLANNING

Drawing Title

EXISTING SECTIONS

Drawing Status

For Approval

Revisions and Notes

EXISTING STRUCTURE

STRUCTURE TO BE DEMOLISHED

PROPOSED STRUCTURE

 SHARED WALL

Project No.	2025-02-RG41
-------------	--------------

Drawing No.	A-005
-------------	-------

Revision	00
----------	----

Scale at A3	1:100
-------------	-------

Date	15/04/2025
------	------------

Designed	MI	Checked	MS
----------	----	---------	----

Drawn	MI	Approved	MS
-------	----	----------	----



1 STOP DESIGN & BUILD
128 CITY ROAD LONDON,
EC1V 2NX, UK


Email: info@1stopdesignandbuild.co.uk

Web: www.1stopdesignandbuild.co.uk


Phone No.: 0208 0512780




SECTION 1

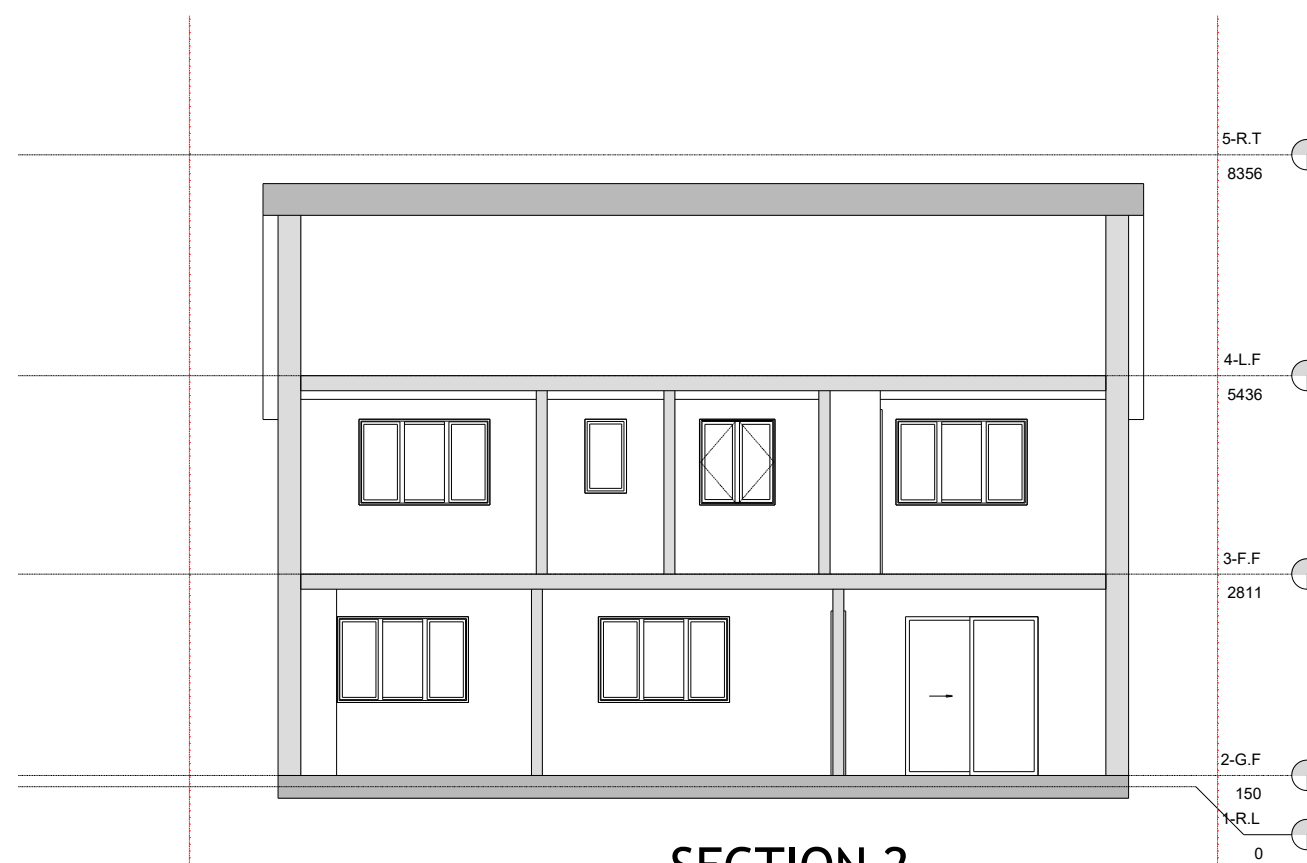




SECTION 2

 

SCALE 1:100 @ A3

 

Phone No.: 0208 0512780

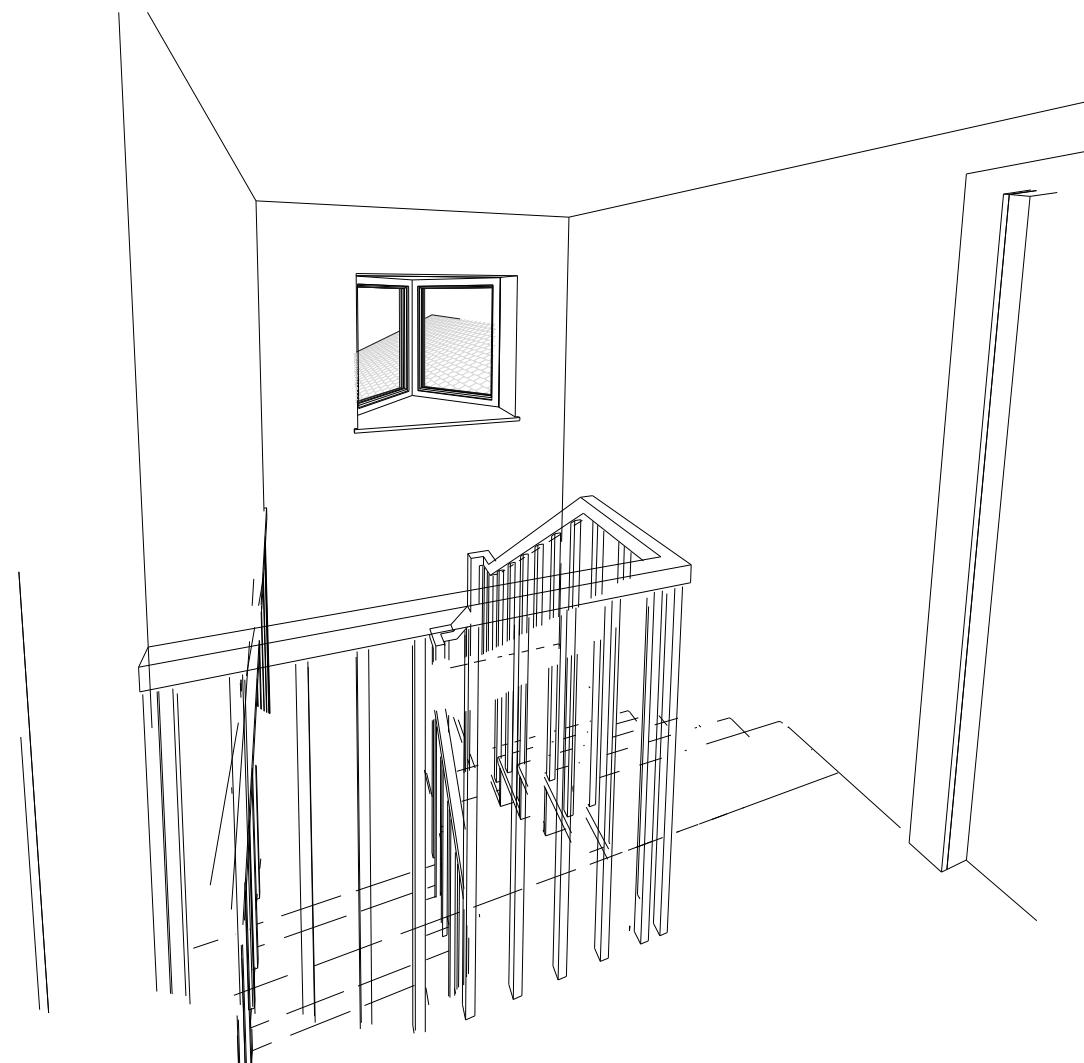 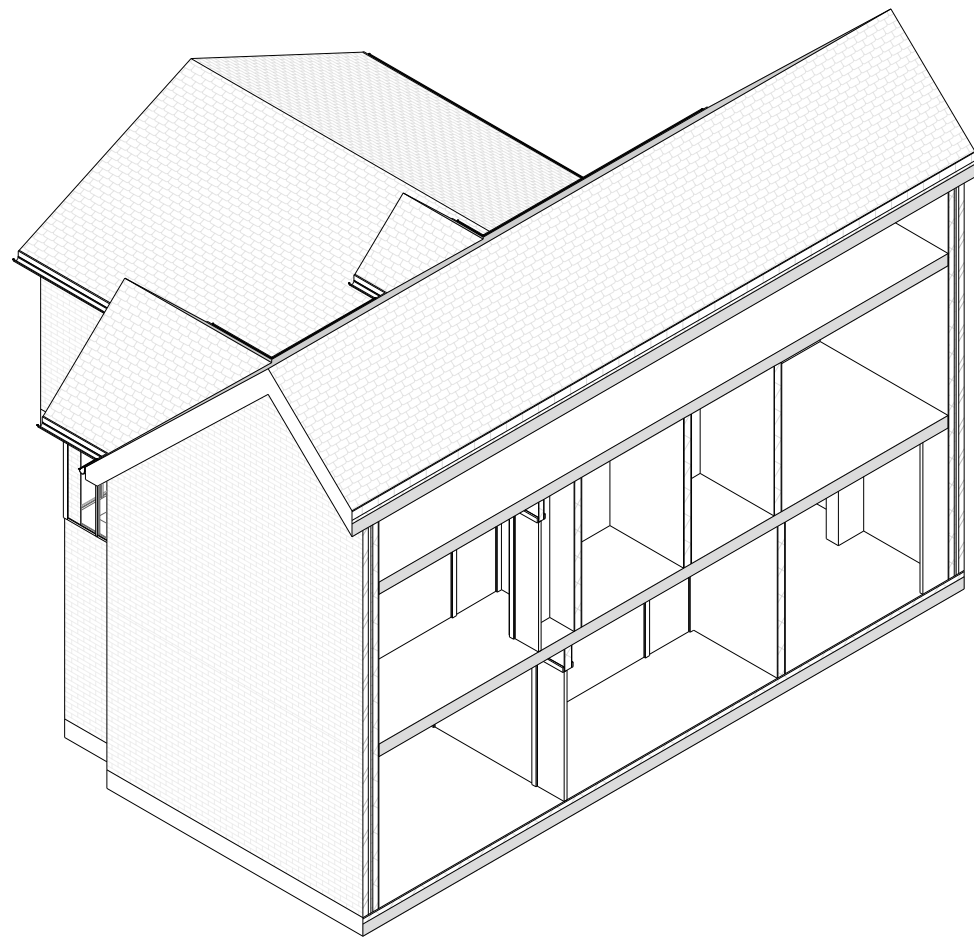

© 2023 1 Stop Design & Build.
All dimensions to be checked on site by the contractor and such dimensions to be their responsibility. All construction works must comply with the relevant British Standards and Building Regulations requirements. Any drawing errors and omissions to be reported to 1 Stop Design & Build.

BG

19 Woodward Cl, Winnersh,
Wokingham RG41

Section

LOFT CONVERSION AND INTERNAL REMODELING

Stage

Drawing Title

EXISTING STRUCTURE

STRUCTURE TO BE DEMOLISHED

PROPOSED STRUCTURE

 SHARED WALL

Project No.	2025-02-RG41
-------------	--------------

Drawing No. A-007

Revision	00
----------	----

Scale at A3 1:100

Date	15/04/2025
------	------------

Designed	MI	Checked	MJ
----------	-----------	---------	-----------

Checked MJ

Drawn	MI	Approved	MJ
-------	-----------	----------	-----------

Approved MJ



1 STOP DESIGN & BUILD
128 CITY ROAD LONDON,
EC1V 2NX, UK

Email: info@1stopdesignandbuild.co.uk

Web: www.1stopdesignandbuild.co.uk

Phone No.: 0208 0512780

© 2023 1 Stop Design & Build.
All dimensions to be checked on site by the contractor and such dimensions to be their responsibility. All construction works must comply with the relevant British Standards and Building Regulations requirements. Any drawing errors and omissions to be reported to 1 Stop Design & Build.

Client Name

BG

Project Address

19 Woodward Cl, Winnersh,
Wokingham RG41

Section

LOFT CONVERSION AND
INTERNAL REMODELING

Stage

PLANNING

Drawing Title

DEMO PLANS

Drawing Status

For Approval

Revisions and Notes

EXISTING STRUCTURE

STRUCTURE TO BE DEMOLISHED

PROPOSED STRUCTURE

SHARED WALL

LEGEND

Project No. 2025-02-RG41

Drawing No. A-008

Revision 00

Scale at A3 1:100

Date 15/04/2025

Designed MI Checked MJ

Drawn MI Approved MJ




1 STOP DESIGN & BUILD
128 CITY ROAD LONDON,
EC1V 2NX, UK


Email: info@1stopdesignandbuild.co.uk

Web: www.1stopdesignandbuild.co.uk

Phone No.: 0208 0512780

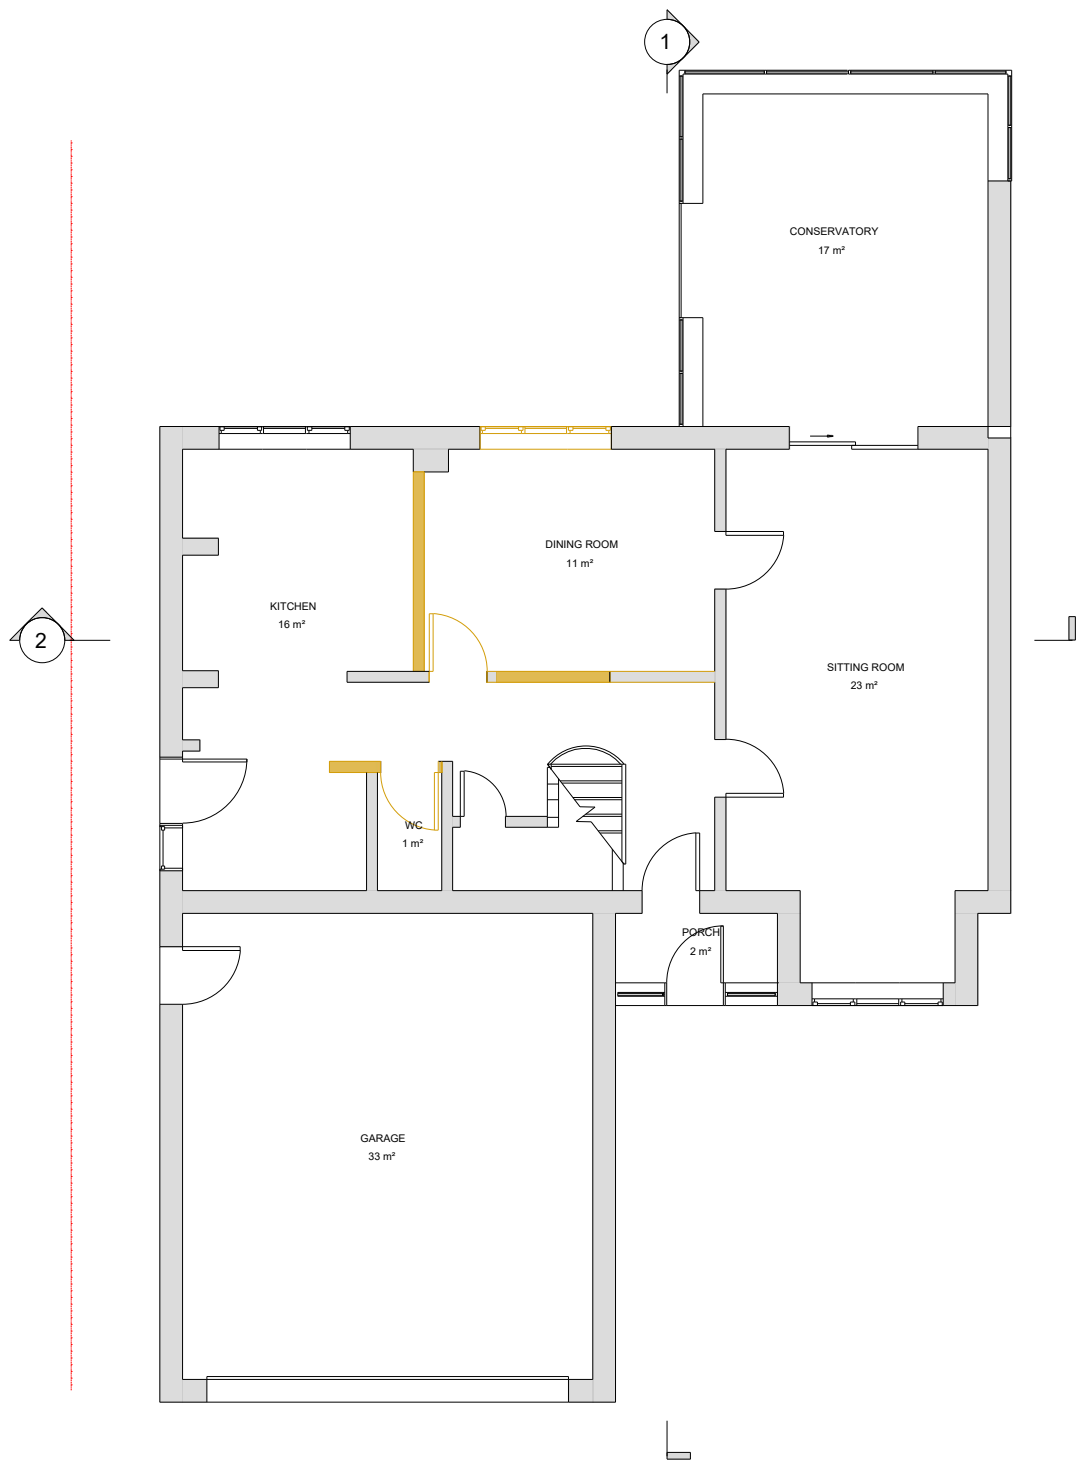

GROUND FLOOR PLAN

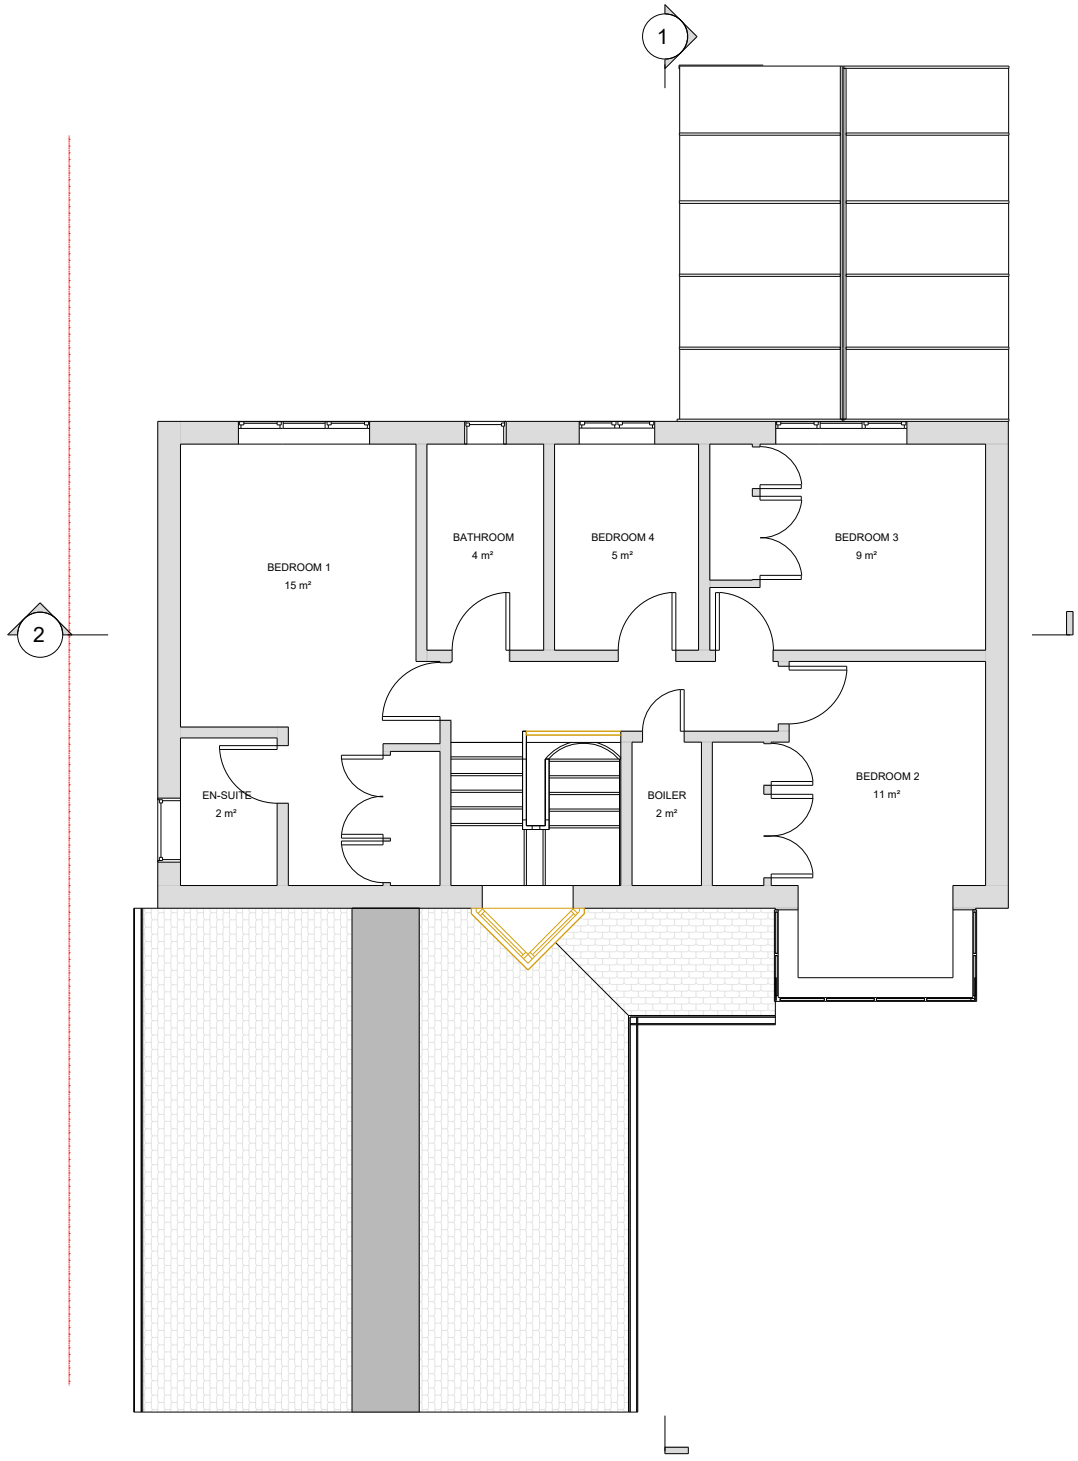

FIRST FLOOR PLAN



SCALE 1:100 @ A3

© 2023 1 Stop Design & Build.
All dimensions to be checked on site by the contractor and such dimensions to be their responsibility. All construction works must comply with the relevant British Standards and Building Regulations requirements. Any drawing errors and omissions to be reported to 1 Stop Design & Build.

Client Name

BG

Project Address

19 Woodward Cl, Winnersh,
Wokingham RG41

Section

LOFT CONVERSION AND
INTERNAL REMODELING

Stage

PLANNING

Drawing Title

DEMO PLANS

Drawing Status

For Approval

Revisions and Notes

EXISTING STRUCTURE

STRUCTURE TO BE DEMOLISHED

PROPOSED STRUCTURE

SHARED WALL

LEGEND

Project No. 2025-02-RG41

Drawing No. A-009

Revision 00

Scale at A3 1:100

Date 15/04/2025

Designed MI Checked MJ

Drawn MI Approved MJ




1 STOP DESIGN & BUILD
128 CITY ROAD LONDON,
EC1V 2NX, UK


Email: info@1stopdesignandbuild.co.uk

Web: www.1stopdesignandbuild.co.uk

Phone No.: 0208 0512780

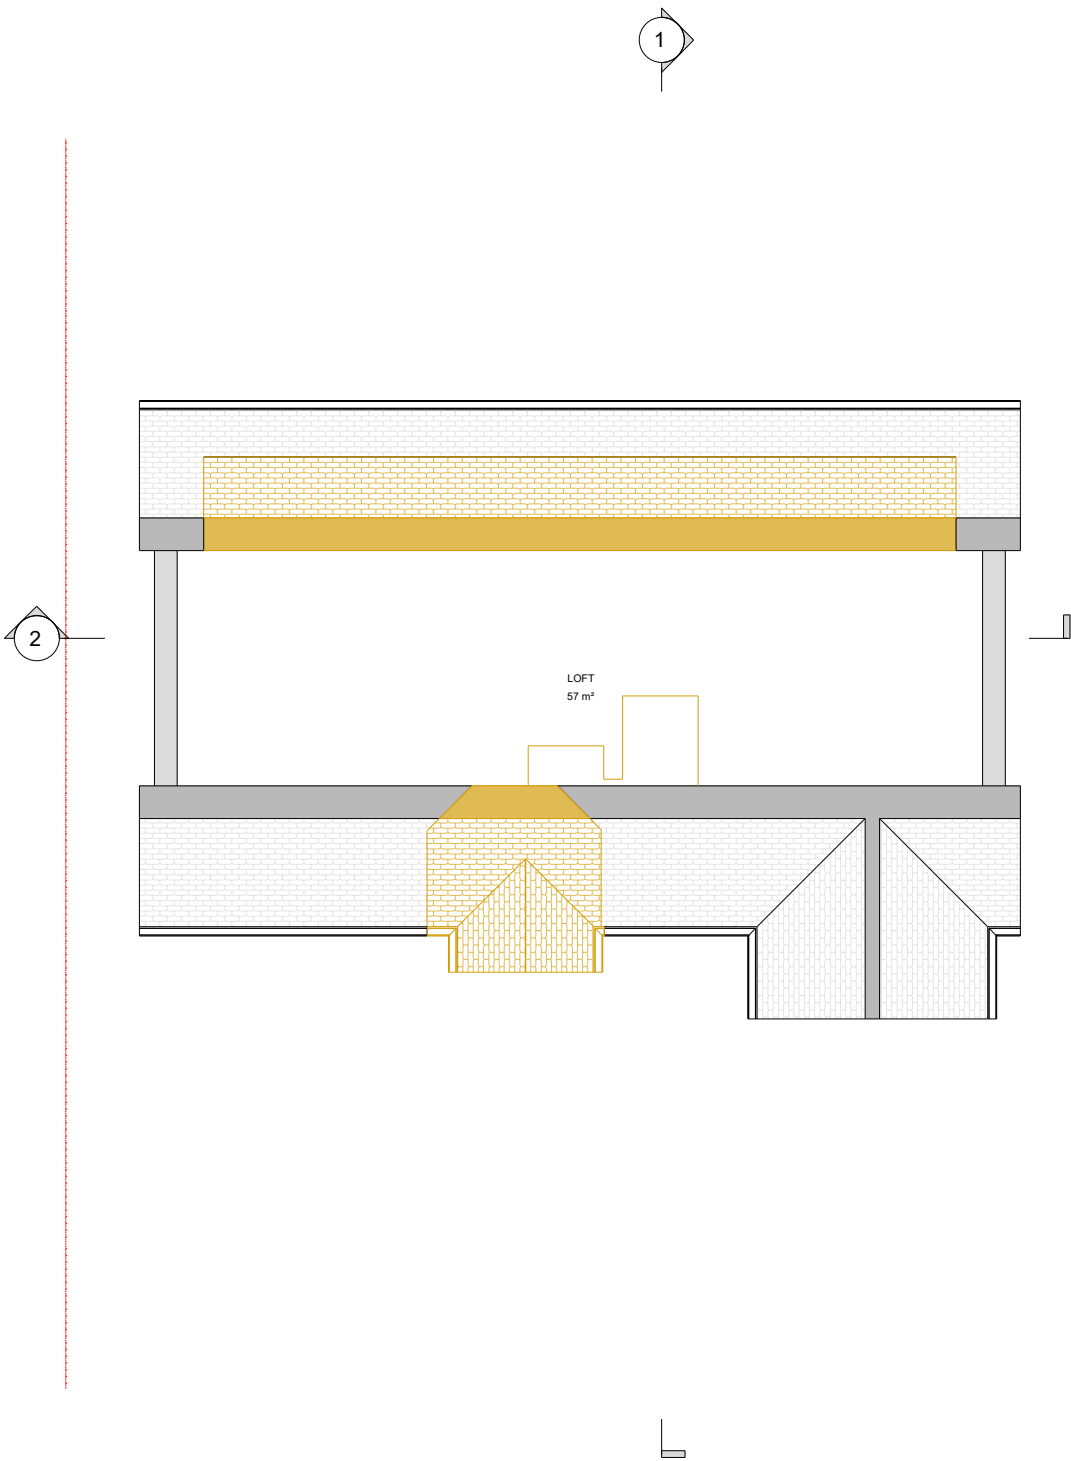

LOFT FLOOR PLAN

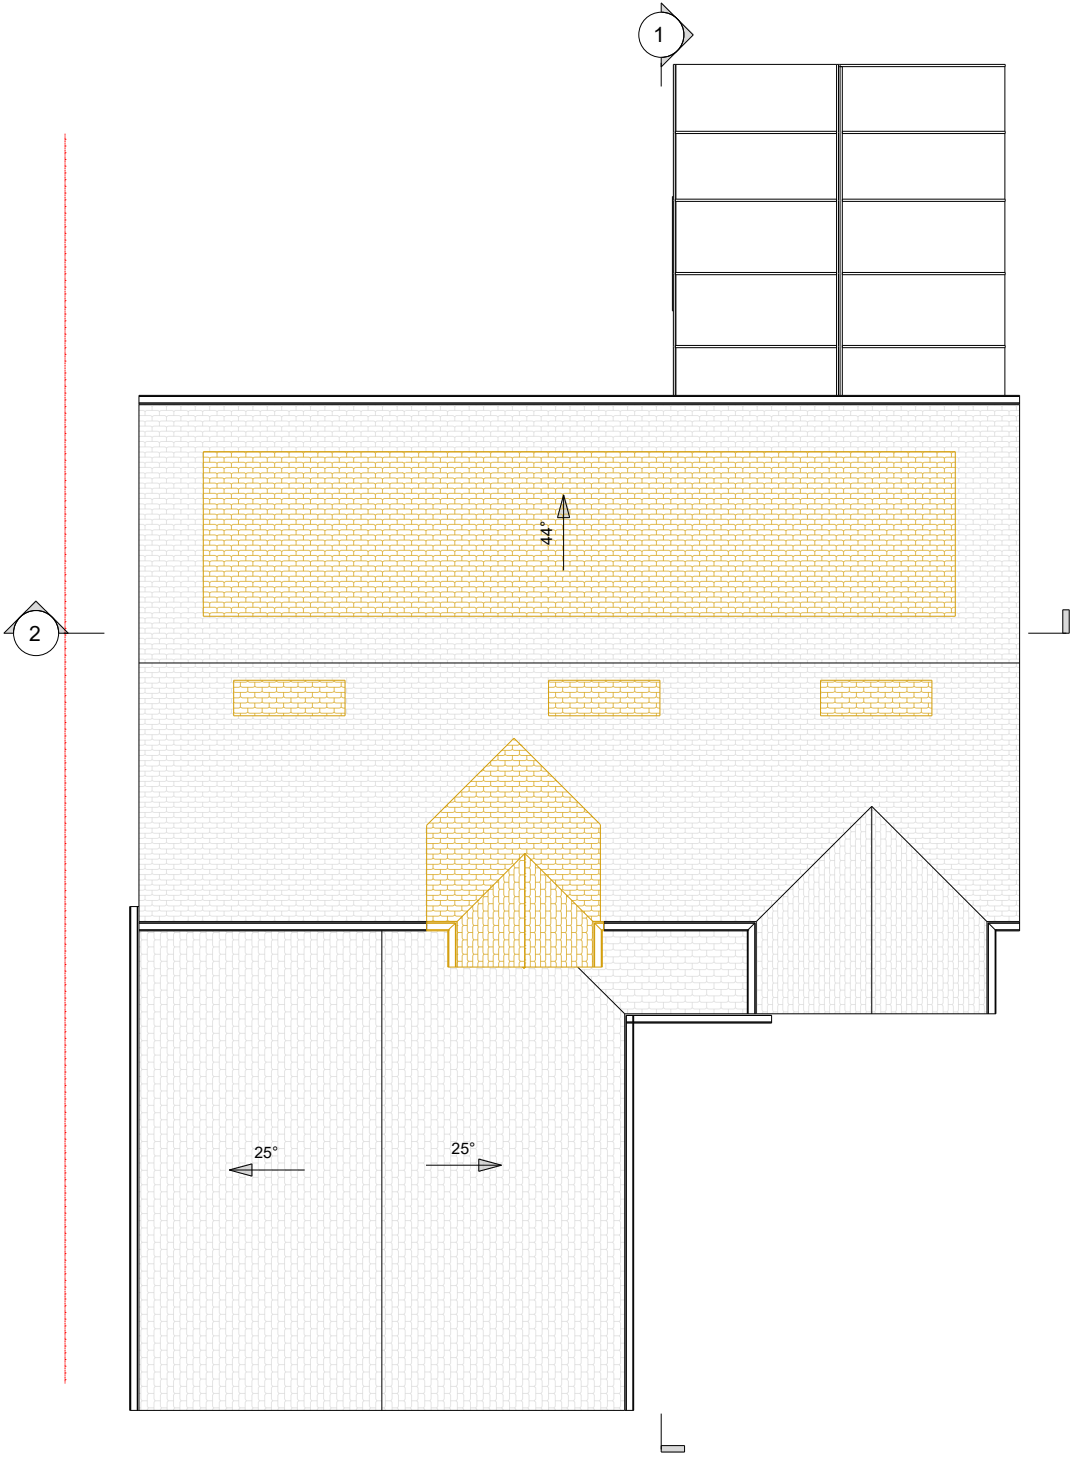

ROOF PLAN



SCALE 1:100 @ A3

© 2023 1 Stop Design & Build.
All dimensions to be checked on site by the contractor and such dimensions to be their responsibility. All construction works must comply with the relevant British Standards and Building Regulations requirements. Any drawing errors and omissions to be reported to 1 Stop Design & Build.

Client Name

BG

Project Address

19 Woodward Cl, Winnersh,
Wokingham RG41

Section

LOFT CONVERSION AND
INTERNAL REMODELING

Stage

PLANNING

Drawing Title

DEMO ELEVATIONS

Drawing Status

For Approval

Revisions and Notes

EXISTING STRUCTURE

STRUCTURE TO BE DEMOLISHED

PROPOSED STRUCTURE

SHARED WALL

LEGEND

Project No. 2025-02-RG41

Drawing No. A-010

Revision 00

Scale at A3 1:100

Date 15/04/2025

Designed MI Checked MJ

Drawn MI Approved MJ




1 STOP DESIGN & BUILD
128 CITY ROAD LONDON,
EC1V 2NX, UK

Email: info@1stopdesignandbuild.co.uk

Web: www.1stopdesignandbuild.co.uk

Phone No.: 0208 0512780

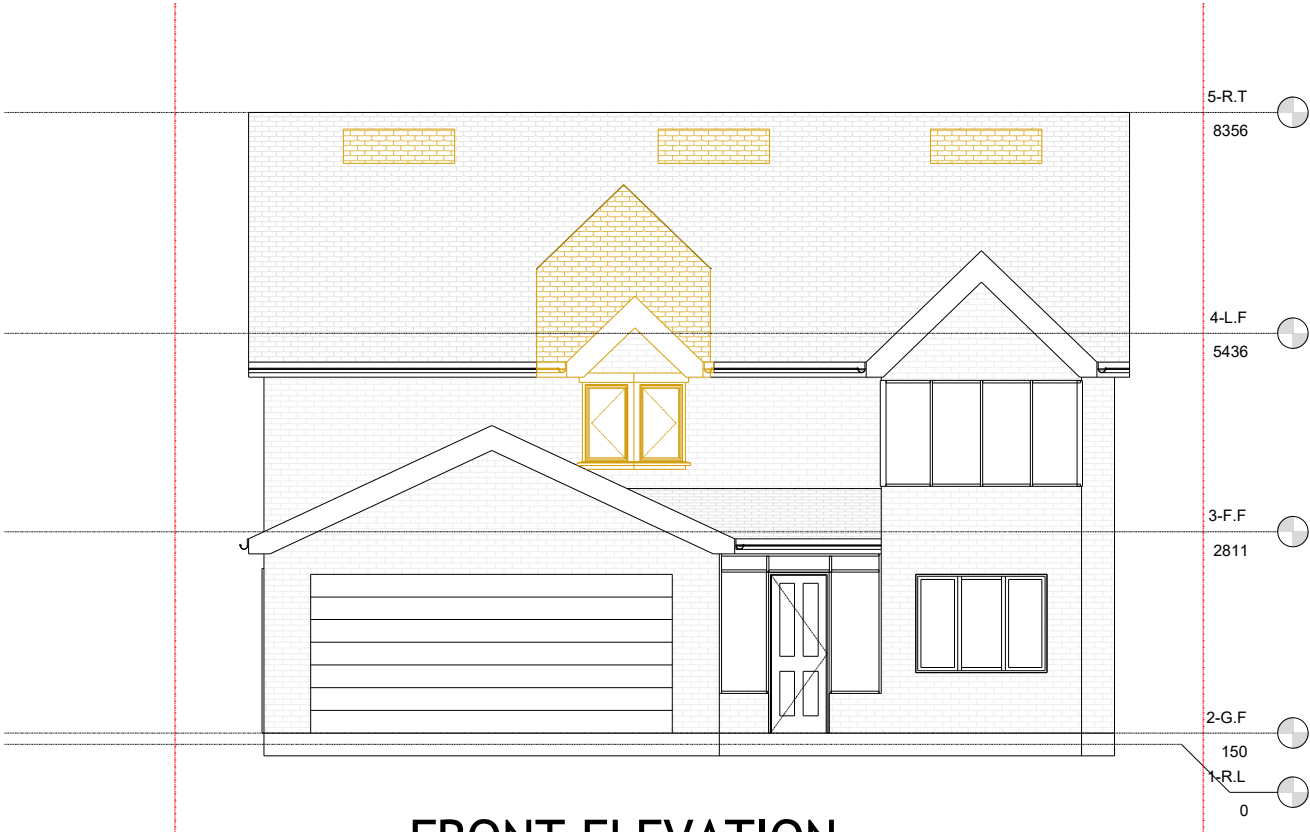

FRONT ELEVATION



REAR ELEVATION



SCALE 1:100 @ A3

© 2023 1 Stop Design & Build.
All dimensions to be checked on site by the contractor and such dimensions to be their responsibility. All construction works must comply with the relevant British Standards and Building Regulations requirements. Any drawing errors and omissions to be reported to 1 Stop Design & Build.

Client Name

BG

Project Address

19 Woodward Cl, Winnersh,
Wokingham RG41

Section

LOFT CONVERSION AND
INTERNAL REMODELING

Stage

PLANNING

Drawing Title

DEMO ELEVATIONS

Drawing Status

For Approval

Revisions and Notes

EXISTING STRUCTURE

STRUCTURE TO BE DEMOLISHED

PROPOSED STRUCTURE

SHARED WALL

LEGEND

Project No. 2025-02-RG41

Drawing No. A-011

Revision 00

Scale at A3 1:100

Date 15/04/2025

Designed MI Checked MJ

Drawn MI Approved MJ




1 STOP DESIGN & BUILD
128 CITY ROAD LONDON,
EC1V 2NX, UK


Email: info@1stopdesignandbuild.co.uk

Web: www.1stopdesignandbuild.co.uk

Phone No.: 0208 0512780

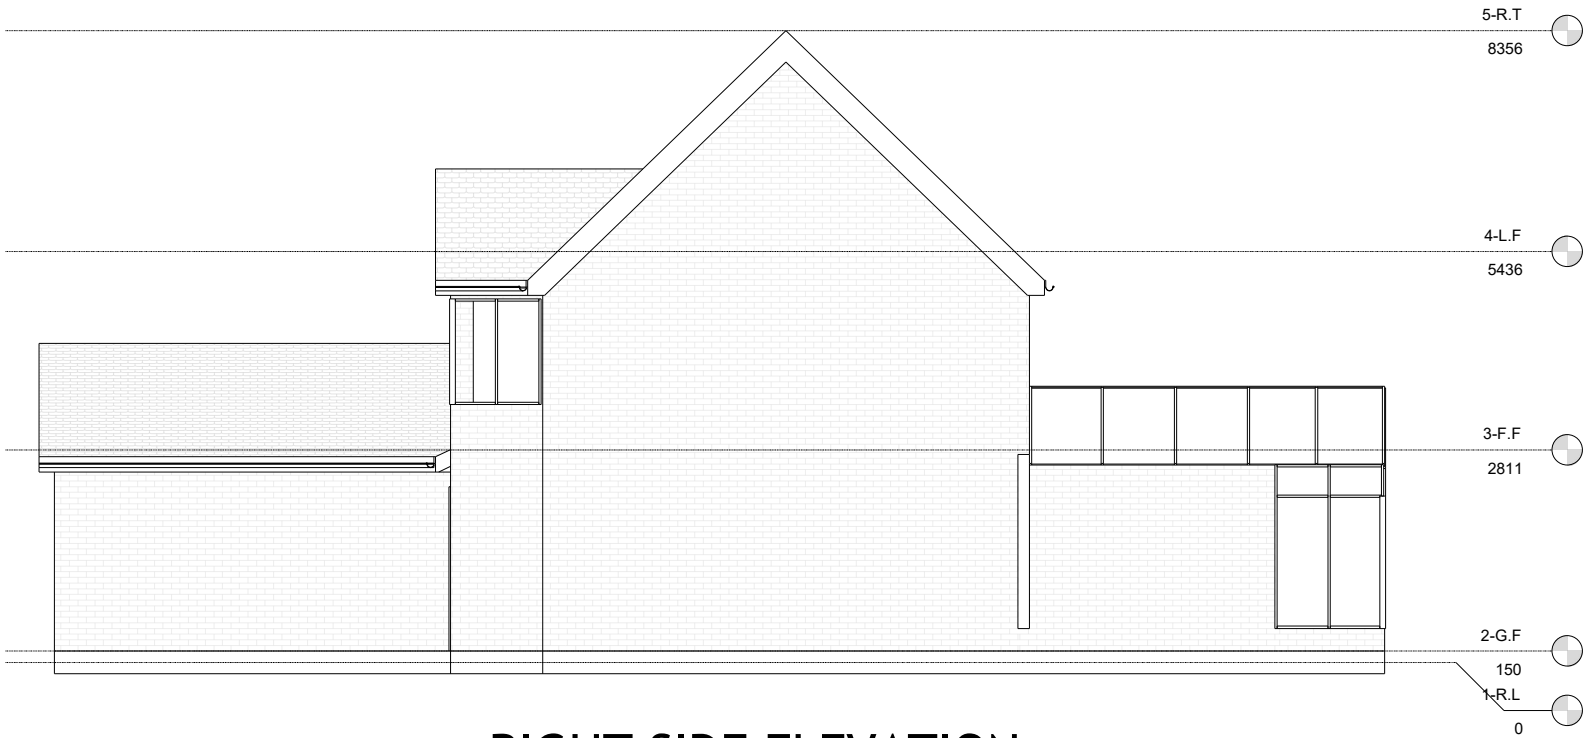

RIGHT SIDE ELEVATION

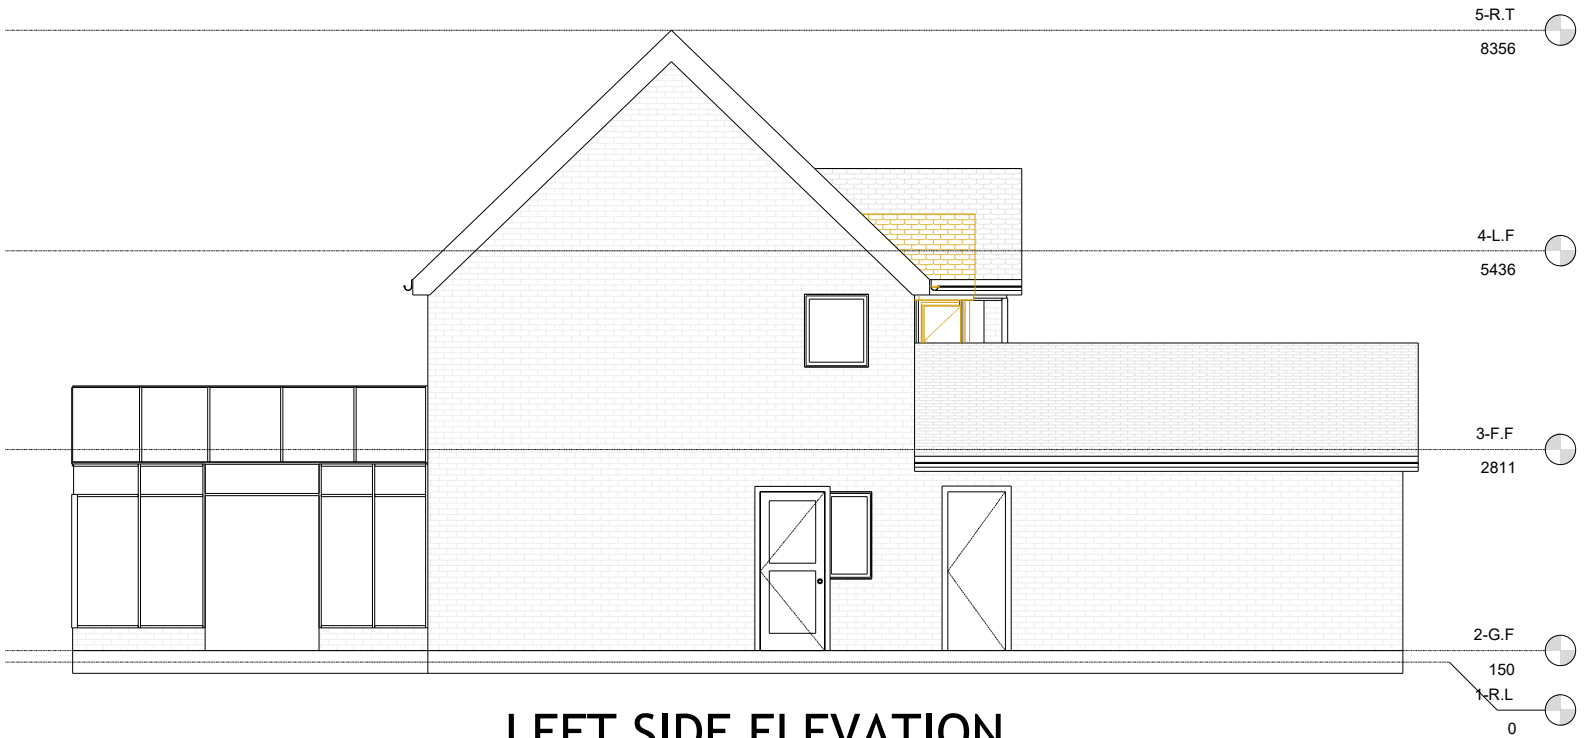

LEFT SIDE ELEVATION



SCALE 1:100 @ A3

© 2023 1 Stop Design & Build.
All dimensions to be checked on site by the contractor and such dimensions to be their responsibility. All construction works must comply with the relevant British Standards and Building Regulations requirements. Any drawing errors and omissions to be reported to 1 Stop Design & Build.

Client Name

BG

Project Address

19 Woodward Cl, Winnersh,
Wokingham RG41

Section

LOFT CONVERSION AND
INTERNAL REMODELING

Stage

PLANNING

Drawing Title

DEMO SECTIONS

Drawing Status

For Approval

Revisions and Notes

EXISTING STRUCTURE

STRUCTURE TO BE DEMOLISHED

PROPOSED STRUCTURE

SHARED WALL

LEGEND

Project No. 2025-02-RG41

Drawing No. A-012

Revision 00

Scale at A3 1:100

Date 15/04/2025

Designed MI Checked MJ

Drawn MI Approved MJ




1 STOP DESIGN & BUILD
128 CITY ROAD LONDON,
EC1V 2NX, UK

Email: info@1stopdesignandbuild.co.uk

Web: www.1stopdesignandbuild.co.uk

Phone No.: 0208 0512780

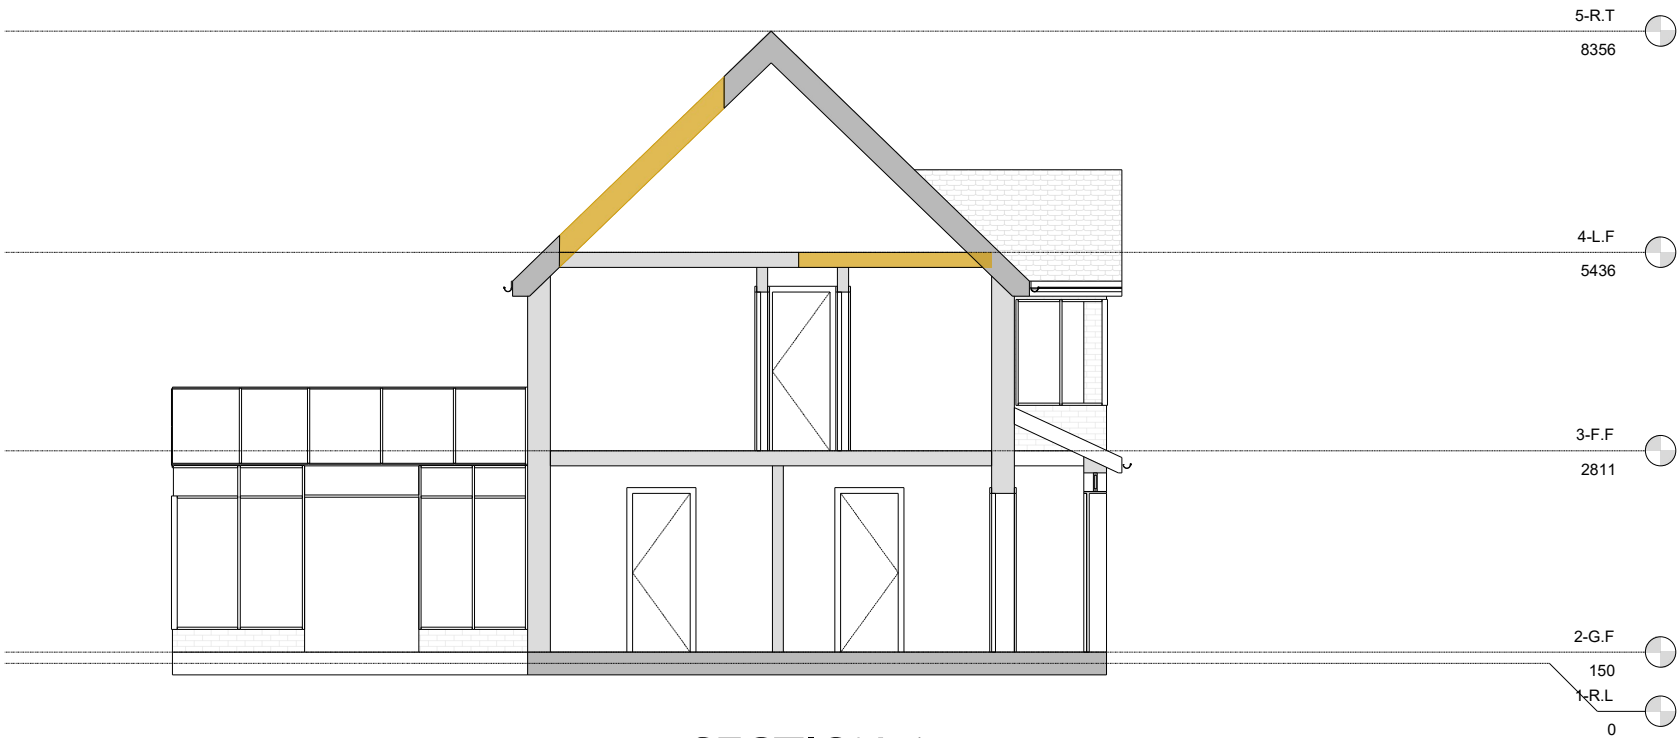



SECTION 1



SECTION 2



SCALE 1:100 @ A3

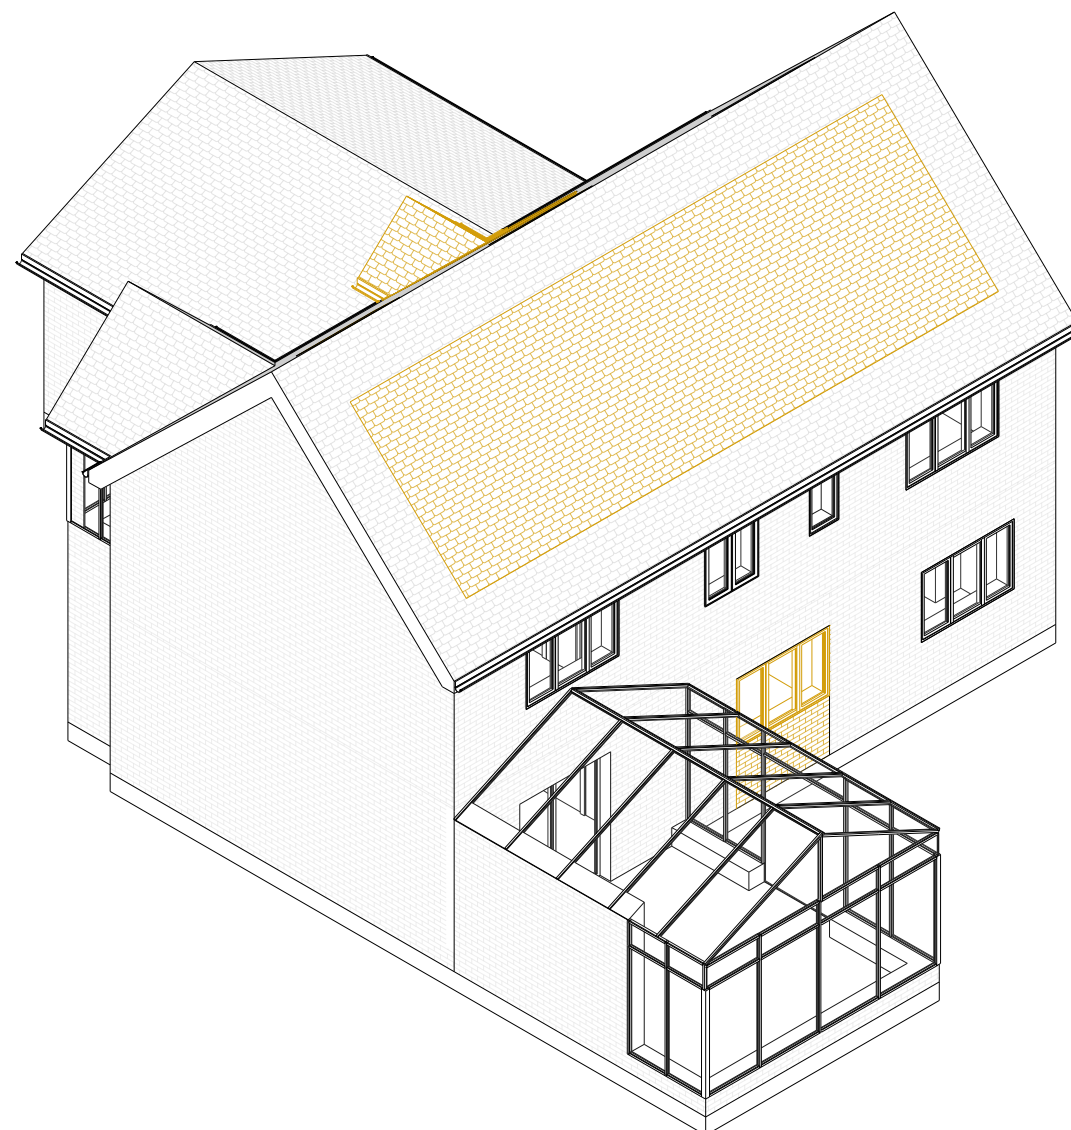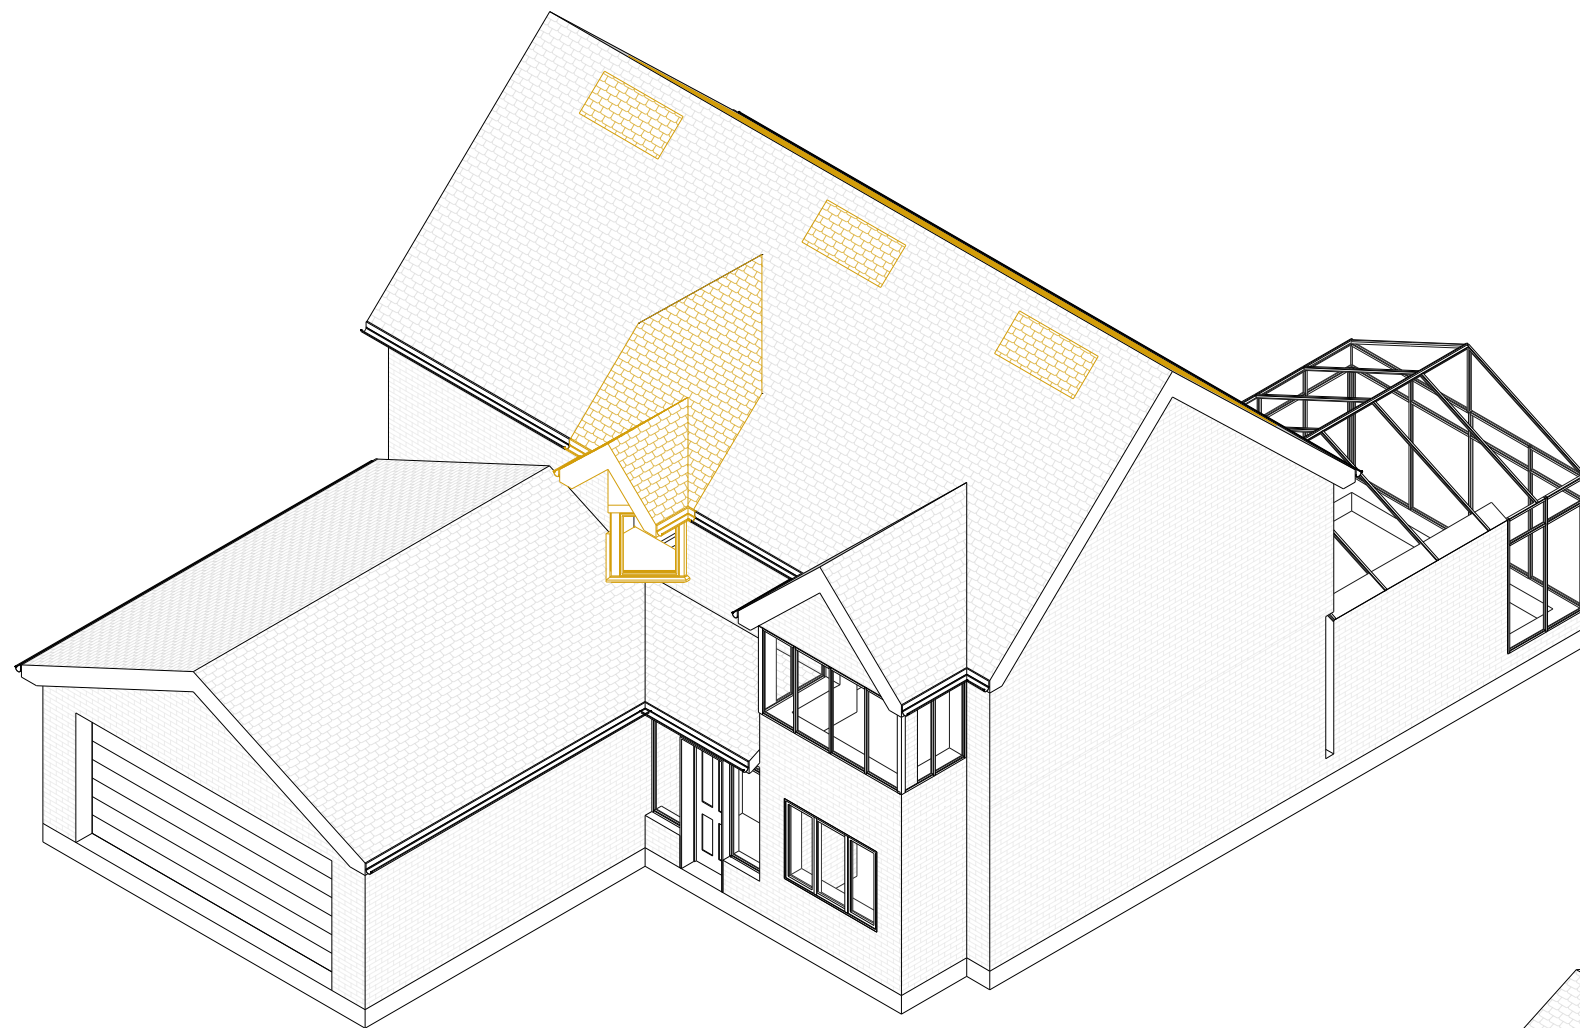

SCALE 1:100 @ A3

© 2023 1 Stop Design & Build.
All dimensions to be checked on site by the contractor and such dimensions to be their responsibility. All construction works must comply with the relevant British Standards and Building Regulations requirements. Any drawing errors and omissions to be reported to 1 Stop Design & Build.

Client Name

BG

Project Address

19 Woodward Cl, Winnersh,
Wokingham RG41

Section

LOFT CONVERSION AND INTERNAL REMODELING

Stage

PLANNING

Drawing Title

DEMO 3D VIEWS

Drawing Status

For Approval

Revisions and Notes

EXISTING STRUCTURE

 STRUCTURE TO BE DEMOLISHED

PROPOSED STRUCTURE

 SHARED WALL

LEGEND

Project No.	2025-02-RG41
-------------	--------------

Drawing No. A-013

Revision	00
----------	----

Scale at A3 1:100

Date	15/04/2025
------	------------

Designed	MI	Checked	MJ
----------	----	---------	----

Drawn	MI	Approved	MJ
-------	----	----------	----




1 STOP DESIGN & BUILD
128 CITY ROAD LONDON,
EC1V 2NX, UK


Email: info@1stopdesignandbuild.co.uk

Web: www.1stopdesignandbuild.co.uk

Phone No.: 0208 0512780

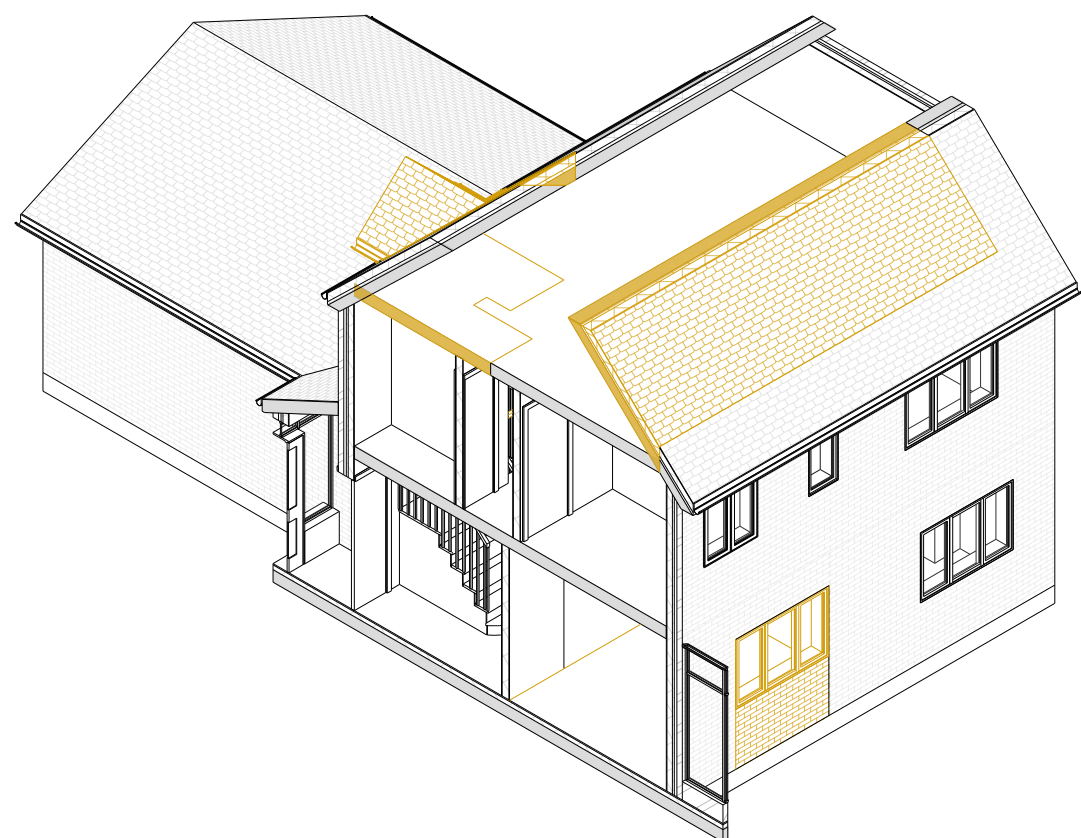

SCALE 1:100 @ A3

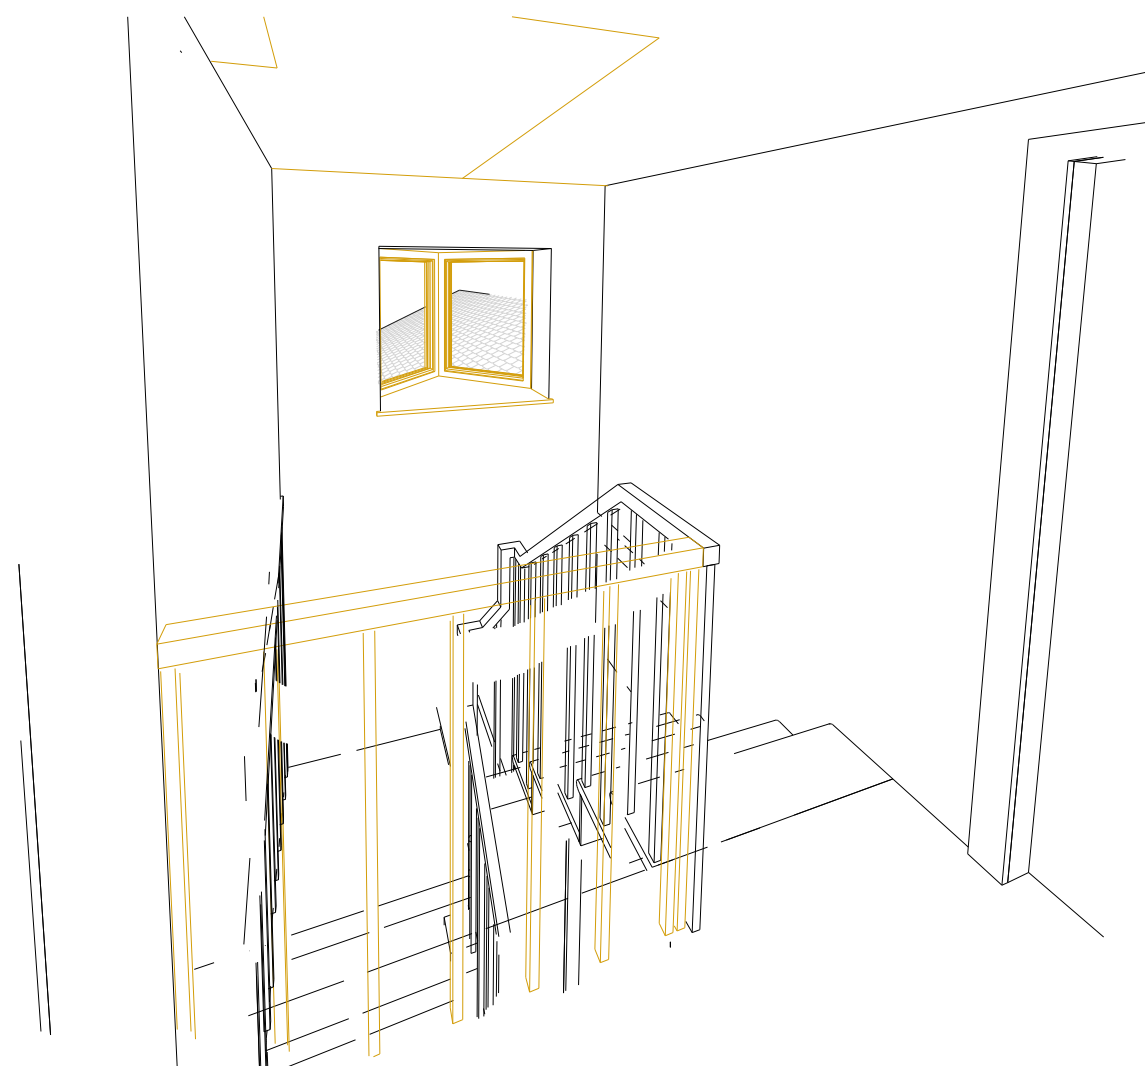

© 2023 1 Stop Design & Build.
All dimensions to be checked on site by the contractor and such dimensions to be their responsibility. All construction works must comply with the relevant British Standards and Building Regulations requirements. Any drawing errors and omissions to be reported to 1 Stop Design & Build.

Client Name

BG

Project Address

19 Woodward Cl, Winnersh,
Wokingham RG41

Section

LOFT CONVERSION AND INTERNAL REMODELING

Stage

PLANNING

Drawing Title

DEMO 3D VIEWS

Drawing Status

For Approval

Revisions and Notes

EXISTING STRUCTURE

 STRUCTURE TO BE DEMOLISHED

PROPOSED STRUCTURE

 SHARED WALL

LEGEND

Project No.	2025-02-RG41
-------------	--------------

Drawing No. A-014

Revision	00
----------	----

Scale at A3 1:100

Date	15/04/2025
------	------------

Designed	MI	Checked	MJ
----------	----	---------	----

Drawn	MI	Approved	MJ
-------	-----------	----------	-----------



1 STOP DESIGN & BUILD
128 CITY ROAD LONDON,
EC1V 2NX, UK

Email: info@1stopdesignandbuild.co.uk

Web: www.1stopdesignandbuild.co.uk

Phone No.: 0208 0512780

© 2023 1 Stop Design & Build.
All dimensions to be checked on site by the contractor and such dimensions to be their responsibility. All construction works must comply with the relevant British Standards and Building Regulations requirements. Any drawing errors and omissions to be reported to 1 Stop Design & Build.

Client Name

BG

Project Address

19 Woodward Cl, Winnersh,
Wokingham RG41

Section

LOFT CONVERSION AND
INTERNAL REMODELING

Stage

PLANNING

Drawing Title

PROPOSED PLANS

Drawing Status

For Approval

Revisions and Notes

EXISTING STRUCTURE

STRUCTURE TO BE DEMOLISHED

PROPOSED STRUCTURE

SHARED WALL

LEGEND

Project No. 2025-02-RG41

Drawing No. A-015

Revision 00

Scale at A3 1:100

Date 15/04/2025

Designed MI Checked MJ

Drawn MI Approved MJ




1 STOP DESIGN & BUILD
128 CITY ROAD LONDON,
EC1V 2NX, UK


Email: info@1stopdesignandbuild.co.uk

Web: www.1stopdesignandbuild.co.uk


Phone No.: 0208 0512780

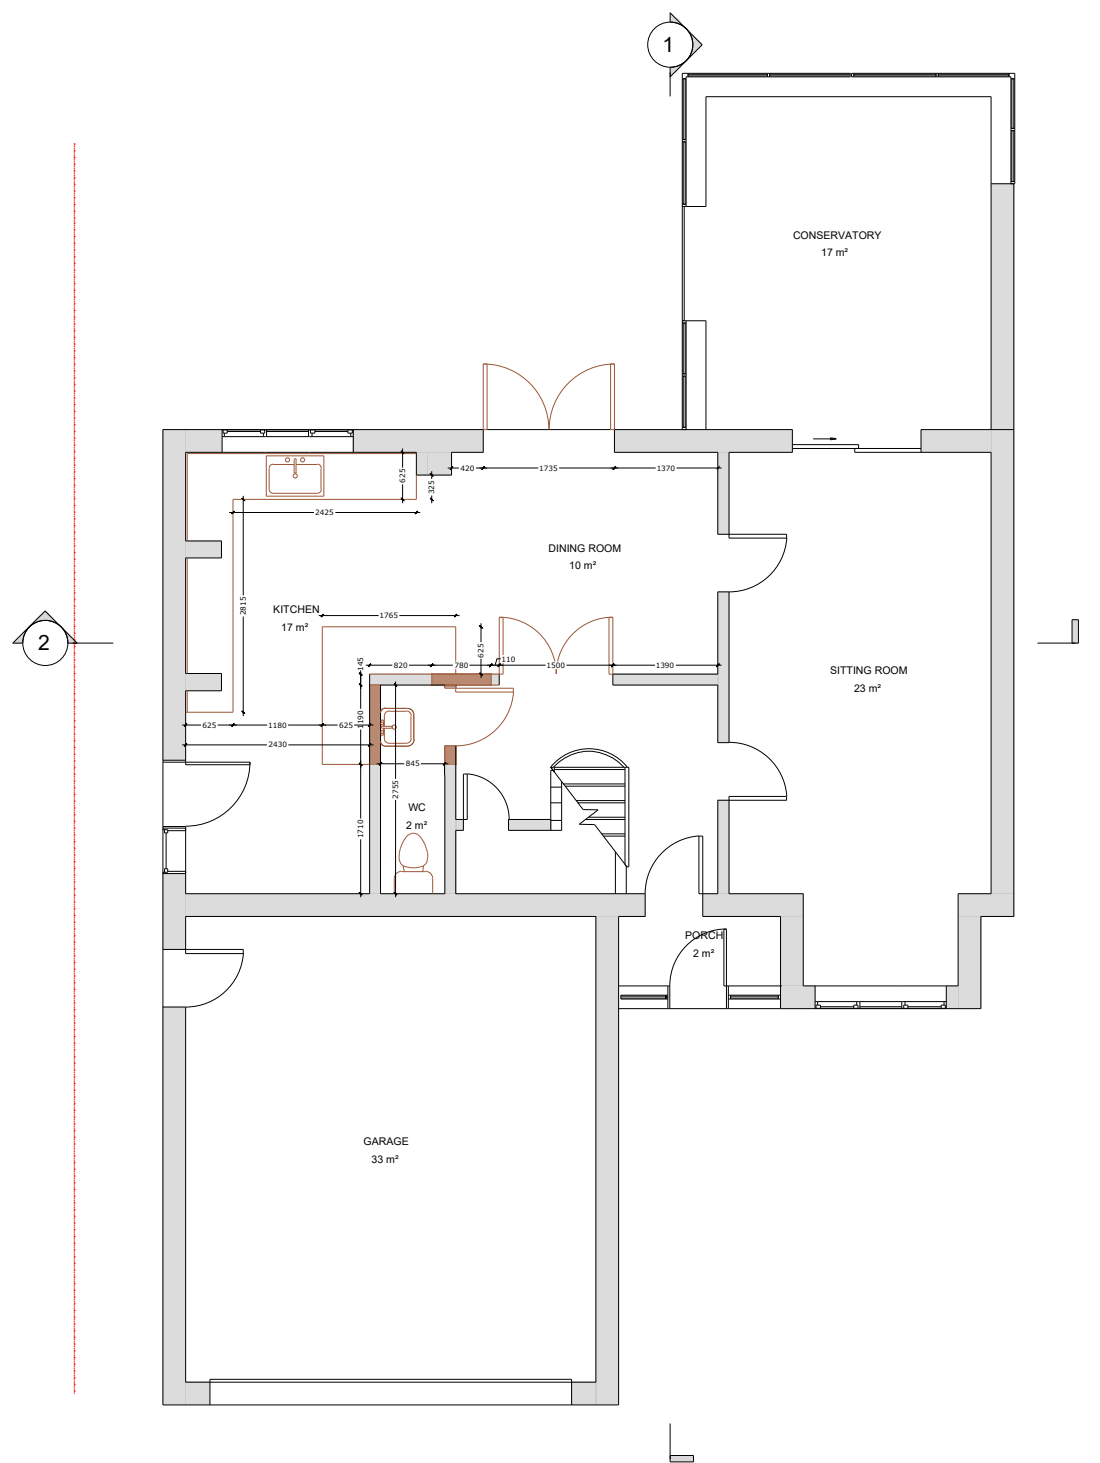

GROUND FLOOR PLAN

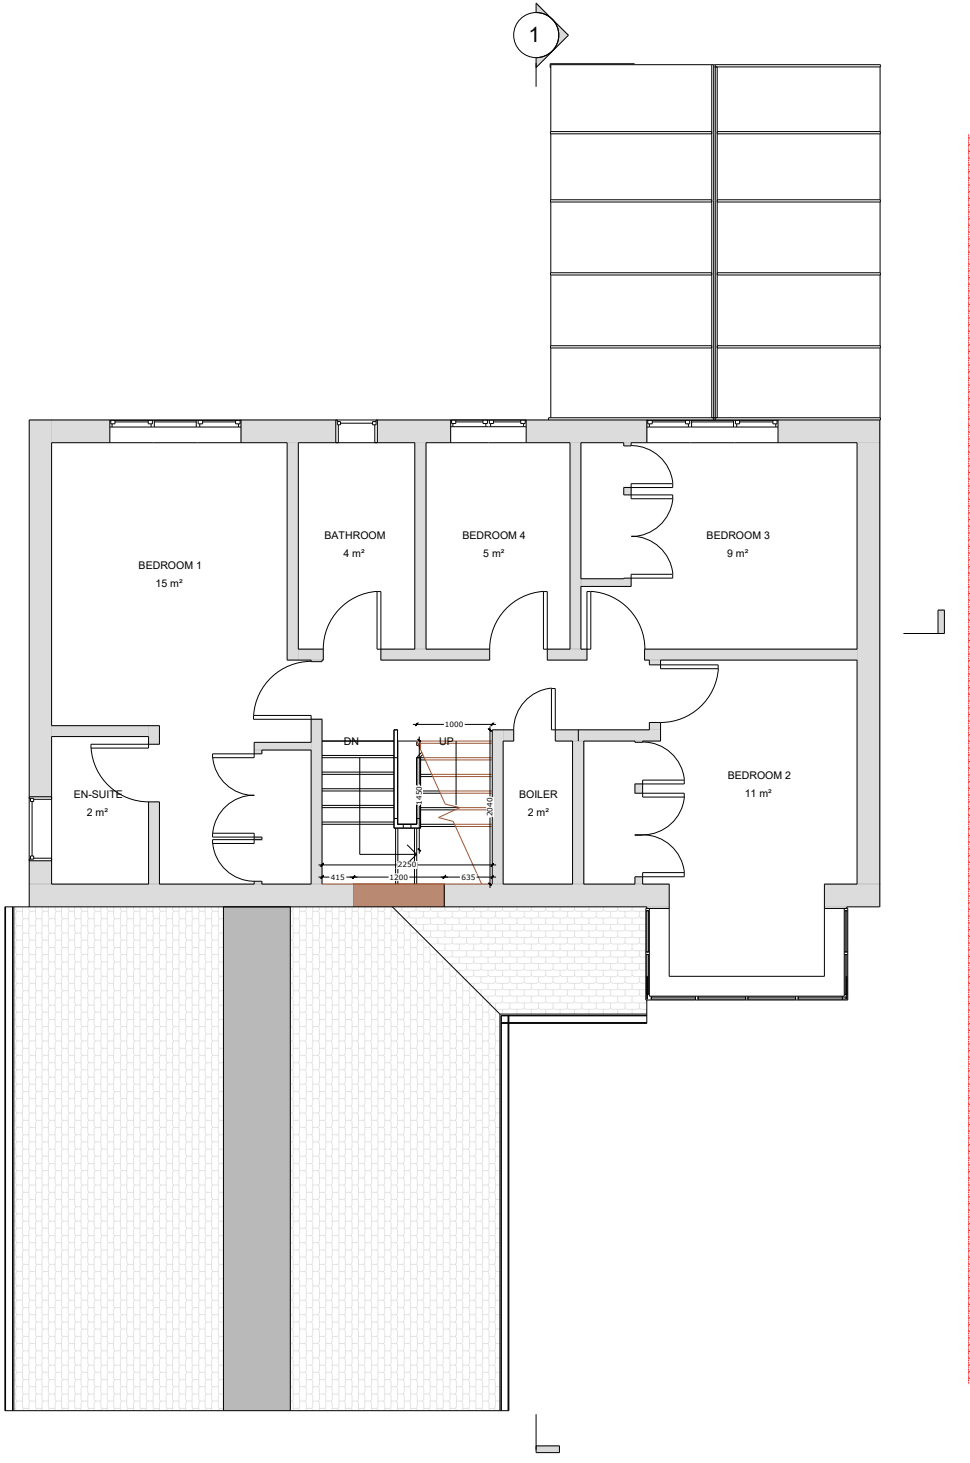

FIRST FLOOR PLAN

 

SCALE 1:100 @ A3

© 2023 1 Stop Design & Build.
All dimensions to be checked on site by the contractor and such dimensions to be their responsibility. All construction works must comply with the relevant British Standards and Building Regulations requirements. Any drawing errors and omissions to be reported to 1 Stop Design & Build.

Client Name

BG

Project Address

19 Woodward Cl, Winnersh,
Wokingham RG41

Section

LOFT CONVERSION AND
INTERNAL REMODELING

Stage

PLANNING

Drawing Title

PROPOSED PLANS

Drawing Status

For Approval

Revisions and Notes

EXISTING STRUCTURE

STRUCTURE TO BE DEMOLISHED

PROPOSED STRUCTURE

SHARED WALL

LEGEND

Project No. 2025-02-RG41

Drawing No. A-016

Revision 00

Scale at A3 1:100

Date 15/04/2025

Designed MI Checked MJ

Drawn MI Approved MJ




1 STOP DESIGN & BUILD
128 CITY ROAD LONDON,
EC1V 2NX, UK


Email: info@1stopdesignandbuild.co.uk

Web: www.1stopdesignandbuild.co.uk

Phone No.: 0208 0512780

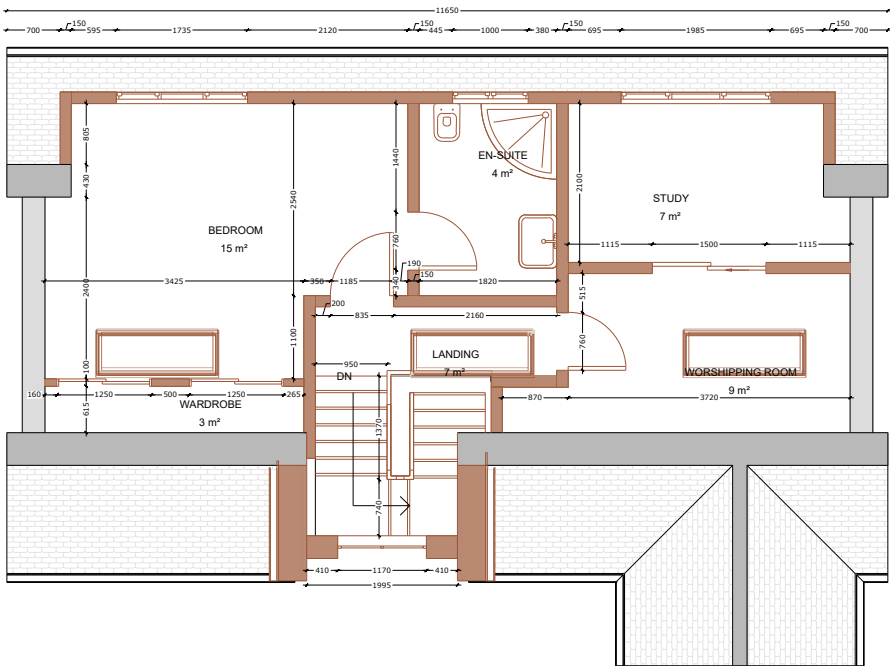

LOFT FLOOR PLAN

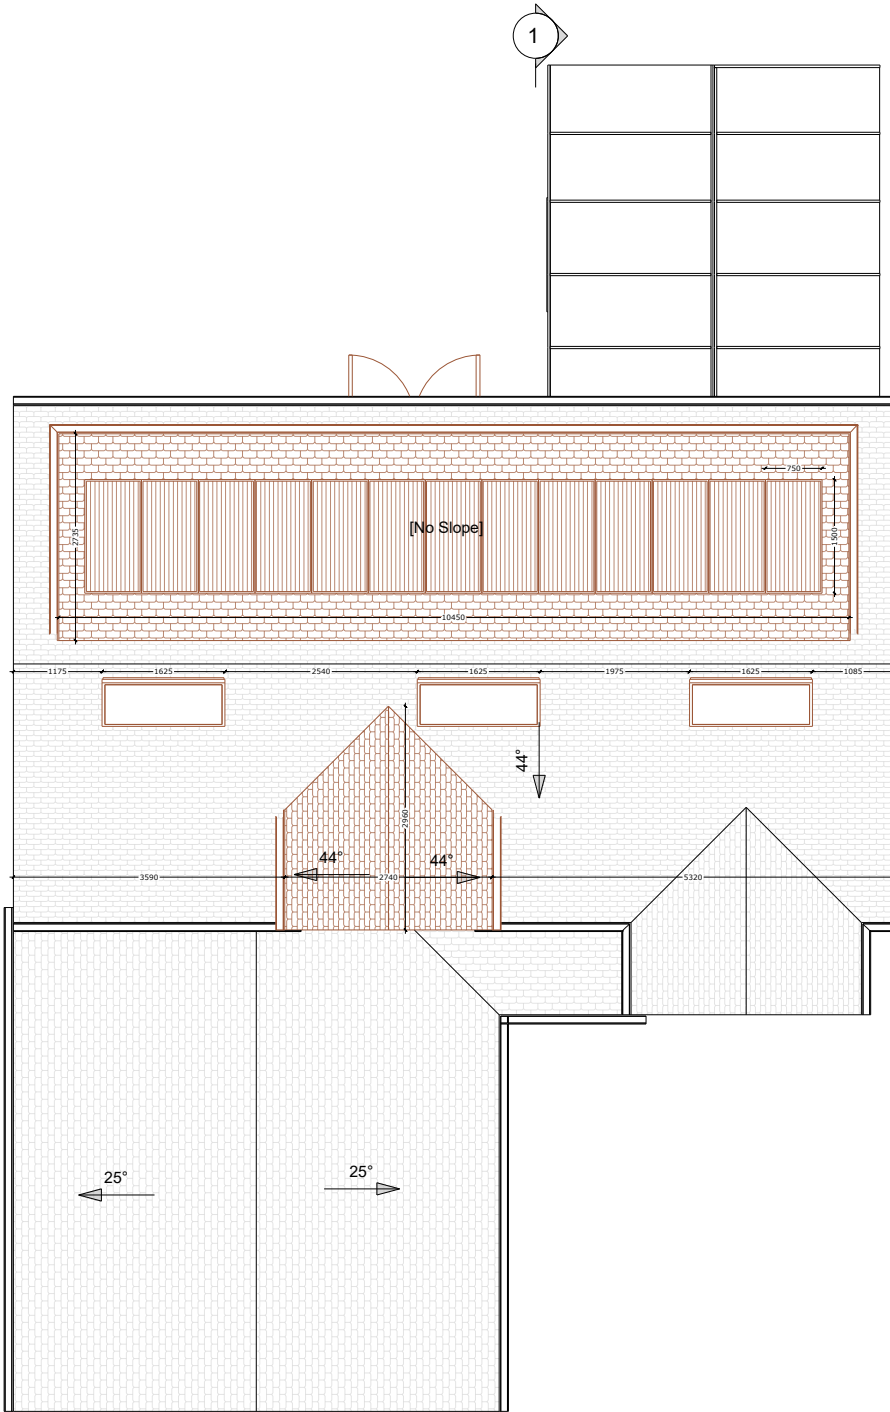

ROOF PLAN



SCALE 1:100 @ A3

© 2023 1 Stop Design & Build.
All dimensions to be checked on site by the contractor and such dimensions to be their responsibility. All construction works must comply with the relevant British Standards and Building Regulations requirements. Any drawing errors and omissions to be reported to 1 Stop Design & Build.

Client Name

BG

Project Address

19 Woodward Cl, Winnersh,
Wokingham RG41

Section

LOFT CONVERSION AND
INTERNAL REMODELING

Stage

PLANNING

Drawing Title

PROPOSED ELEVATIONS

Drawing Status

For Approval

Revisions and Notes

EXISTING STRUCTURE

STRUCTURE TO BE DEMOLISHED

PROPOSED STRUCTURE

SHARED WALL

LEGEND

Project No. 2025-02-RG41

Drawing No. A-017

Revision 00

Scale at A3 1:100

Date 15/04/2025

Designed MI Checked MJ

Drawn MI Approved MJ




1 STOP DESIGN & BUILD
128 CITY ROAD LONDON,
EC1V 2NX, UK

Email: info@1stopdesignandbuild.co.uk

Web: www.1stopdesignandbuild.co.uk


Phone No.: 0208 0512780

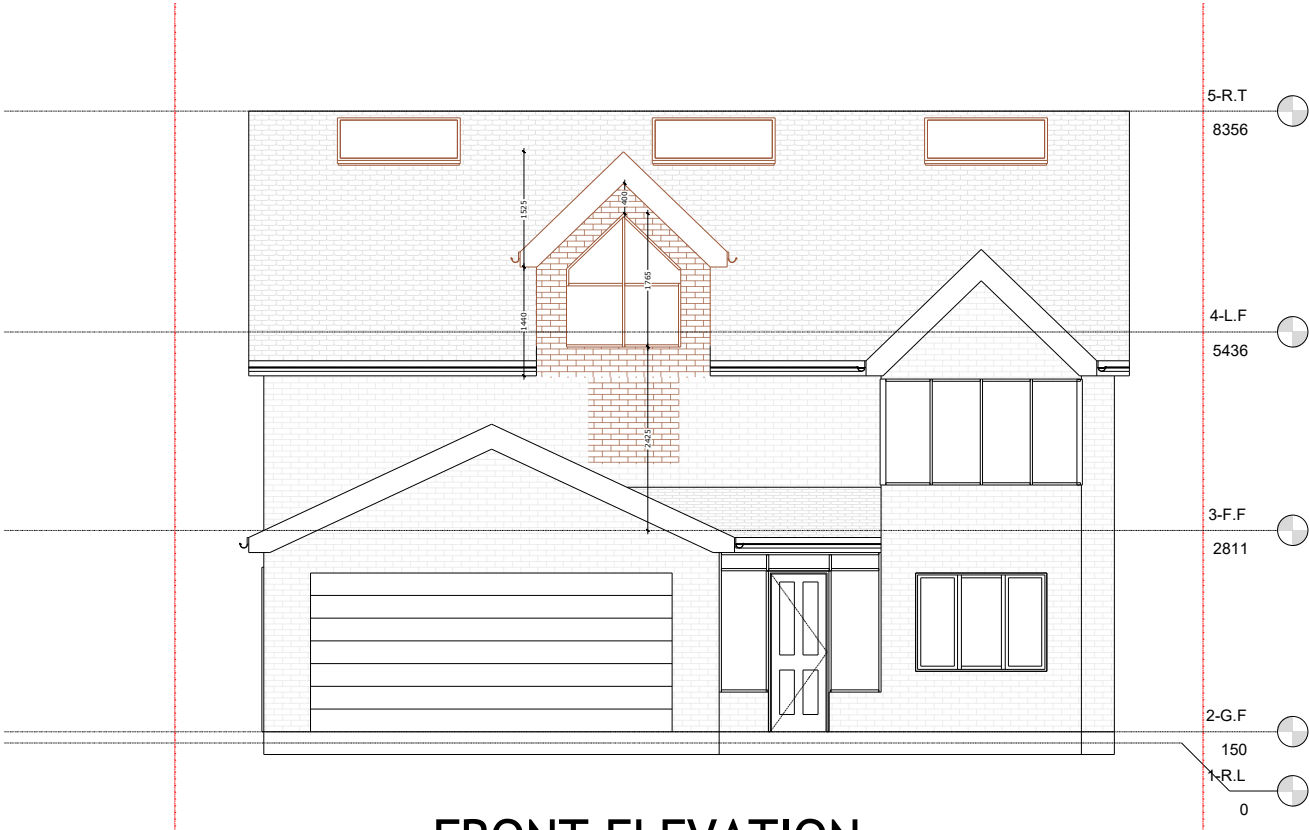

FRONT ELEVATION



REAR ELEVATION

 

SCALE 1:100 @ A3

© 2023 1 Stop Design & Build.
All dimensions to be checked on site by the contractor and such dimensions to be their responsibility. All construction works must comply with the relevant British Standards and Building Regulations requirements. Any drawing errors and omissions to be reported to 1 Stop Design & Build.

Client Name

BG

Project Address

19 Woodward Cl, Winnersh,
Wokingham RG41

Section

LOFT CONVERSION AND
INTERNAL REMODELING

Stage

PLANNING

Drawing Title

PROPOSED ELEVATIONS

Drawing Status

For Approval

Revisions and Notes

EXISTING STRUCTURE

STRUCTURE TO BE DEMOLISHED

PROPOSED STRUCTURE

SHARED WALL

LEGEND

Project No. 2025-02-RG41

Drawing No. A-018

Revision 00

Scale at A3 1:100

Date 15/04/2025

Designed MI Checked MJ

Drawn MI Approved MJ






1 STOP DESIGN & BUILD
128 CITY ROAD LONDON,
EC1V 2NX, UK

Email: info@1stopdesignandbuild.co.uk

Web: www.1stopdesignandbuild.co.uk

Phone No.: 0208 0512780

 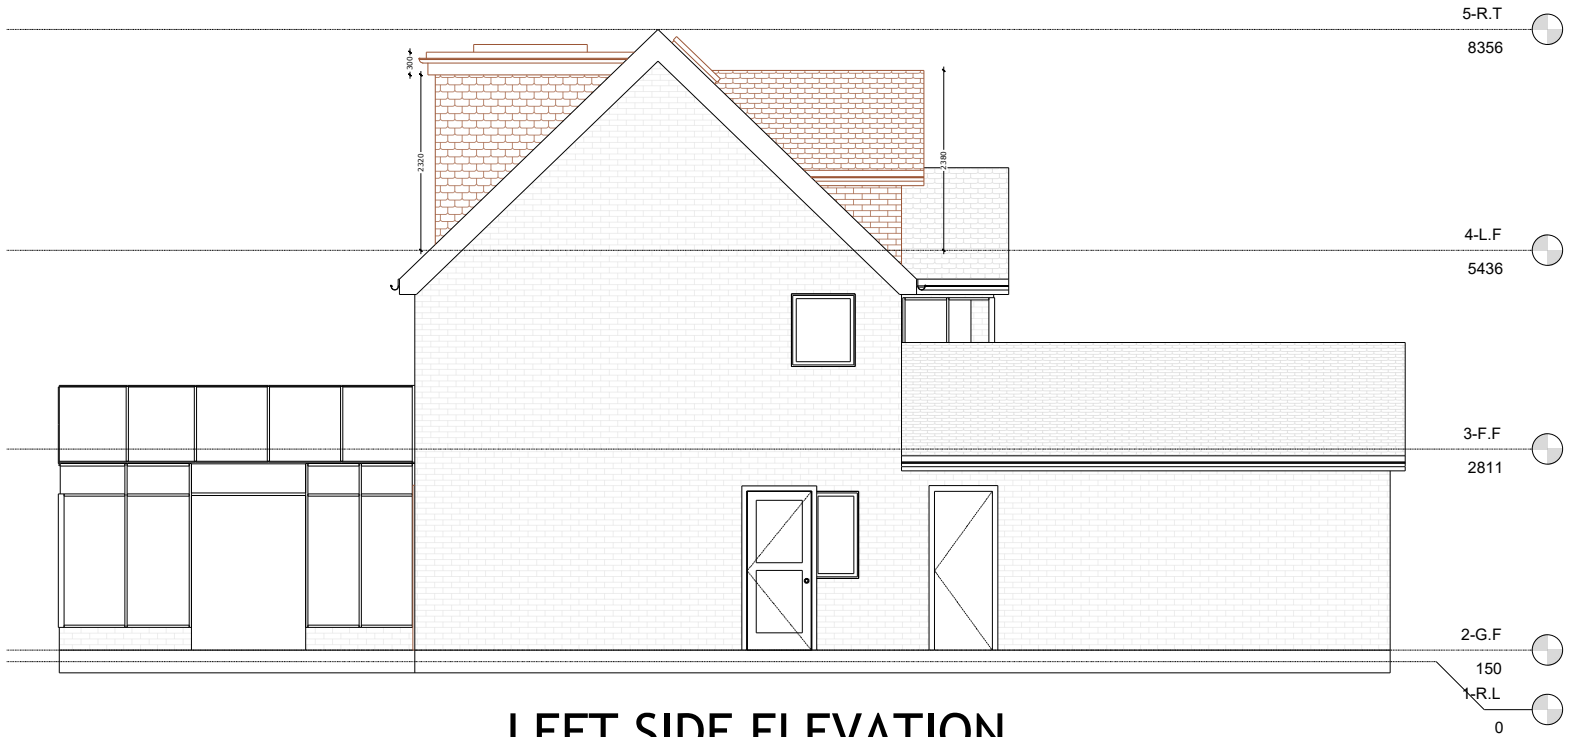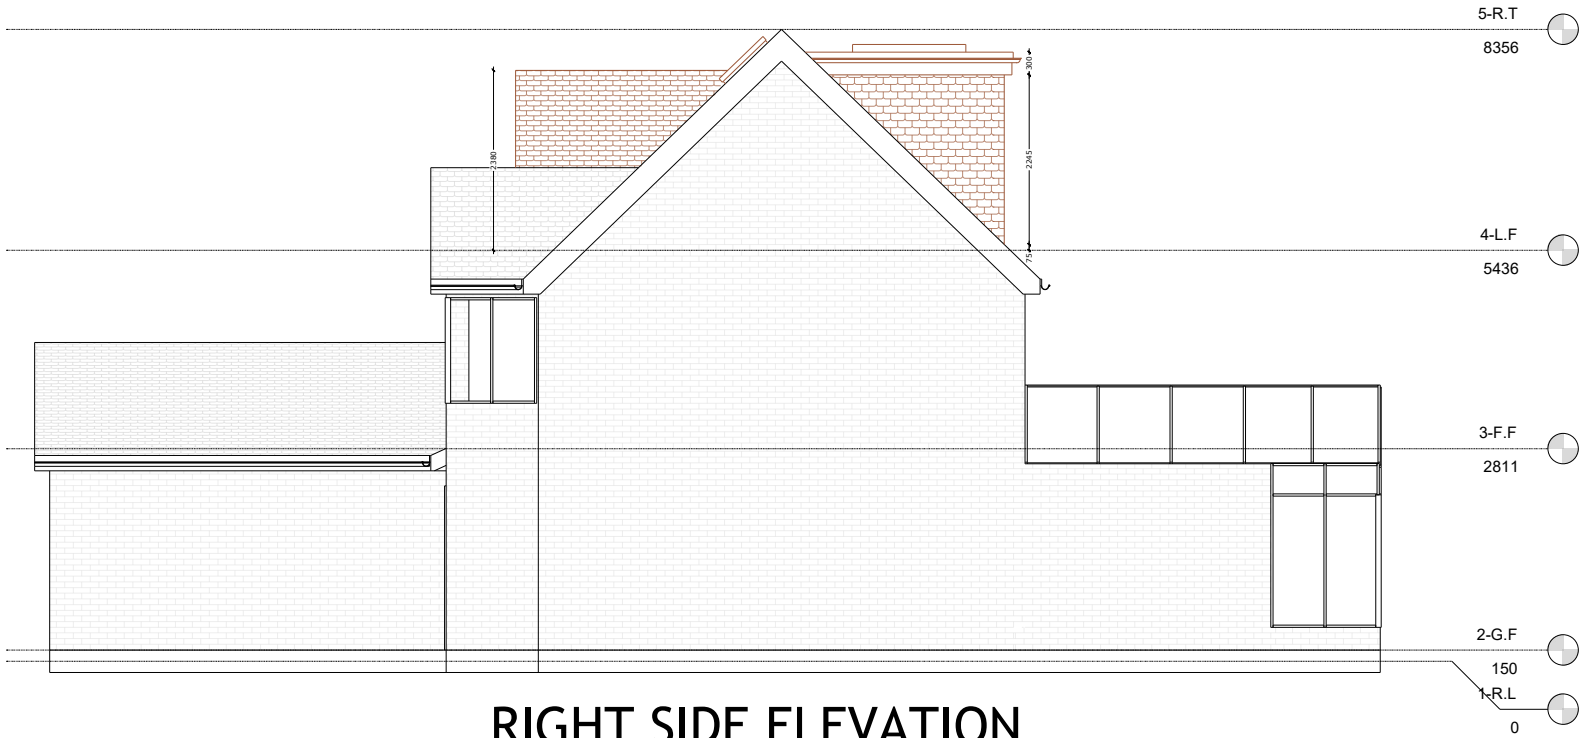

SCALE 1:100 @ A3

© 2023 1 Stop Design & Build.
All dimensions to be checked on site by the contractor and such dimensions to be their responsibility. All construction works must comply with the relevant British Standards and Building Regulations requirements. Any drawing errors and omissions to be reported to 1 Stop Design & Build.

Client Name

BG

Project Address

19 Woodward Cl, Winnersh,
Wokingham RG41

Section

LOFT CONVERSION AND INTERNAL REMODELING

Stage

PLANNING

Drawing Title

PROPOSED SECTIONS

Drawing Status

For Approval

Revisions and Notes

LEGEND

EXISTING STRUCTURE

 STRUCTURE TO BE DEMOLISHED

PROPOSED STRUCTURE

 SHARED WALL

Project No.	2025-02-RG41
-------------	--------------

Drawing No. A-019

Revision	00
----------	----

Scale at A3 1:100

Date	15/04/2025
------	------------

Designed MI

Checked	M.
---------	----

Drawn

Approved	M.
----------	----



1 STOP DESIGN & BUILD
128 CITY ROAD LONDON,
EC1V 2NX, UK

Email: info@1stopdesignandbuild.co.uk

Web: www.1stopdesignandbuild.co.uk


Phone No.: 0208 0512780




SECTION 1




SECTION 2

 

SCALE 1:100 @ A3

 

Phone No.: 0208 0512780

 

Phone No.: 0208 0512780