





NOTE:
rear and side elevations
remain unchanged

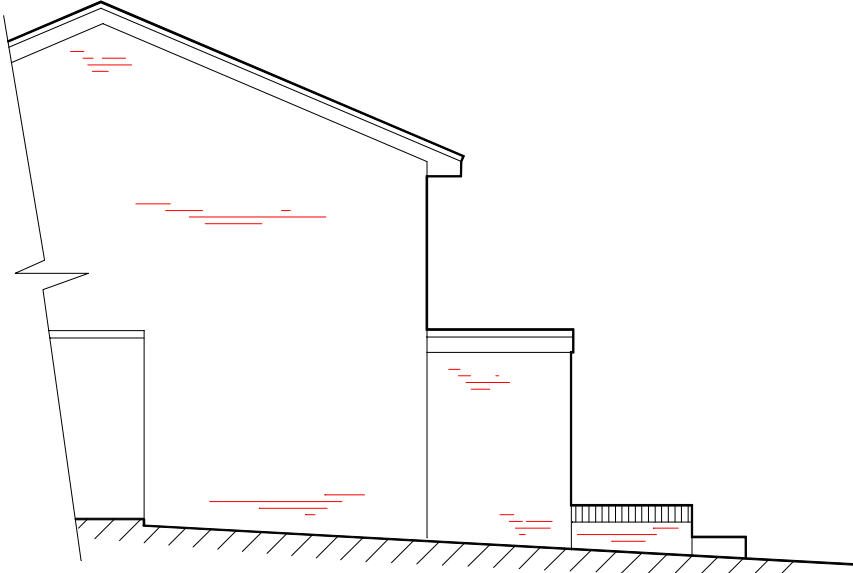


side elevation
(part)




front elevation

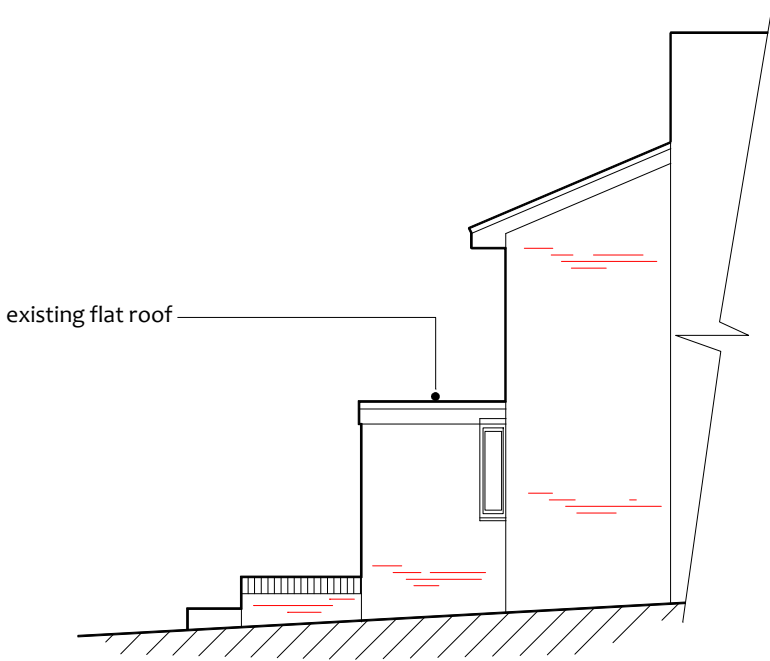

side elevation
(part)

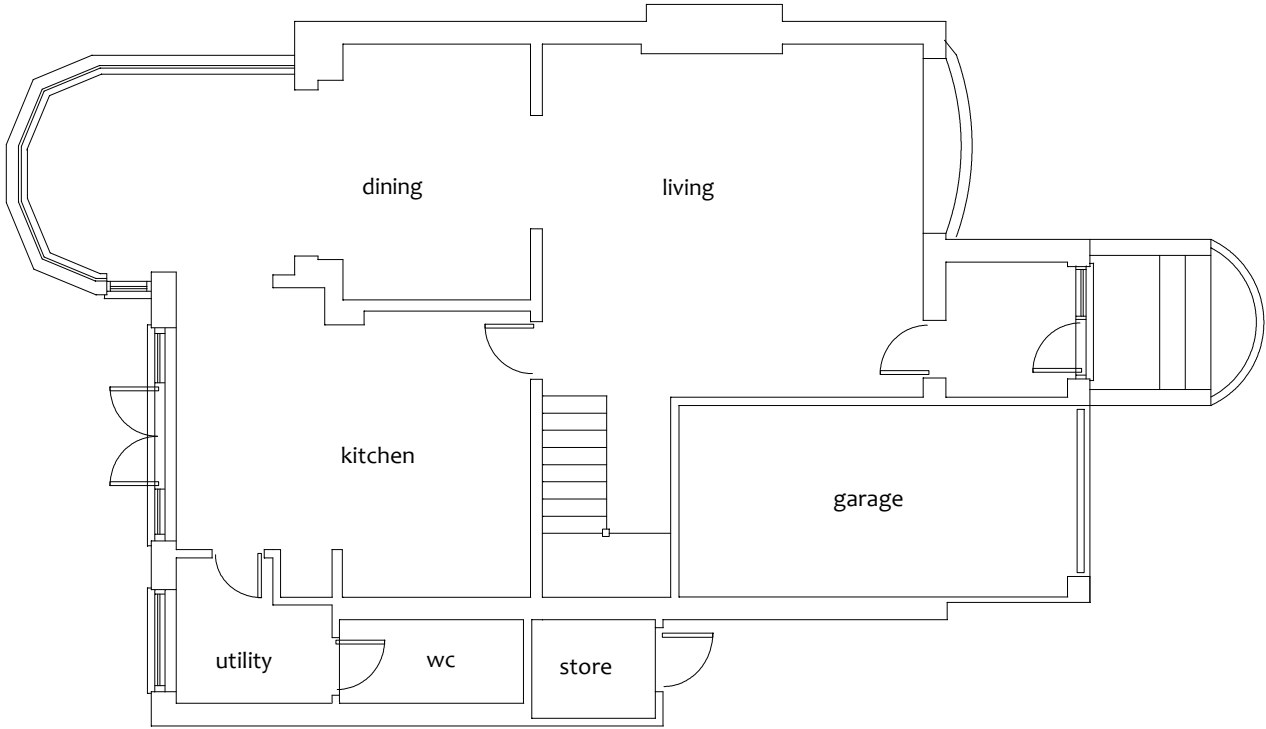

ground floor plan

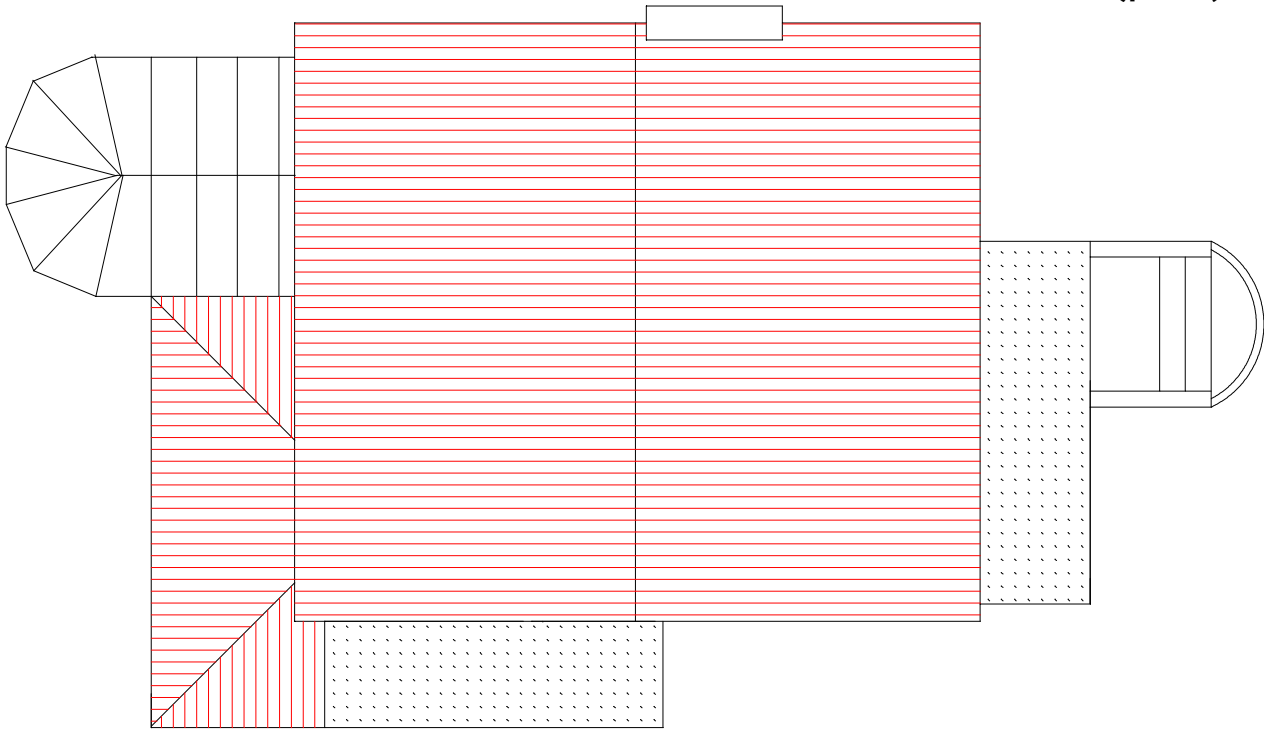

existing roof plan

Project Proposed new front porch canopy at 14 Aggisters Lane RG41 4DN	Client Mr Peter Evans	
	Scale 1:100	Date: August 2025
Drawing title Existing plans and elevations	Drg No 3245-1	