



5 metres

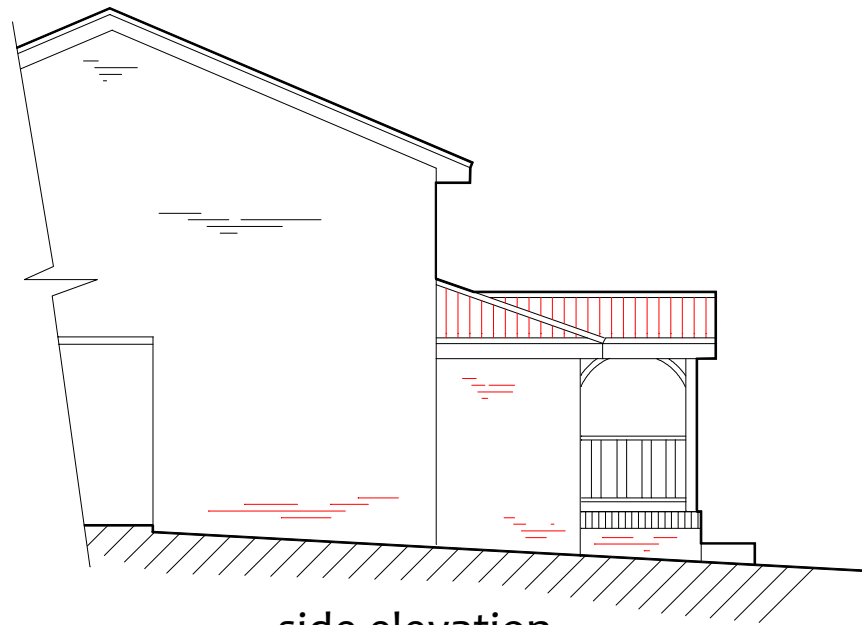


side elevation
(part)

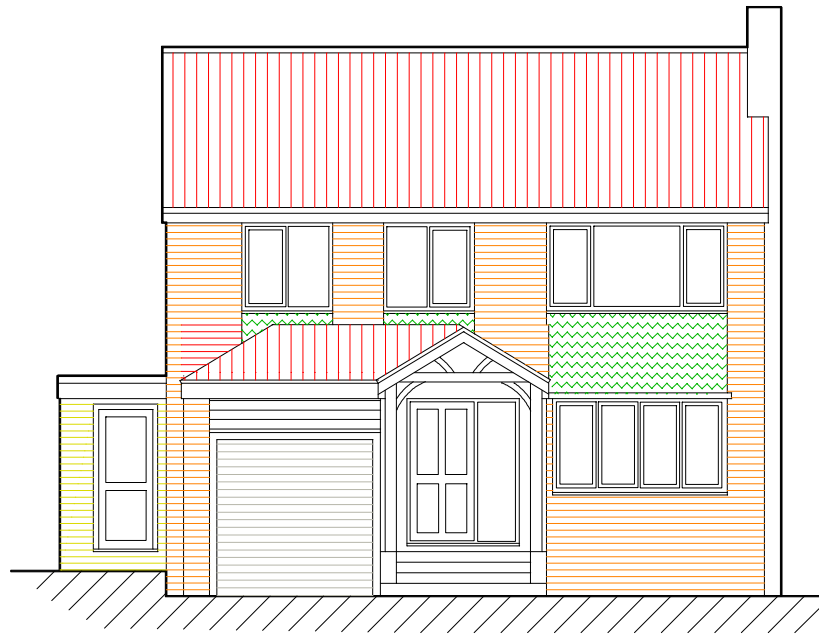


front elevation

roof tiles to match
existing


oak framed
structure

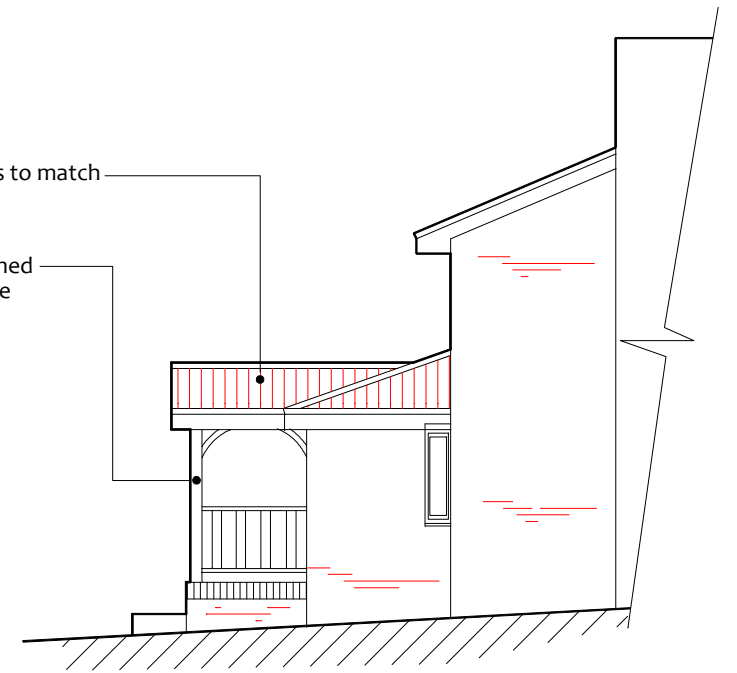

side elevation
(part)

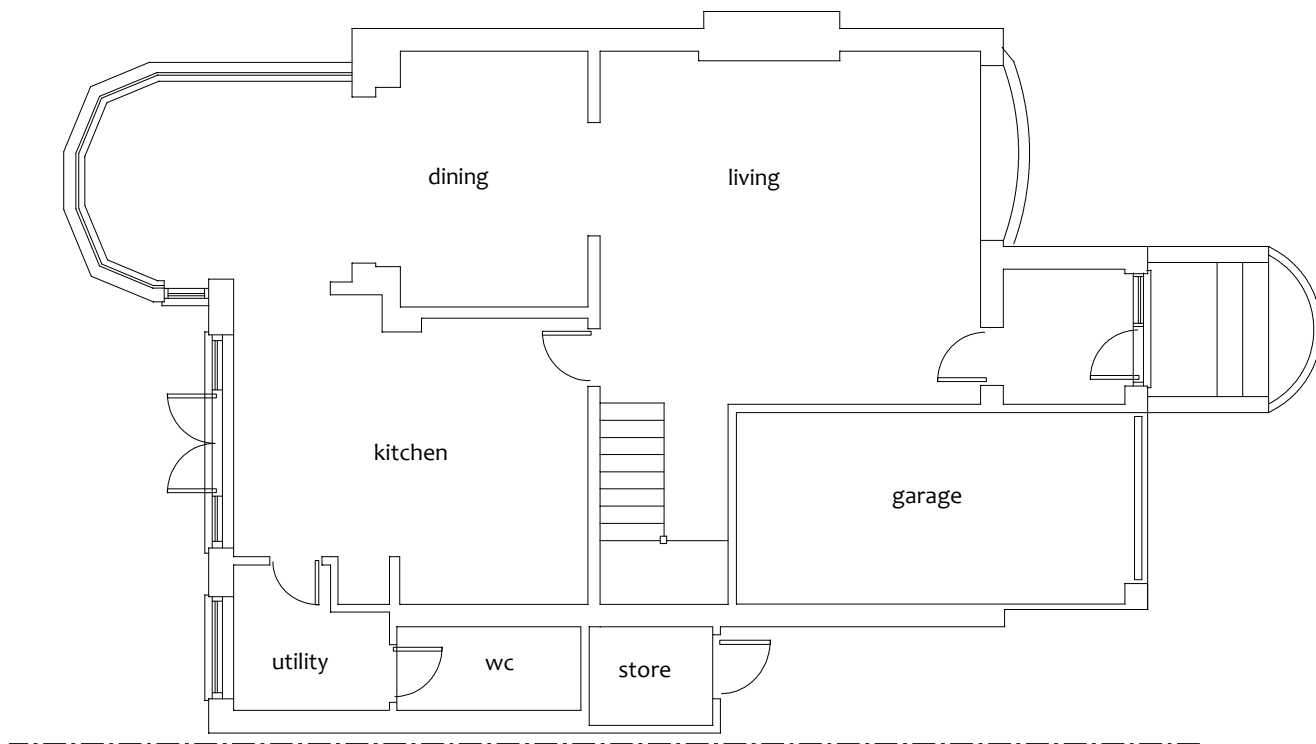

ground floor plan

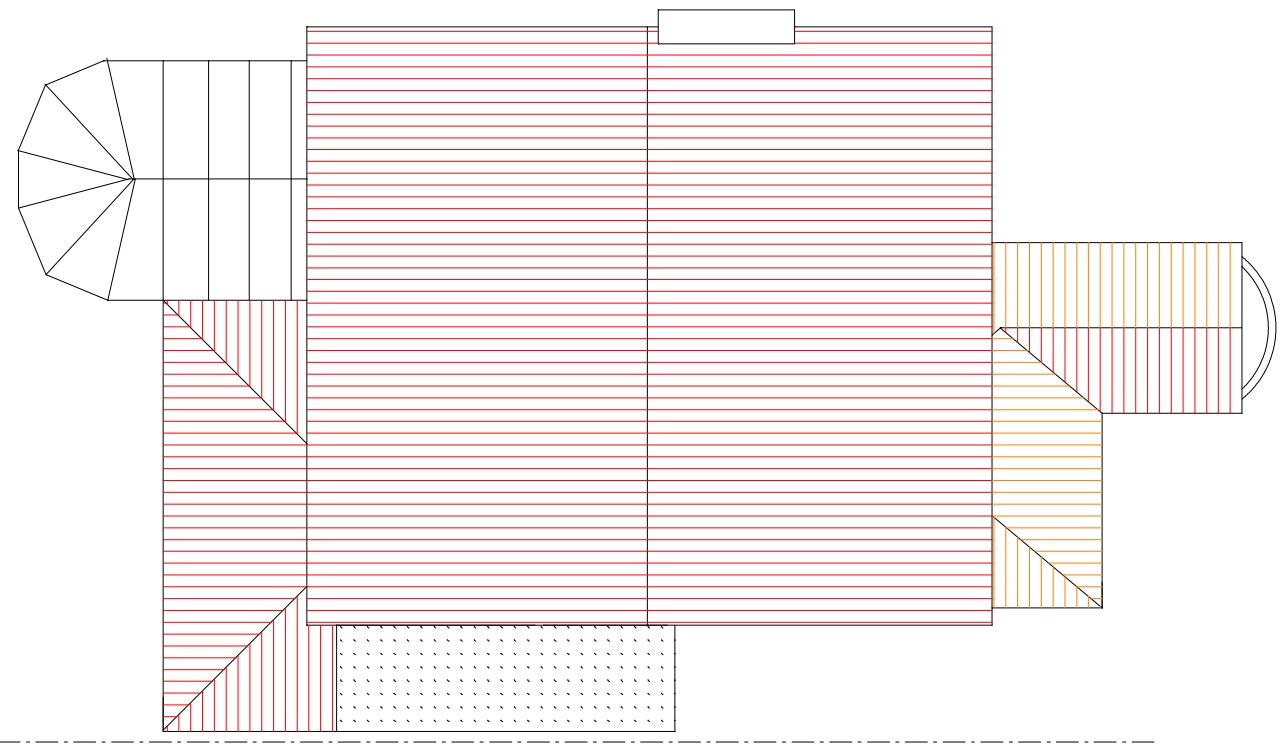

proposed roof plan

Project Proposed new front porch canopy at 14 Aggisters Lane RG41 4DN	Client Mr Peter Evans	
	Scale 1:100	Date: August 2025
Drawing title Proposed plans and elevations	Drg No 3245-2	