


20 metres

A3

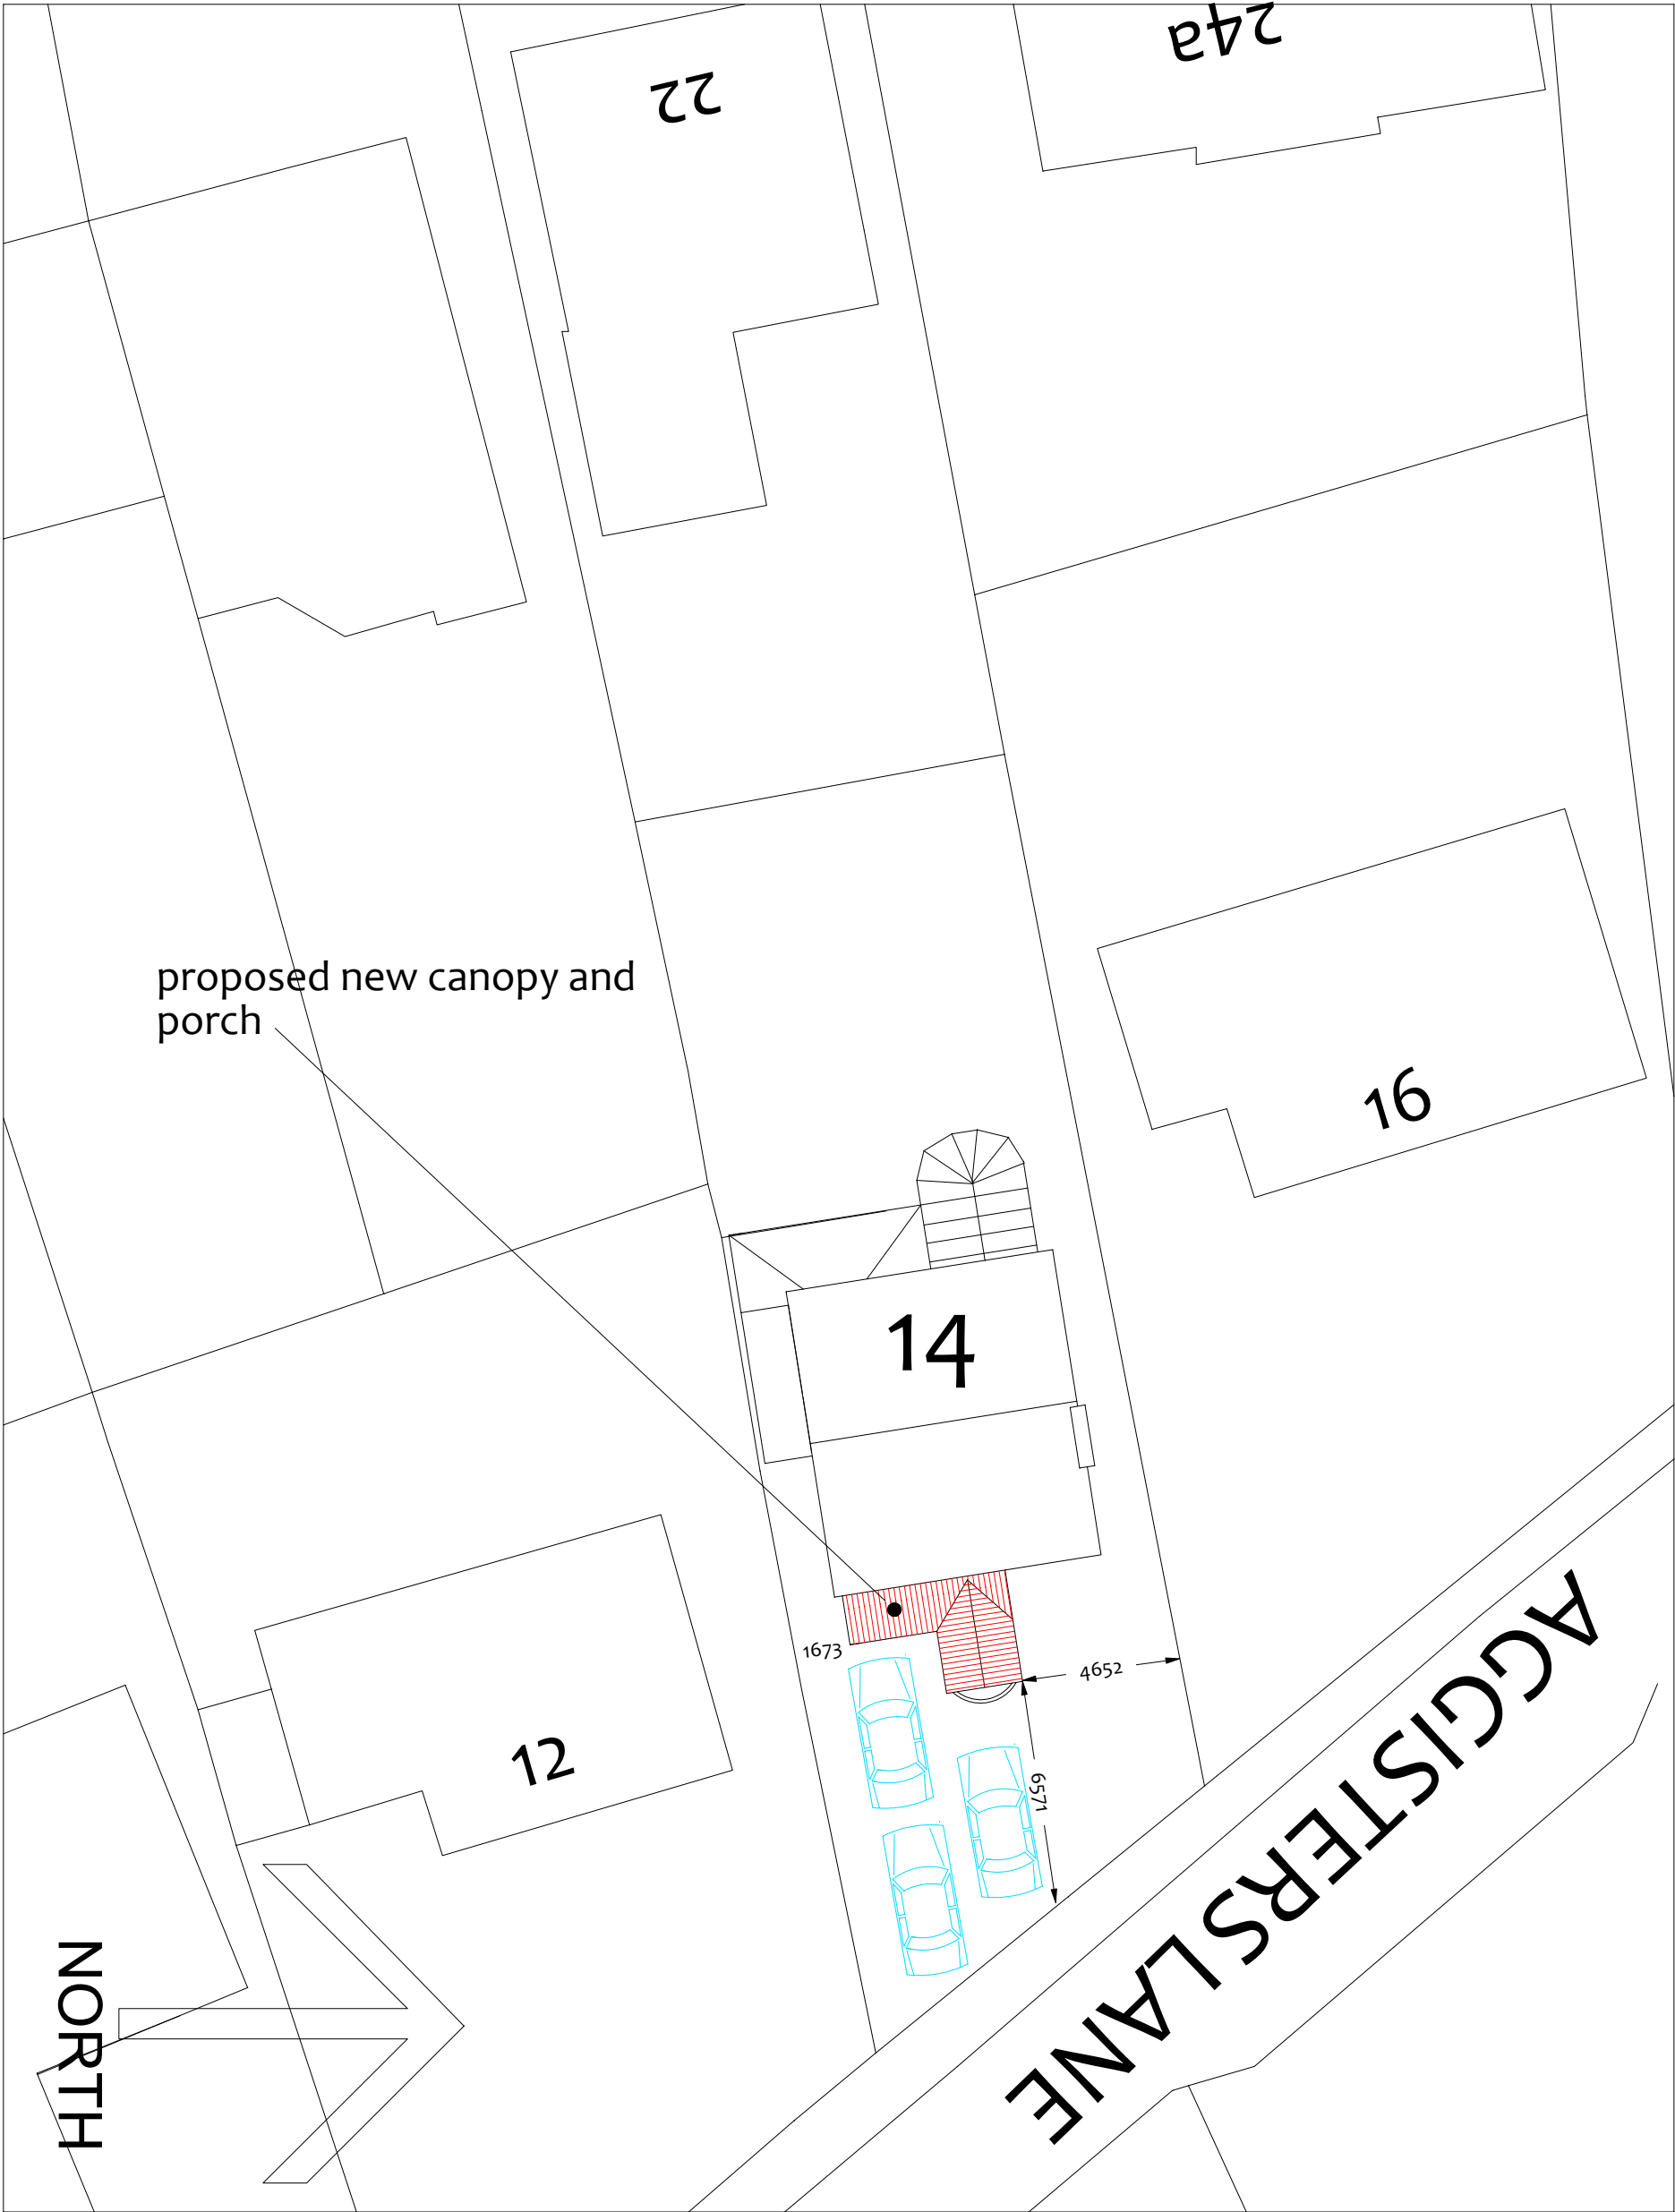

Serial number: 98770

Crown copyright and database right 2016
Ordnance Survey licence 100048957
Reproduction in whole or in part is prohibited
without the prior permission of Ordnance Survey

ISSUE A INTRO 28/08/25		
Project		Client
Proposed new front porch canopy at 14 Aggisters Lane RG41 4DN		Mr Peter Evans
Drawing title		Site Plan
Scale :1:200		Date: August 2025
Drg No		3245-10