


20 metres

A3

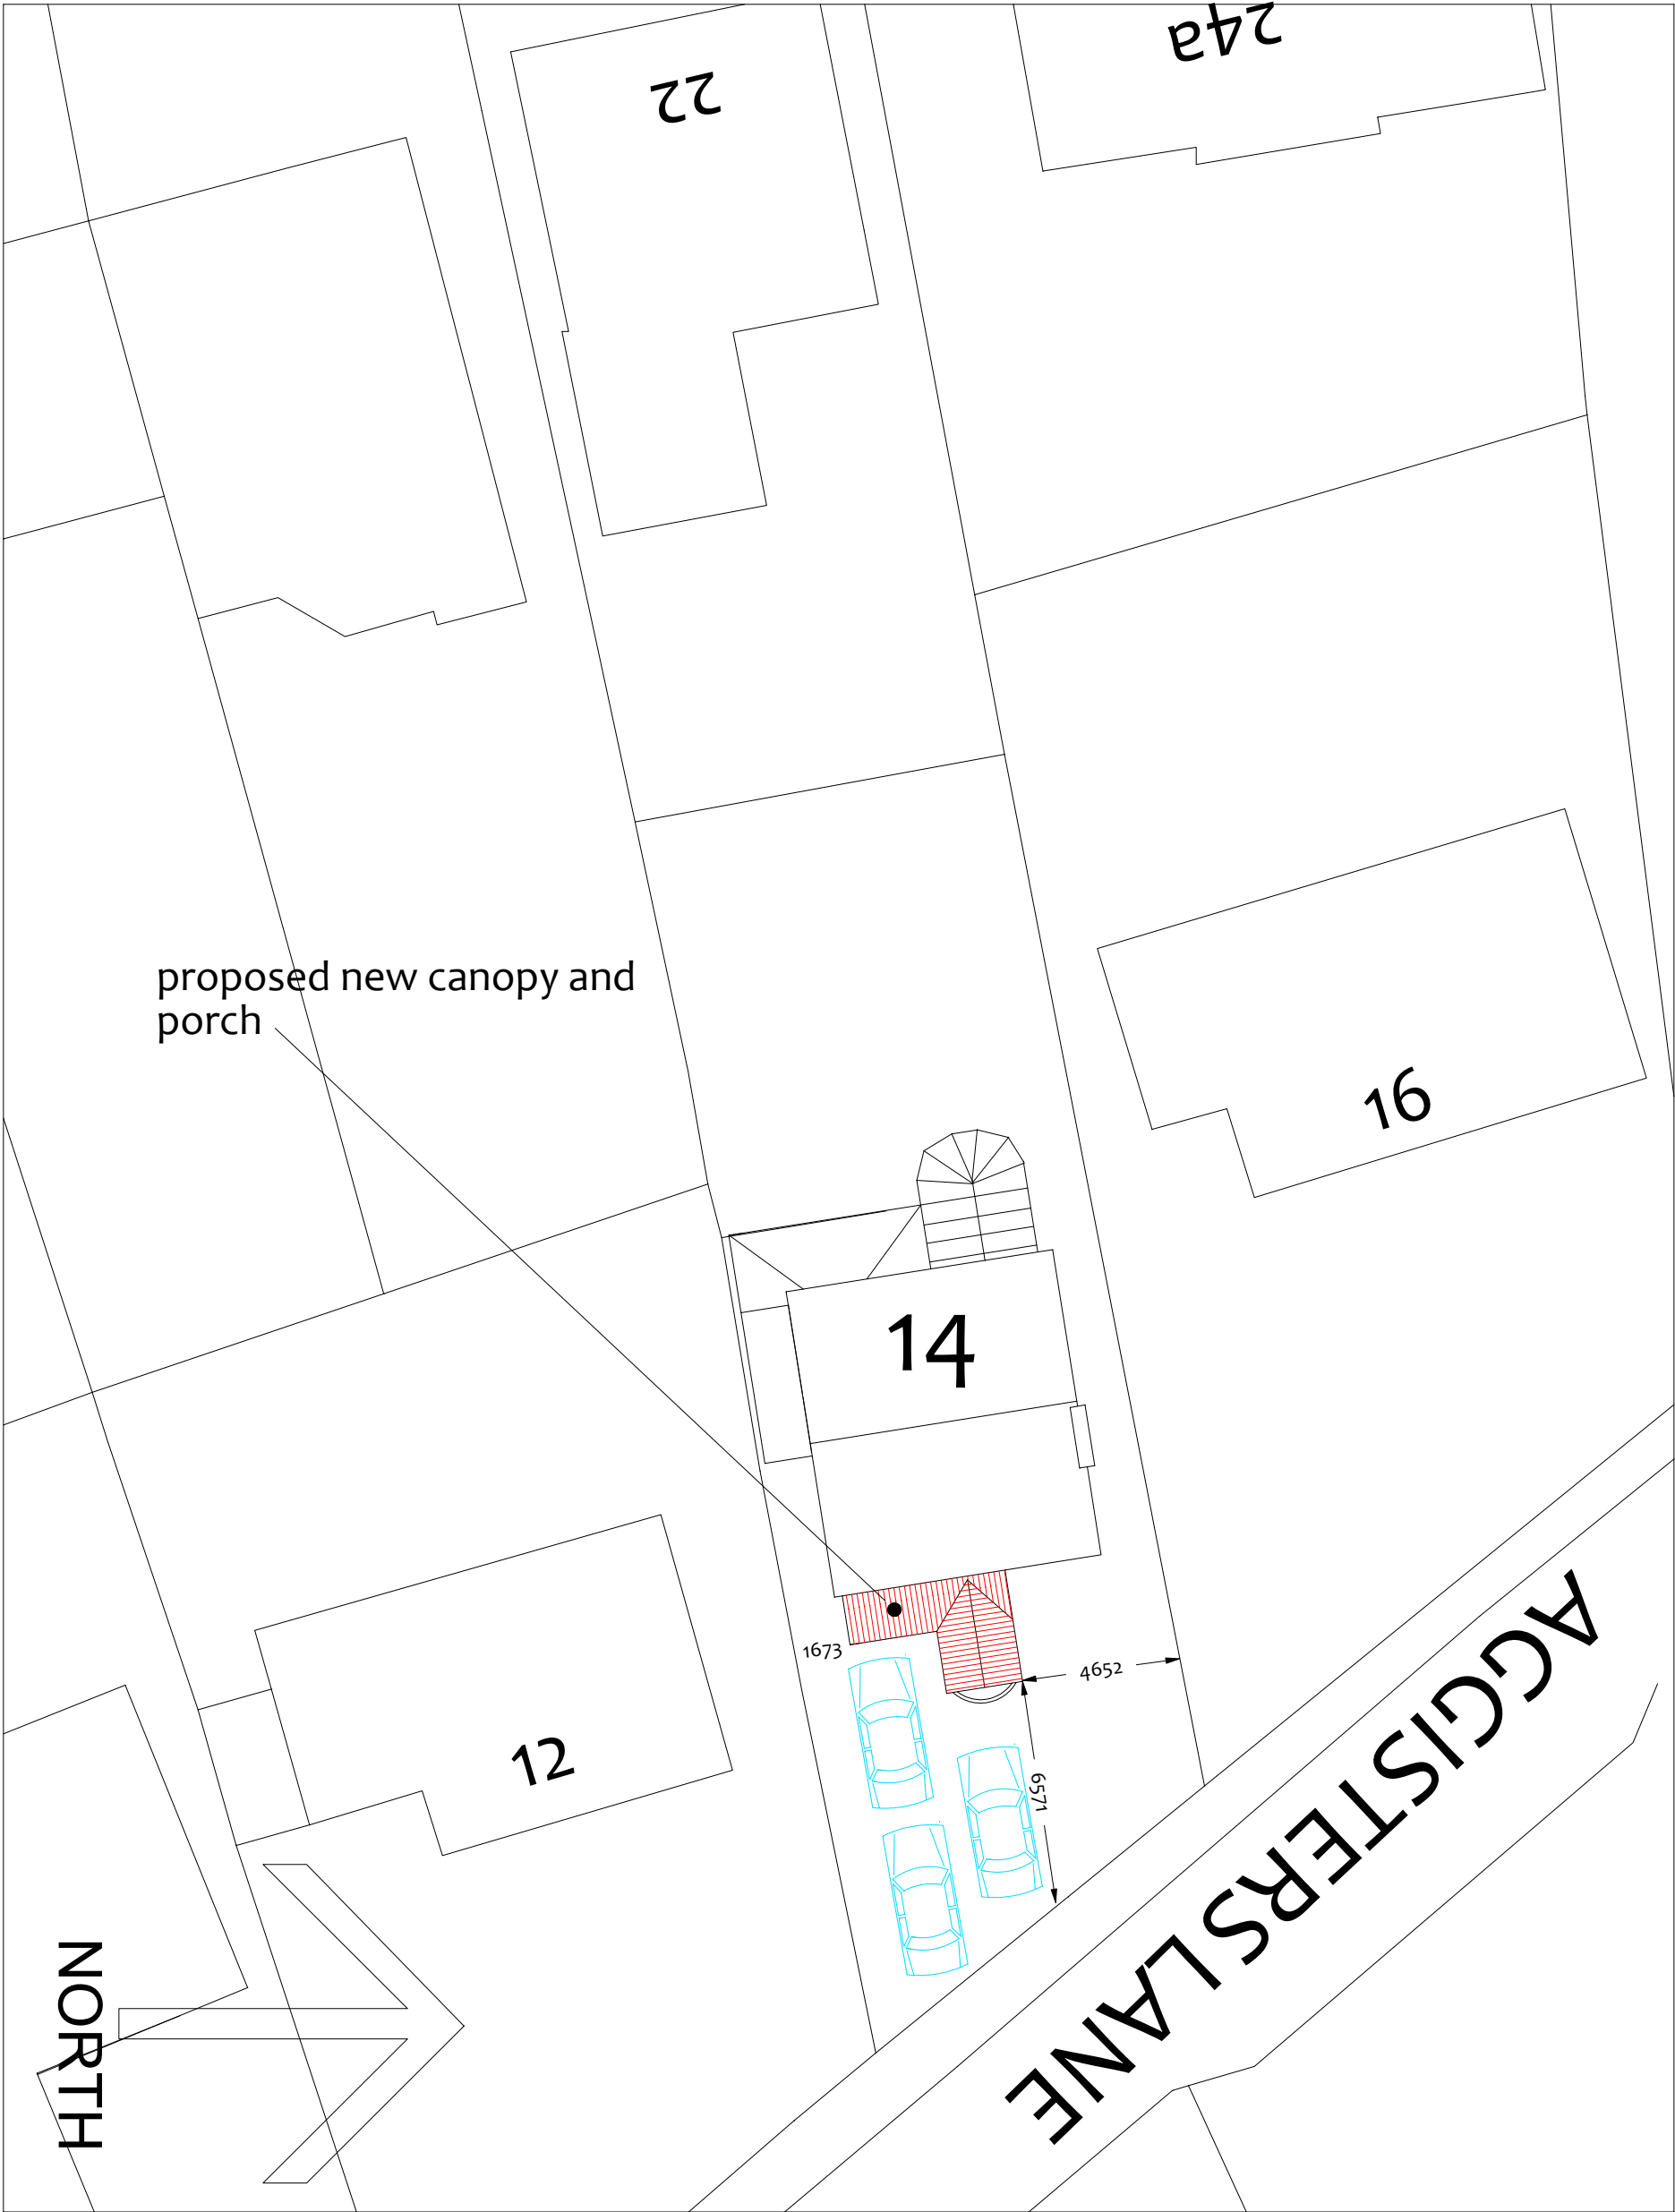

Serial number: 98770

Crown copyright and database right 2016
Ordnance Survey licence 100048957
Reproduction in whole or in part is prohibited
without the prior permission of Ordnance Survey

ISSUE A INTRO 28/08/25		Client		Mr Peter Evans	
Project		Proposed new front porch canopy at 14 Aggisters Lane RG41 4DN		Scale :1:200	Date: August 2025
Drawing title		Site Plan		Drg No	3245-10