




FRONT ELEVATION

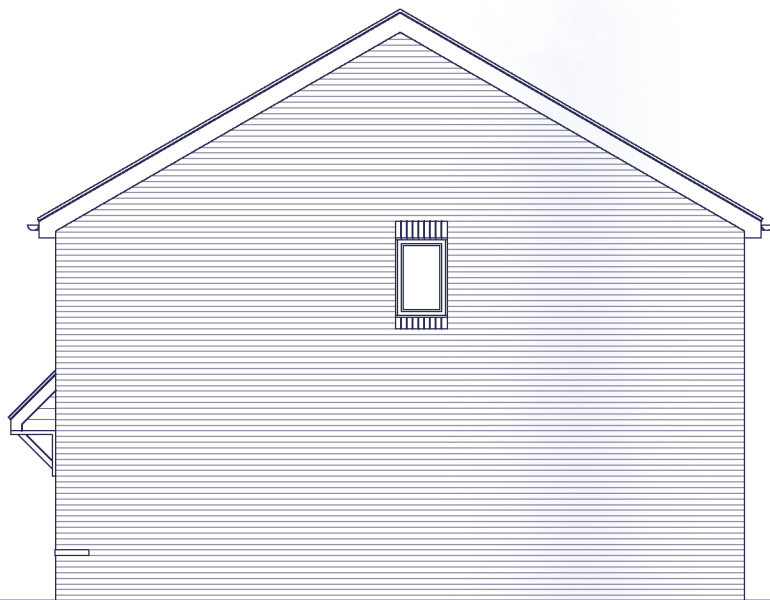


SIDE ELEVATION




REAR ELEVATION

PLOT HANDINGS:
PLOTS 1155 & 1159 - AS
PLOTS 1154 & 1158 - OPP

FOR MATERIAL COLOURS, PLEASE REFER TO
STREETSCENES AND LAYOUTS.

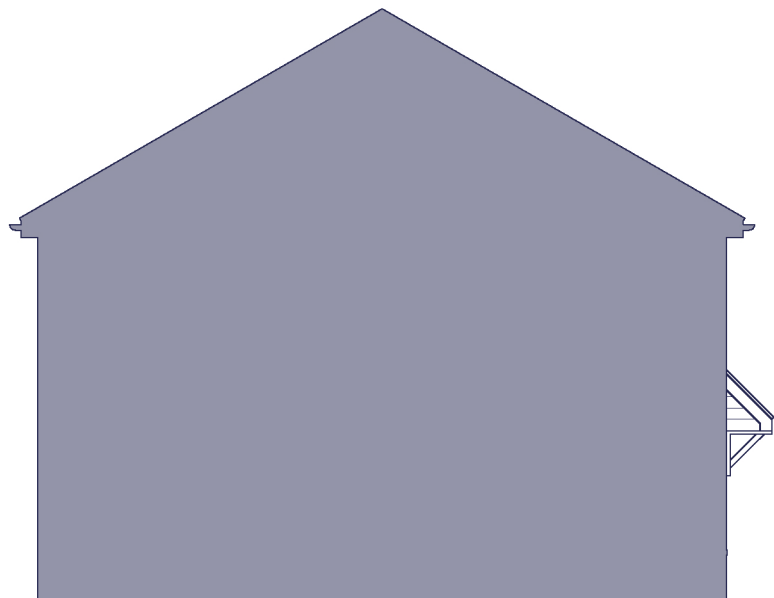

SIDE ELEVATION

 

Rev.	Date	Description	Drawn	Checked
			MCN	DGP
Client Miller Homes				
Project South Wokingham, Phase R10.			Scale 1:100 @ A3	
Drawing Title L358 Type - Style 4 Elevations - Brick			Date Jan 2025	File P1914.L358.01
			Drg.No. P1914.L358.107	Rev. -
			Drawing Status PLANNING	



AAP Architecture Ltd
Unit A, Monument Business Centre, Monument Way East, Woking, Surrey GU21 5LG
T 01483 727345 E projects@aap-arc.co.uk W aap-arc.co.uk

Under the Intellectual Property Act 2014, this drawing is the copyright of AAP Architecture Ltd.