





FRONT ELEVATION

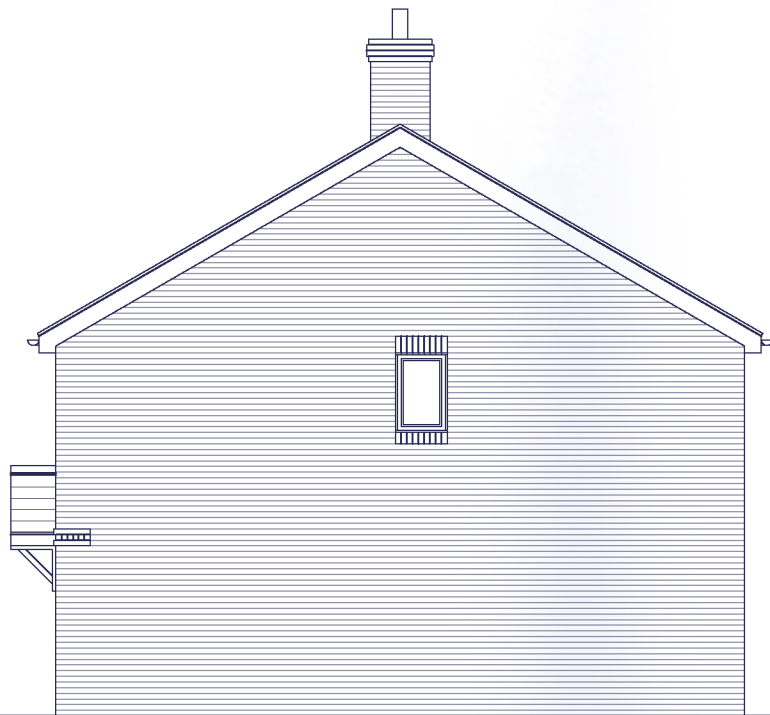

SIDE ELEVATION



REAR ELEVATION

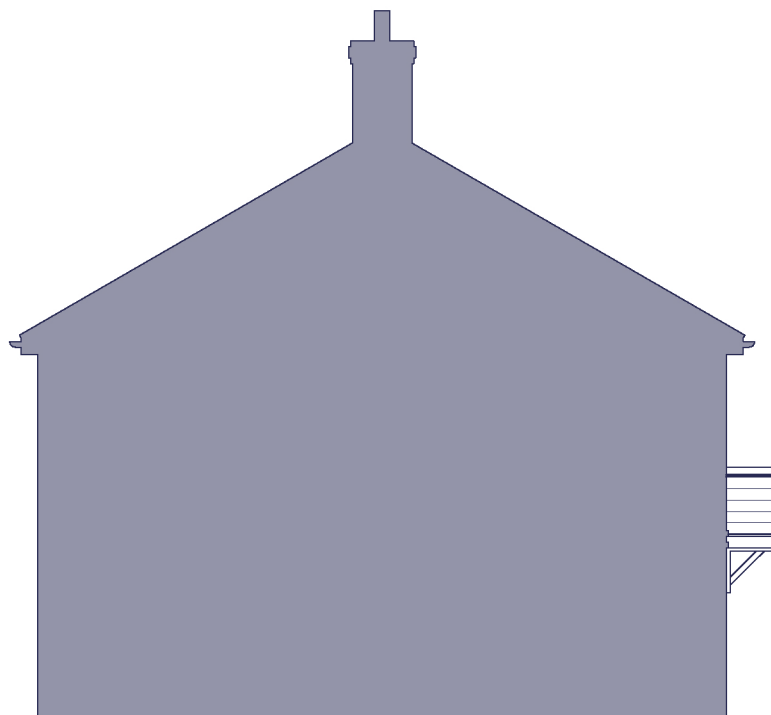


SIDE ELEVATION

PLOT HANDINGS:
PLOT 1184 - AS
PLOT 1185 - OPP

FOR MATERIAL COLOURS, PLEASE REFER TO
STREETSCENES AND LAYOUTS.

FOR CHIMNEY POSITIONS, PLEASE REFER TO
STREETSCENES AND LAYOUTS.

 

Rev.	Date	Description	Drawn	Checked
			MCN	DGP
Client Miller homes				
Project South Wokingham, Phase R10.				
Drawing Title L358 Type - Style 5 Elevations - Brick				
Scale 1:100 @ A3				
Date Jan 2025				
File P1914.L358.01				
Drg.No. P1914.L358.111				
Rev. -				
Drawing Status PLANNING				



AAP Architecture Ltd
Unit A, Monument Business Centre, Monument Way East, Woking, Surrey GU21 5LG
T 01483 727345 E projects@aap-arc.co.uk W aap-arc.co.uk

Under the Intellectual Property Act 2014, this drawing is the copyright of AAP Architecture Ltd.