




FRONT ELEVATION

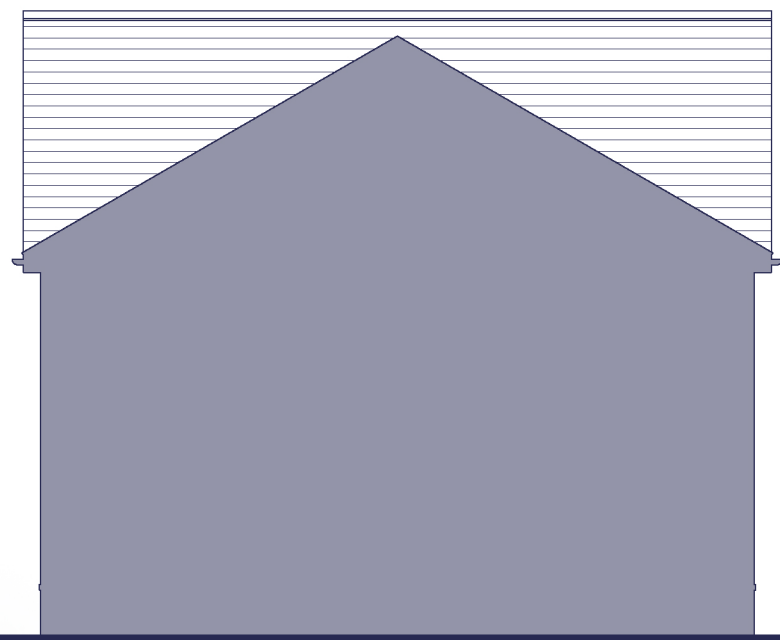

SIDE ELEVATION




REAR ELEVATION



SIDE ELEVATION

PLOT HANDINGS:
PLOT 1156 - AS
PLOTS 1147 & 1210 - OPP

FOR MATERIAL COLOURS, PLEASE REFER TO
STREETSCENES AND LAYOUTS.

 

Rev.	Date	Description	Drawn	Checked
			MCN	DGP
Client Miller homes				
Project South Wokingham, Phase R10.			Scale 1:100 @ A3	
Drawing Title L360 Type - Style 4 Elevations - Render			Date Jan 2025	File P1914.L360.01
			Drg.No. P1914.L360.106	Rev. -
			Drawing Status PLANNING	



AAP Architecture Ltd
Unit A, Monument Business Centre, Monument Way East, Woking, Surrey GU21 5LG
T 01483 727345 E projects@aap-arc.co.uk W aap-arc.co.uk

Under the Intellectual Property Act 2014, this drawing is the copyright of AAP Architecture Ltd.