




PLOT HANDINGS:
PLOT 1214 - AS

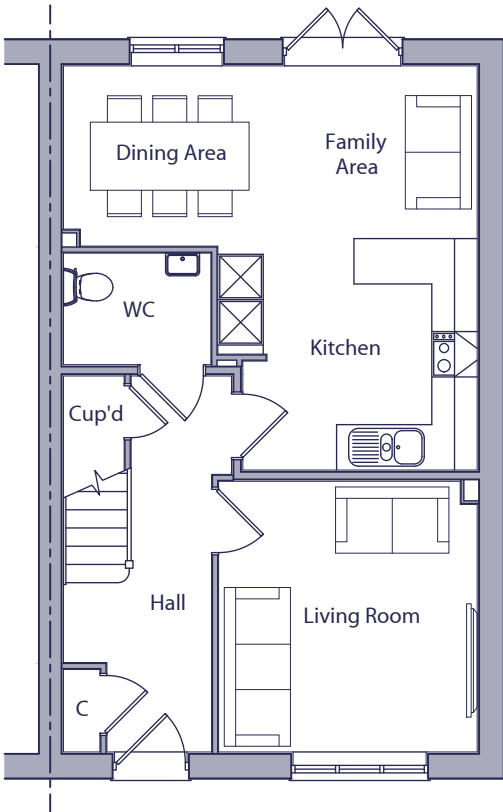

GROUND FLOOR PLAN

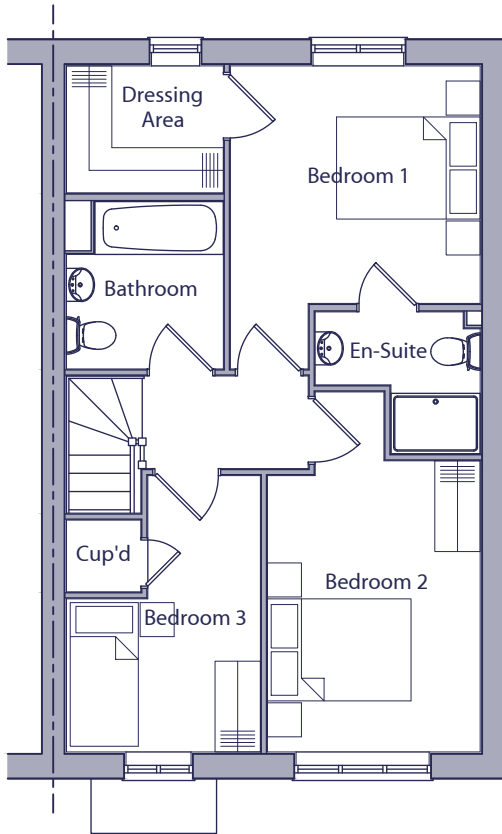

FIRST FLOOR PLAN

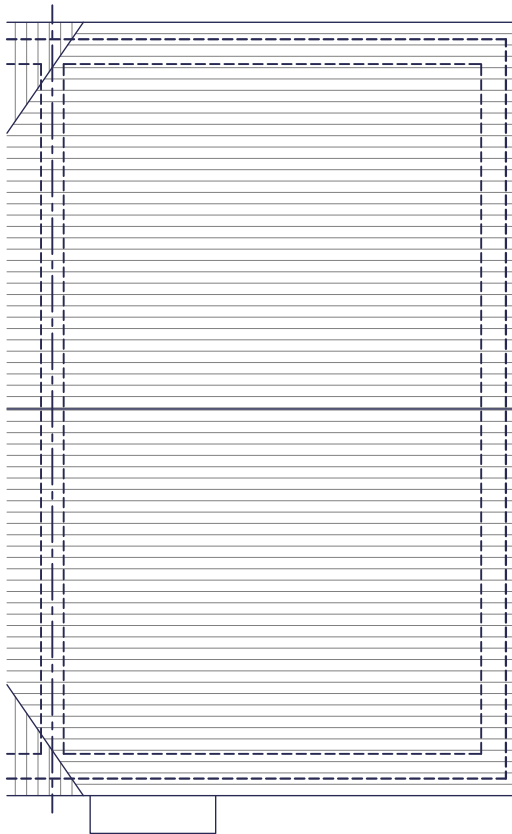

ROOF PLAN

HOUSE TYPE L363A - 3 BED / 5 PERSON HOUSE		
SPACE STANDARDS	REQUIRED	ACTUAL
FLOOR AREA	93.0 m ²	99.30 m ²
STORAGE	2.5 m ²	4.70 m ²
BEDROOM 1	11.5 m ²	14.91 m ²
BEDROOM 2	11.5 m ²	11.54 m ²
BEDROOM 3	7.5 m ²	7.62 m ²



1:100

Rev.	Date	Description	Drawn	Checked
Client		Scale 1:100 @ A3	Drawn MCN	Checked DGP
Project	South Wokingham, Phase R10.	Date Jan 2025	File P1914.L363.01	
Drawing Title	L363A Type - Style 5 Floor & Roof Plans	Drg.No. P1914.L363A.101	Rev. -	

AAP Architecture Ltd
Unit A, Monument Business Centre, Monument Way East, Woking, Surrey GU21 5LG
T 01483 727345 **E** projects@aab-arc.co.uk **W** aab-arc.co.uk

Under the Intellectual Property Act 2014, this drawing is the copyright of AAP Architecture Ltd.