




PLOT HANDINGS:
PLOT 1110 - AS
PLOT 1111 - OPP

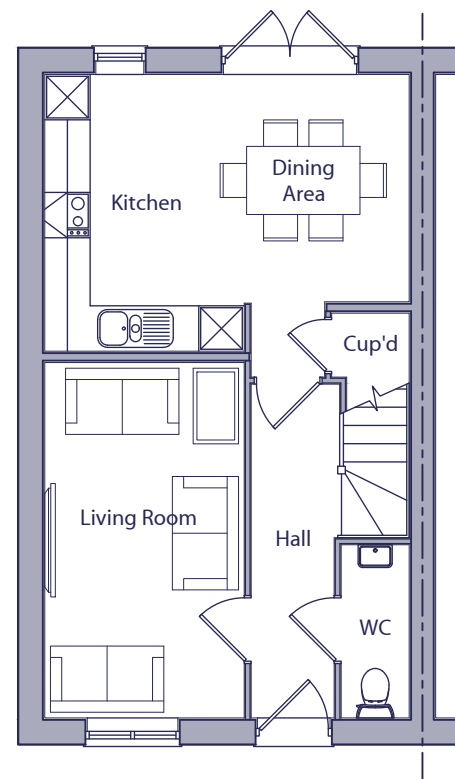


GROUND FLOOR PLAN

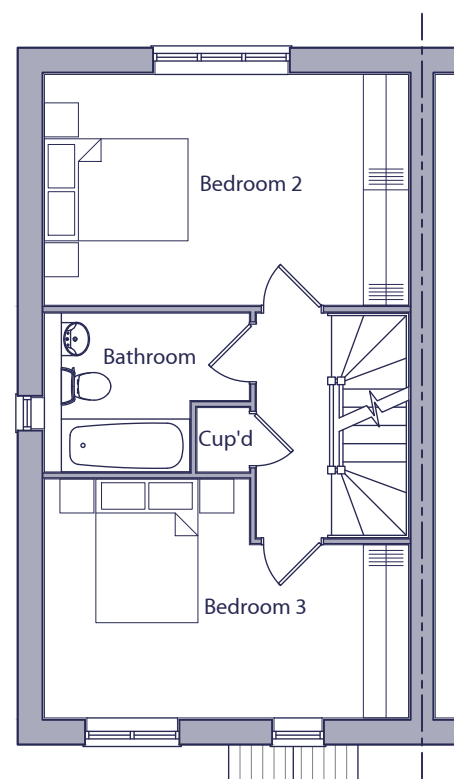

FIRST FLOOR PLAN

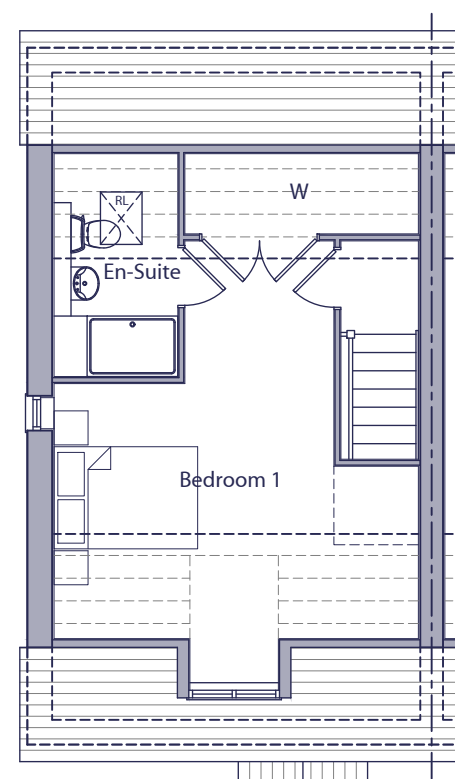


SECOND FLOOR PLAN

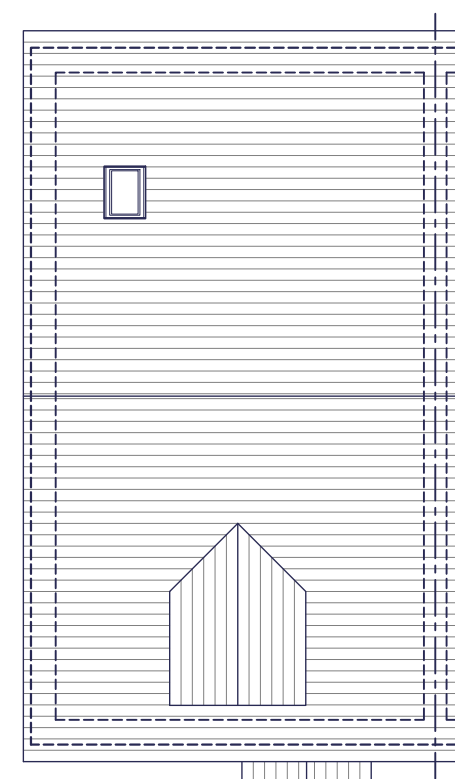

ROOF PLAN

HOUSE TYPE L367 - 3 BED / 6 PERSON HOUSE		
SPACE STANDARDS	REQUIRED	ACTUAL
FLOOR AREA	108.0 m ²	109.39 m ²
STORAGE	2.5 m ²	2.60 m ²
BEDROOM 1	11.5 m ²	17.61 m ²
BEDROOM 2	11.5 m ²	14.71 m ²
BEDROOM 3	11.5 m ²	13.40 m ²

 

Rev.	Date	Description	Drawn	Checked
			MCN	DGP
		Client	Scale	
		Project	Date	
		Drawing Title	Drg.No.	
			Rev.	
				Drawing Status
				PRELIMINARY

AAP Architecture Ltd
Unit A, Monument Business Centre, Monument Way East, Woking, Surrey GU21 5LG
T 01483 727345 E projects@aap-arc.co.uk W aap-arc.co.uk

Client 
Project South Wokingham, Phase R10.
Drawing Title L367 Type - Style 4 Floor & Roof Plans

Scale 1:100 @ A3
Date Jan 2025
Drg.No. P1914.L367.101

Drawn MCN
File P1914.L367.01
Rev. -

Checked DGP
Drawing Status PRELIMINARY

aap
architecture