






Location Plan
1 : 1250



Schedule of areas	
Total area of the curtilage (excluding the ground area of the original dwelling house)	286m ²
Proposed porch	3m ²
Proposed single storey rear extension	18m ²
Proposed Single storey side extension	32m ²
Proposed garden room	35m ²
Total development	88m ²
Percentage of curtilage	31%

 

Block Plan
1 : 200

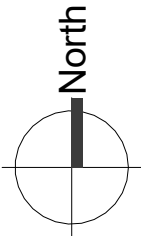
 


REV	COMMENTS	DATE
-----	----------	------

DJK ARCHITECTURE
www.djka.co.uk info@djka.co.uk 07986 869 332

PROJECT 95 Butts Hill Road
DRAWING Proposed Location & Block Plan
STATUS Planning
SCALE As indicated NO 20059/ 250 REV

THIS DRAWING MUST NOT BE SCALED UNLESS ISSUED FOR PLANNING PURPOSES. ALL DIMENSIONS ARE TO BE VERIFIED PRIOR TO SETTING OUT, COMMENCING WORK, OR PRODUCTION OF FABRICATION DRAWINGS. REPORT ANY DISCREPANCIES TO THE SUPERVISING OFFICER IMMEDIATELY. ©

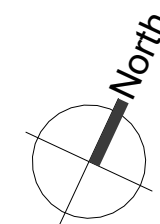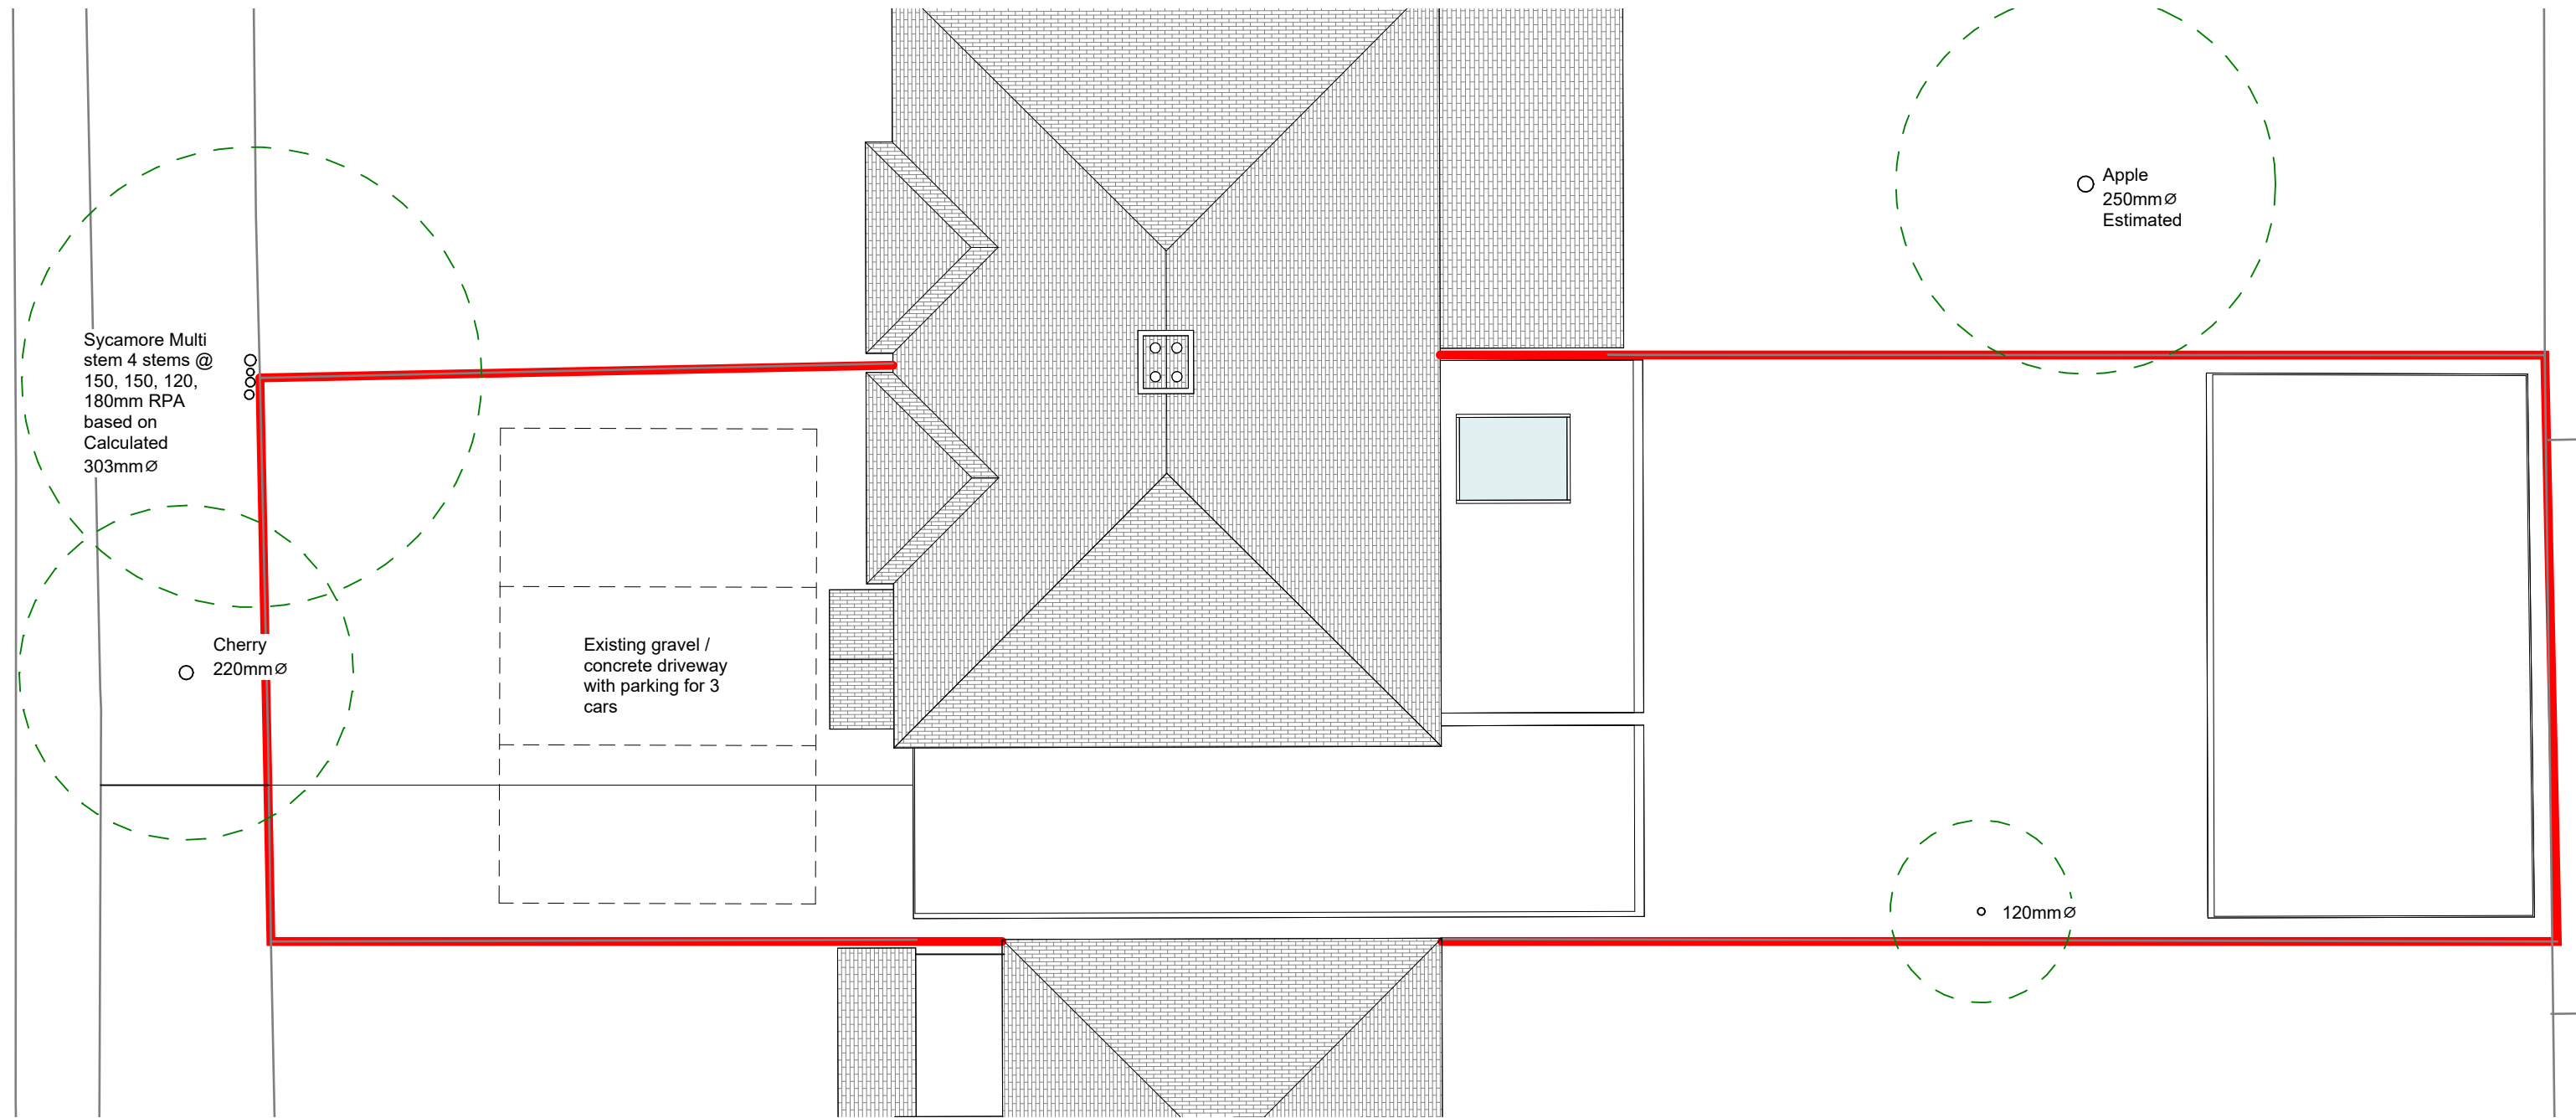


REV	COMMENTS	DATE


DJK ARCHITECTURE
www.djka.co.uk info@djka.co.uk 07986 869 332

PROJECT 95 Butts Hill Road
DRAWING Proposed site plan
STATUS Planning
SCALE 1 : 100


NO 20059/ 251 REV

THIS DRAWING MUST NOT BE SCALED UNLESS ISSUED FOR PLANNING PURPOSES. ALL DIMENSIONS ARE TO BE VERIFIED PRIOR TO SETTING OUT, COMMENCING WORK, OR PRODUCTION OF FABRICATION DRAWINGS. REPORT ANY DISCREPANCIES TO THE SUPERVISING OFFICER IMMEDIATELY. ©

 


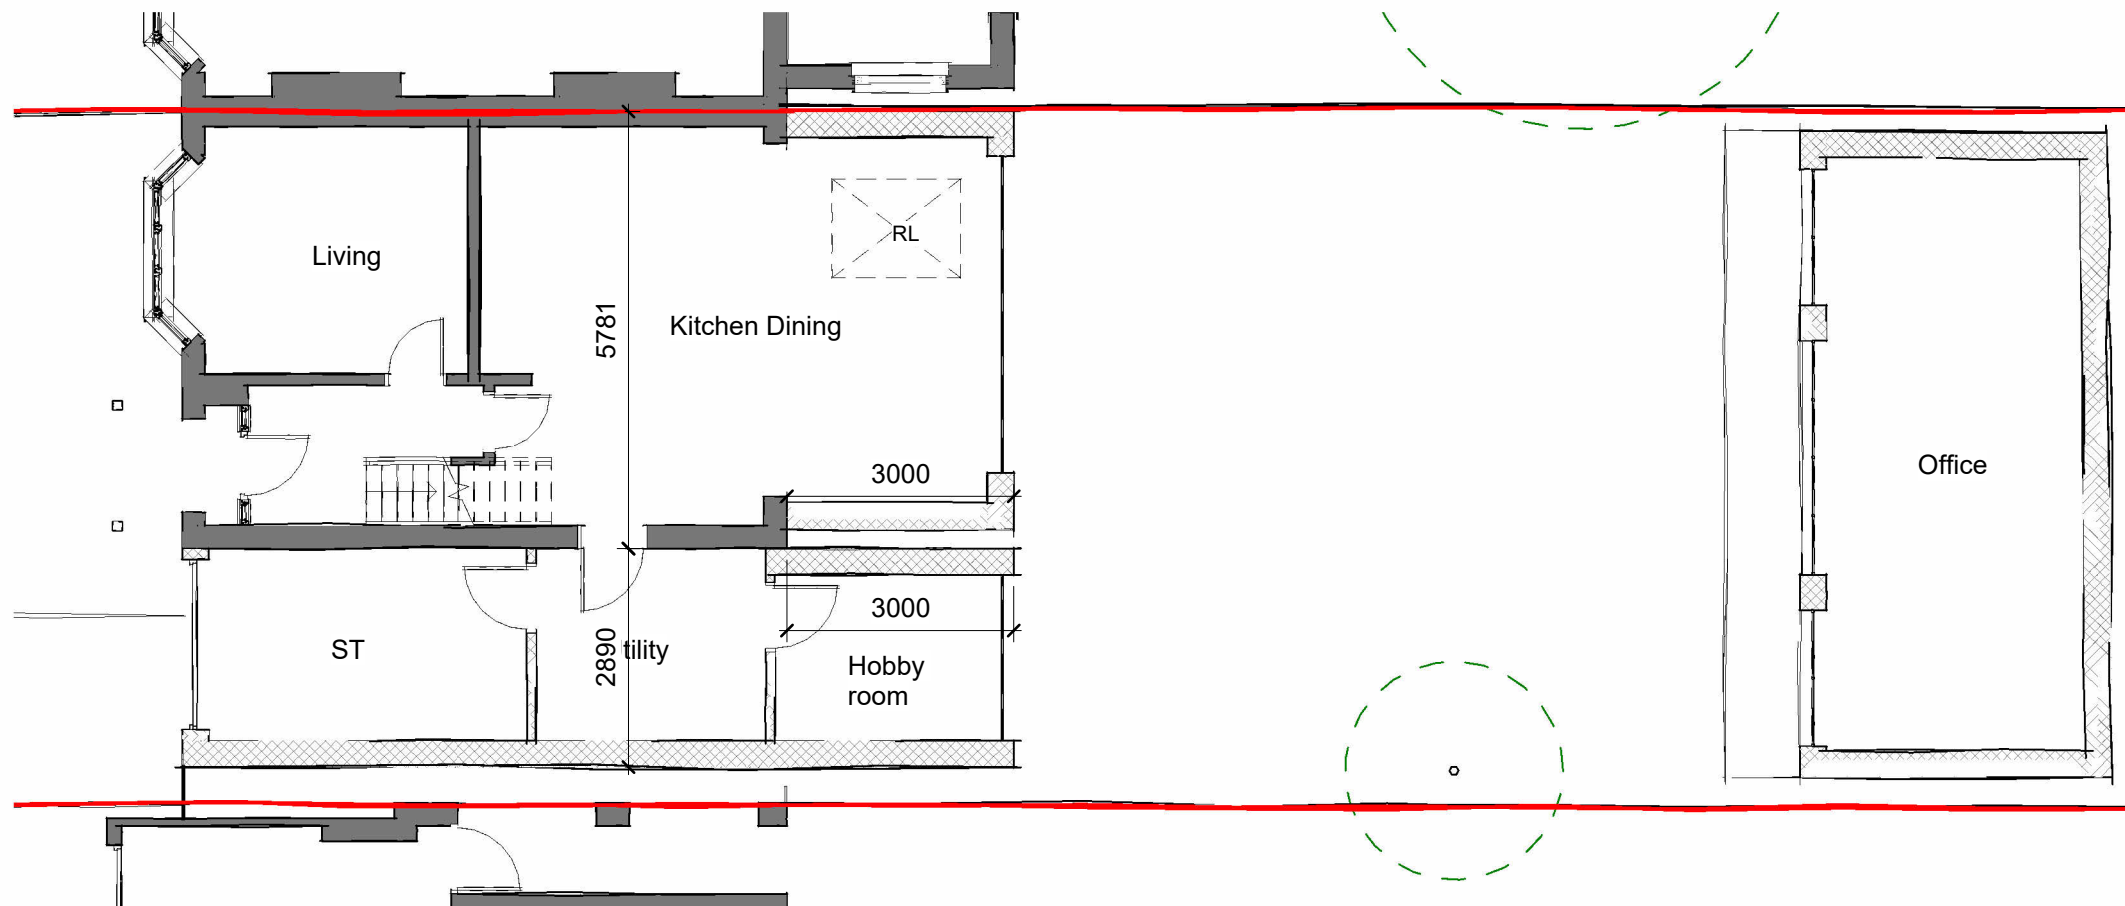

Ground floor Plan

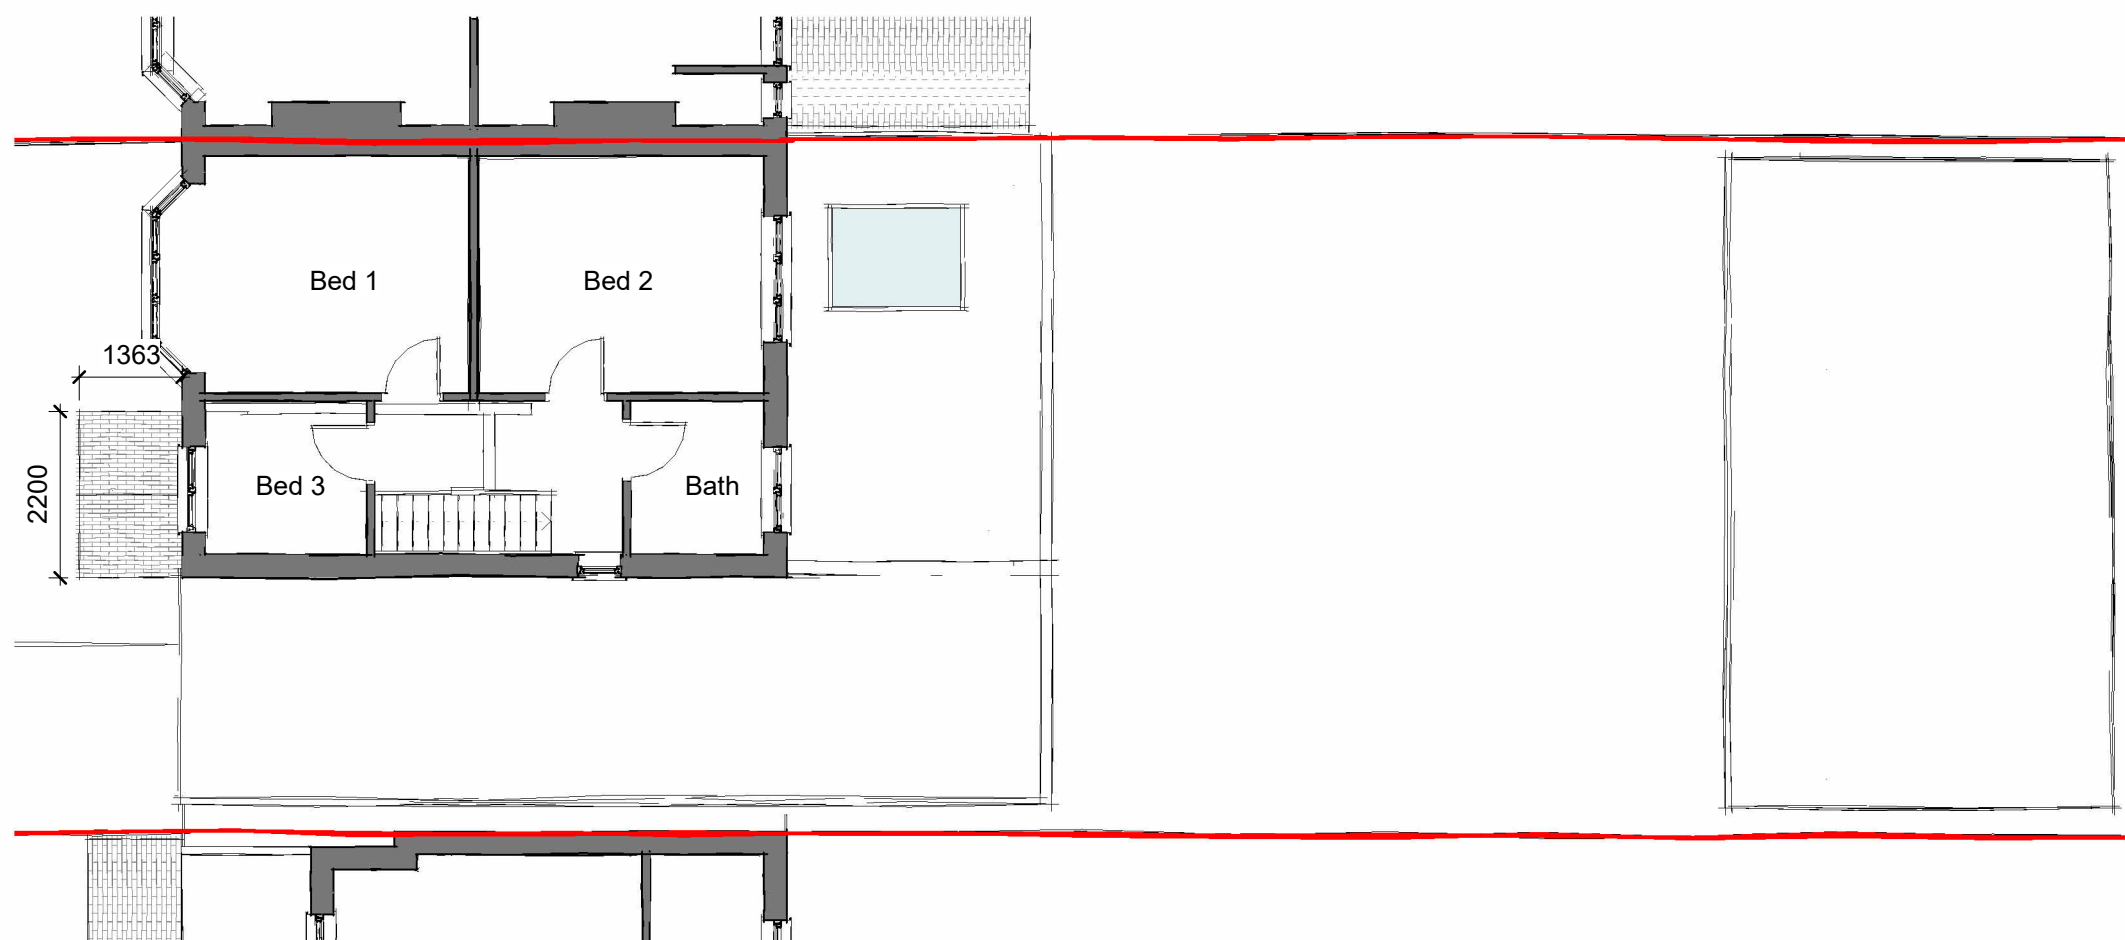

First floor Plan

 


REV	COMMENTS	DATE

DJK ARCHITECTURE
 www.djka.co.uk info@djka.co.uk 07986 869 332

PROJECT 95 Butts Hill Road
 DRAWING Proposed Floor Plans
 STATUS Planning
 SCALE 1 : 100

NO 20059/ 252 REV

THIS DRAWING MUST NOT BE SCALED UNLESS ISSUED FOR PLANNING PURPOSES. ALL DIMENSIONS ARE TO BE VERIFIED PRIOR TO SETTING OUT, COMMENCING WORK, OR PRODUCTION OF FABRICATION DRAWINGS. REPORT ANY DISCREPANCIES TO THE SUPERVISING OFFICER IMMEDIATELY. ©

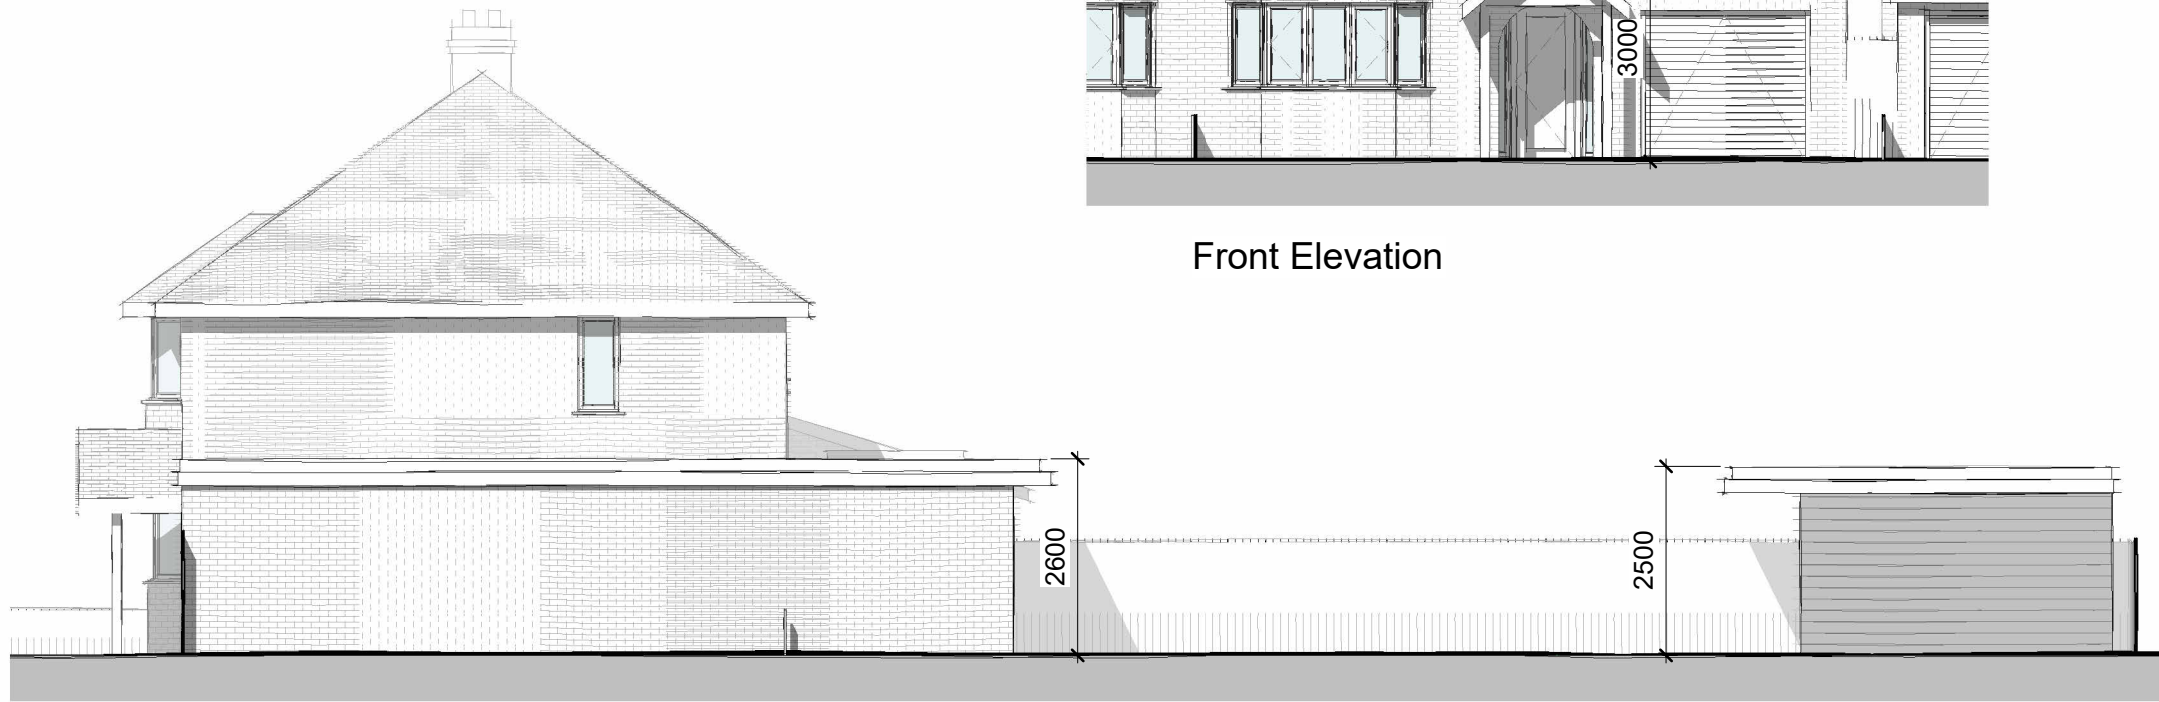


Side Elevation



Front Elevation




Rear Elevation

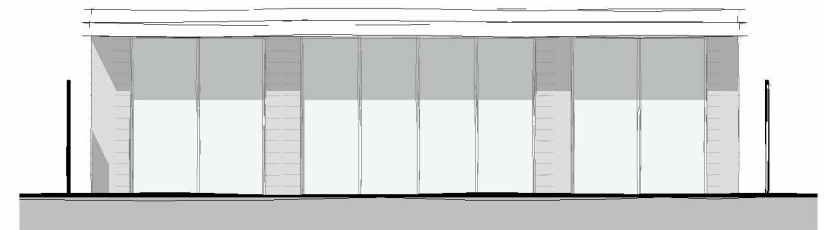


Front Elevation



Rear Elevation

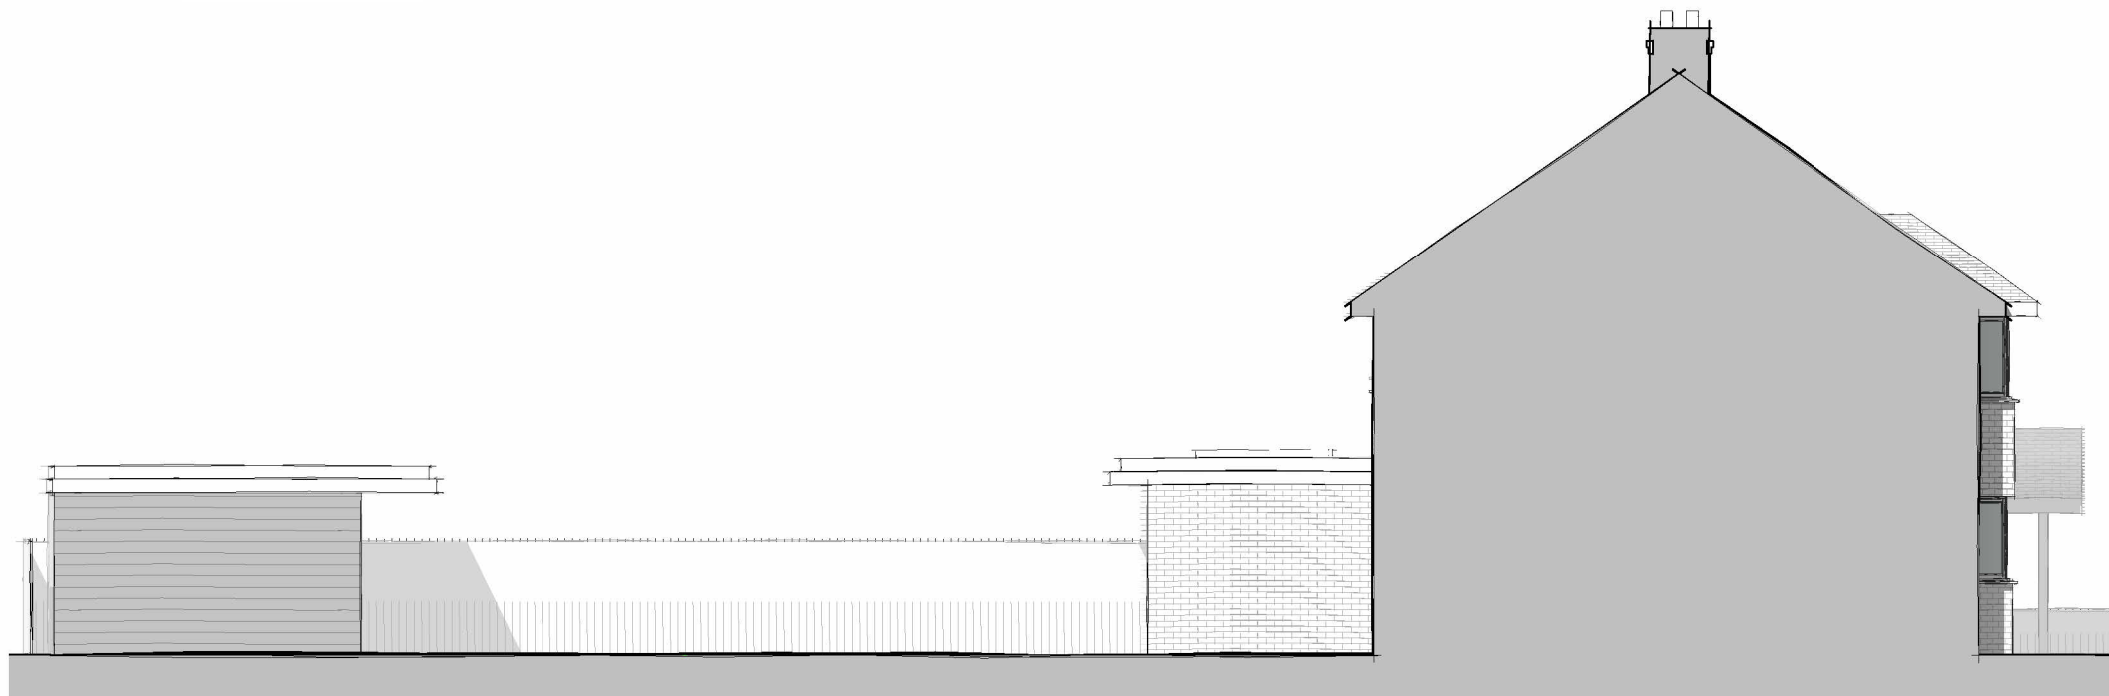

Side Elevation

 

REV	COMMENTS	DATE
-----	----------	------

DJK ARCHITECTURE
www.djka.co.uk info@djka.co.uk 07986 869 332

PROJECT 95 Butts Hill Road
DRAWING Proposed Elevations
STATUS Planning
SCALE 1 : 100

NO 20059/ 253 REV

THIS DRAWING MUST NOT BE SCALED UNLESS ISSUED FOR PLANNING PURPOSES. ALL DIMENSIONS ARE TO BE VERIFIED PRIOR TO SETTING OUT, COMMENCING WORK, OR PRODUCTION OF FABRICATION DRAWINGS. REPORT ANY DISCREPANCIES TO THE SUPERVISING OFFICER IMMEDIATELY. ©