



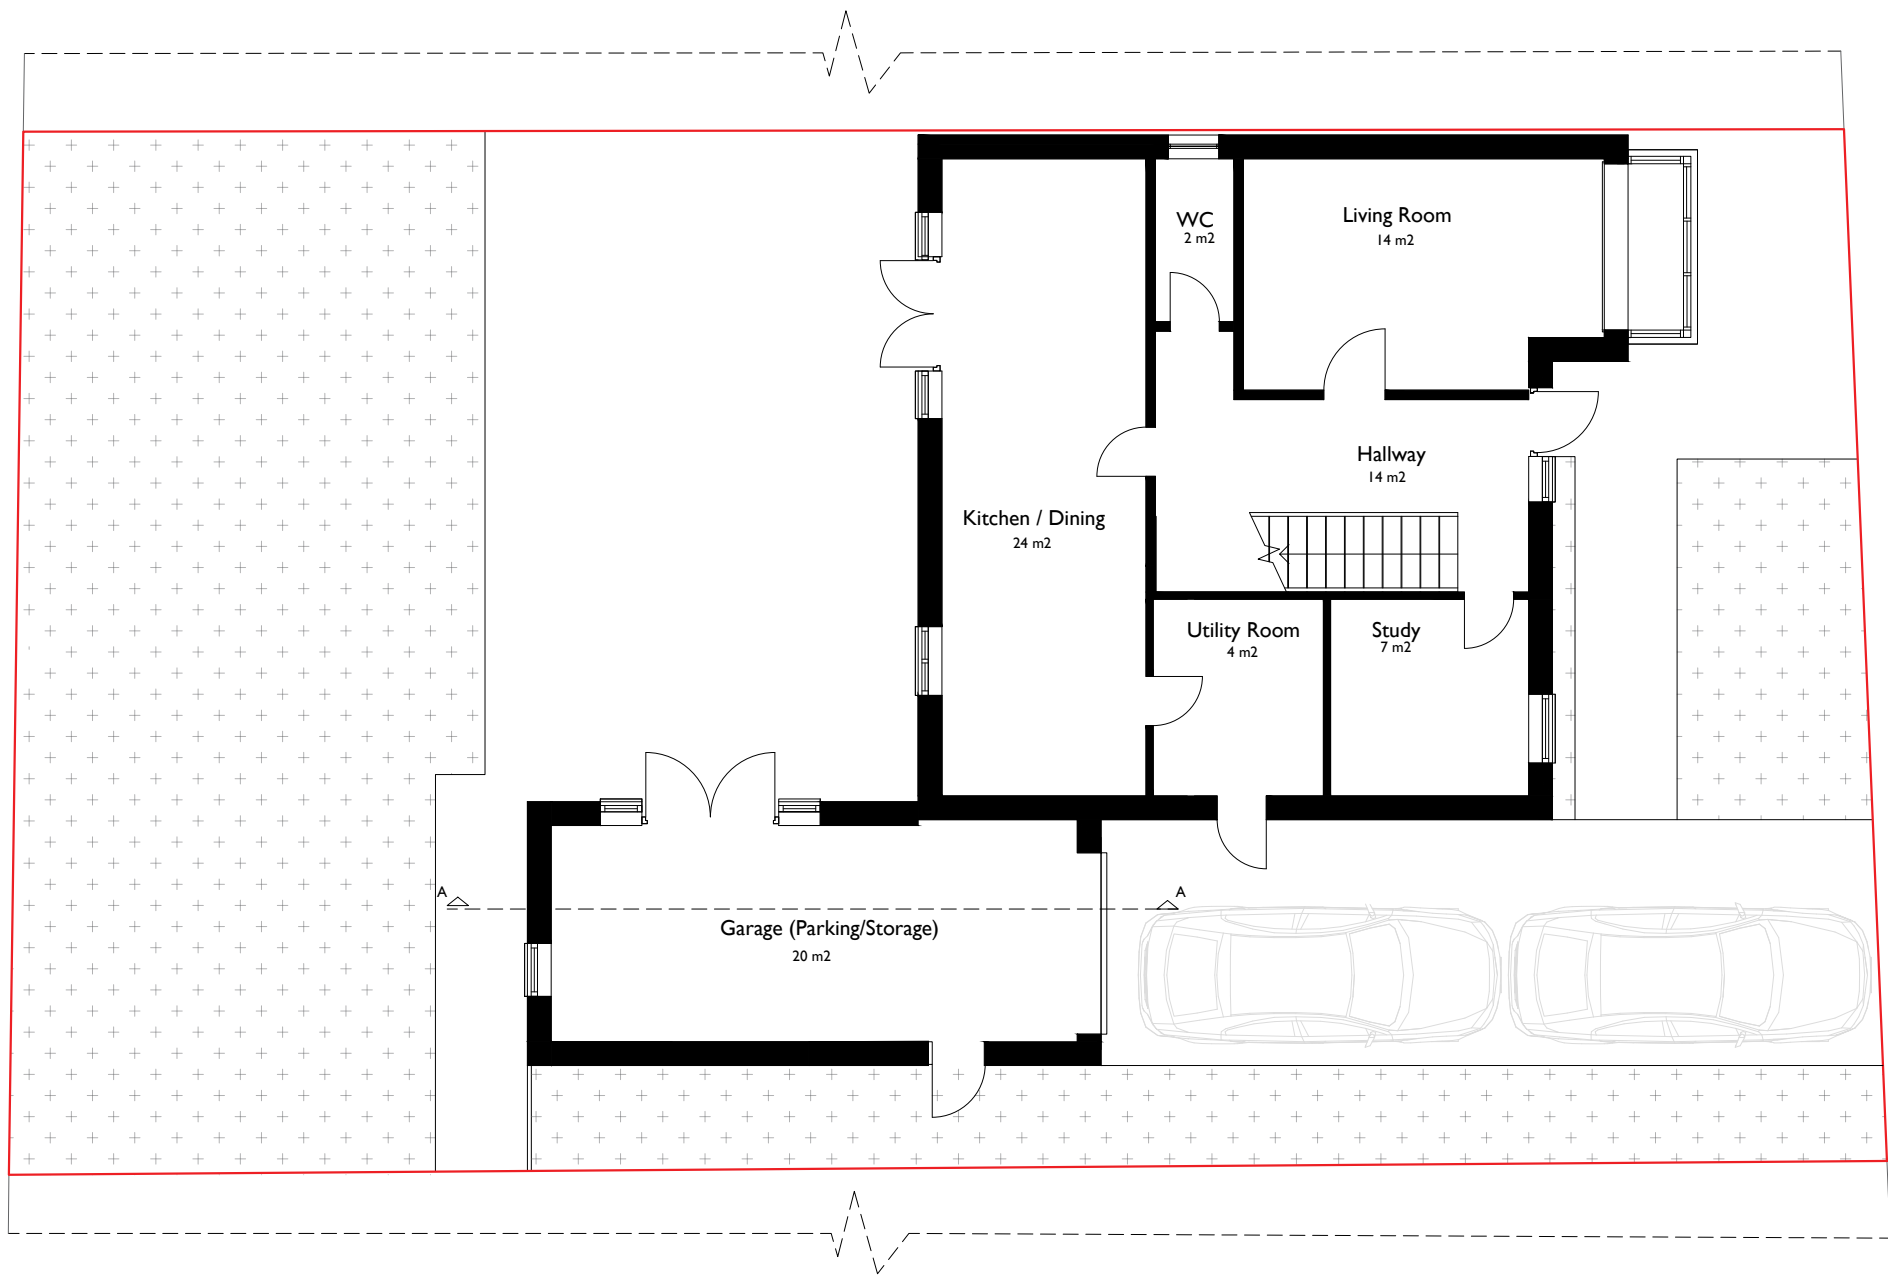


Pre-Existing Ground Floor Plan

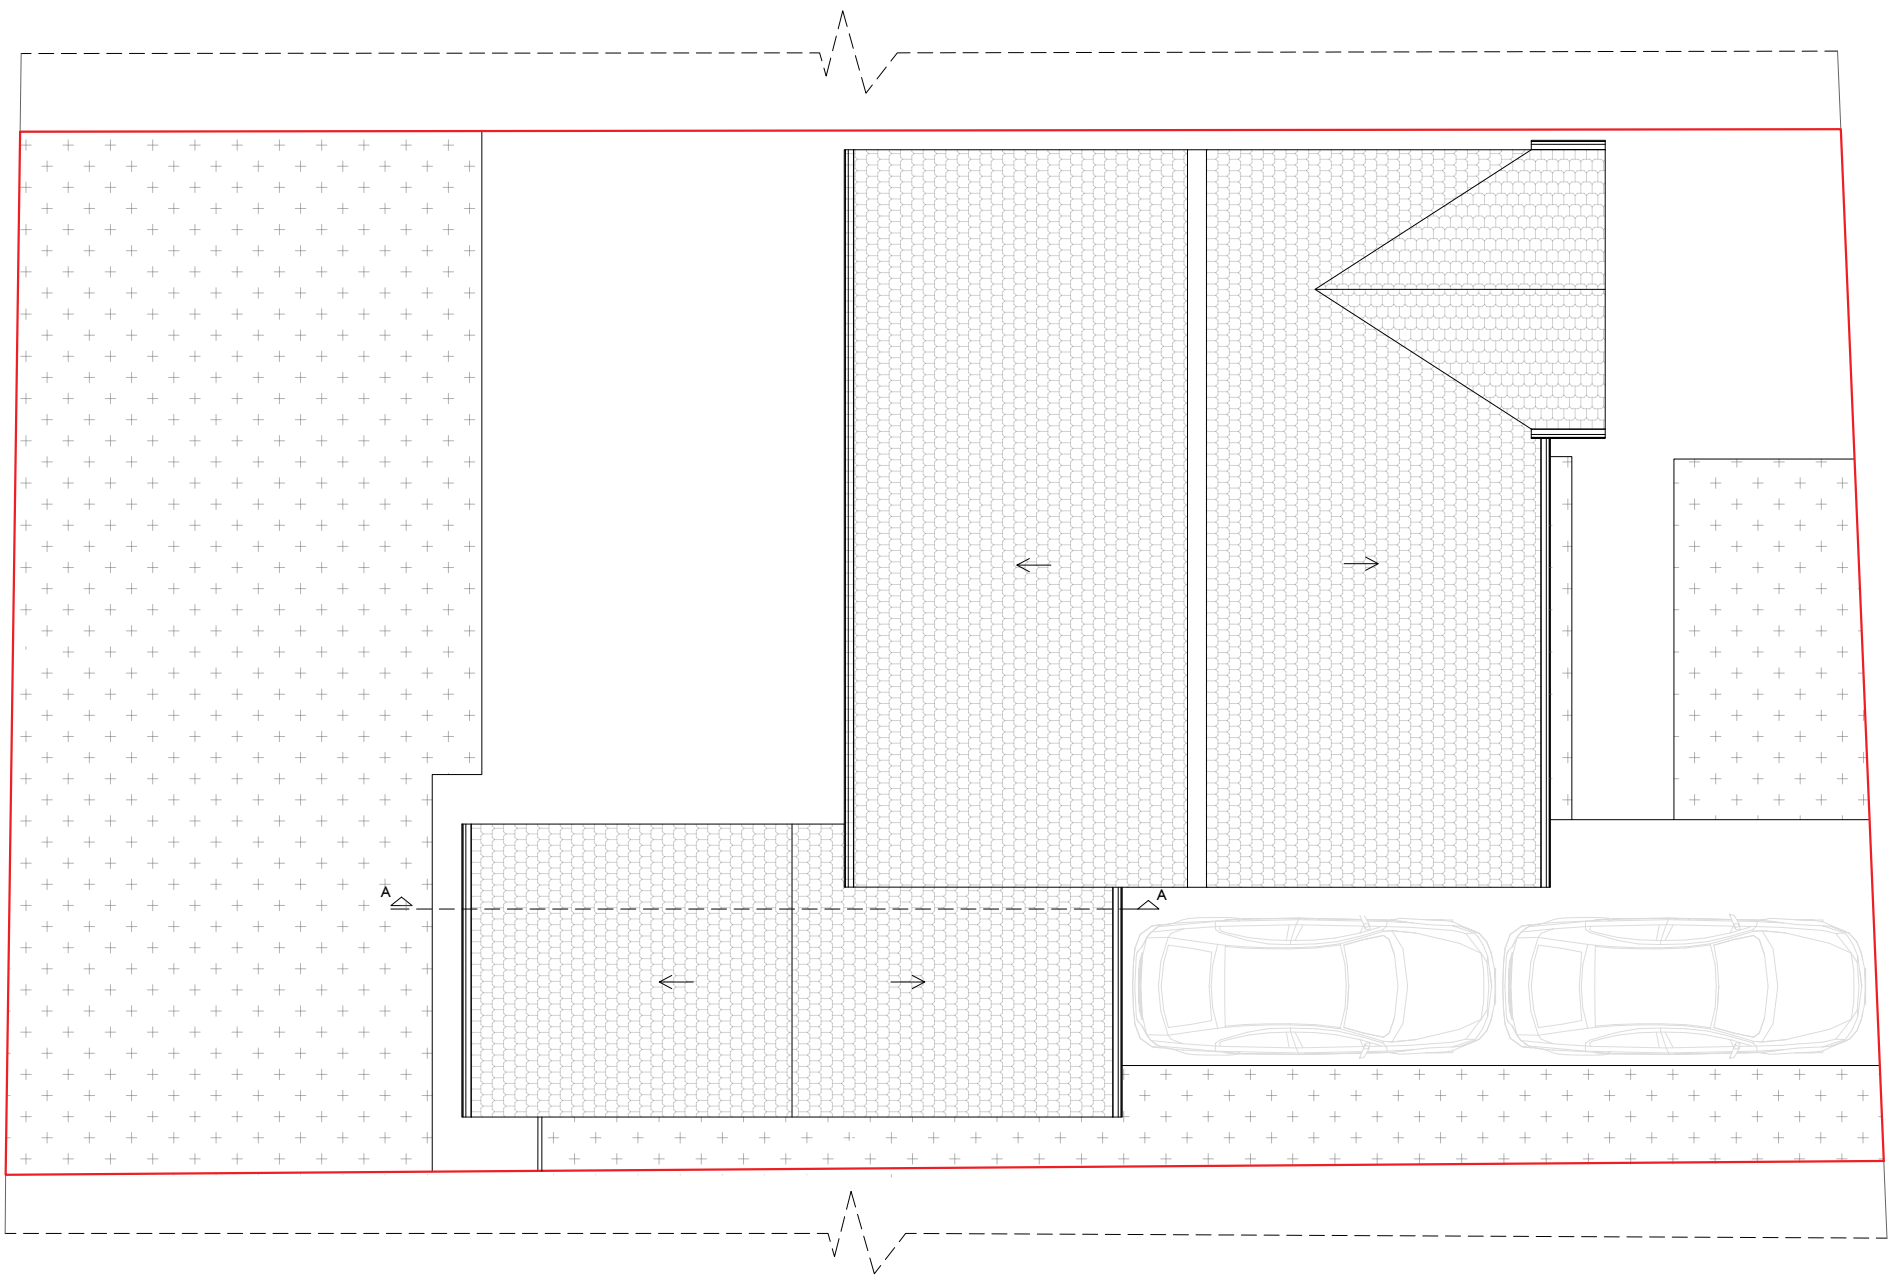

Pre-Existing Roof Plan

Any dimensions shown should be checked on site.
Designs are not coordinated with engineer projects.
Not for construction purposes.

 

HOMZ
DESIGN | PLAN | BUILD
www.homz.uk / 0 330 818 3001

Drawing Title: Pre-Existing Plans
Drawing : H-0560-04_3 Simonds Grove_Pre-ExistingPlans_V2
Drawing Number: H-0560
Site Address: 3 Simonds Grove, Spencers Wood RG7 1BH

Scale : 1/100 at A2
Revision : V2
Date : 22.01.2026