


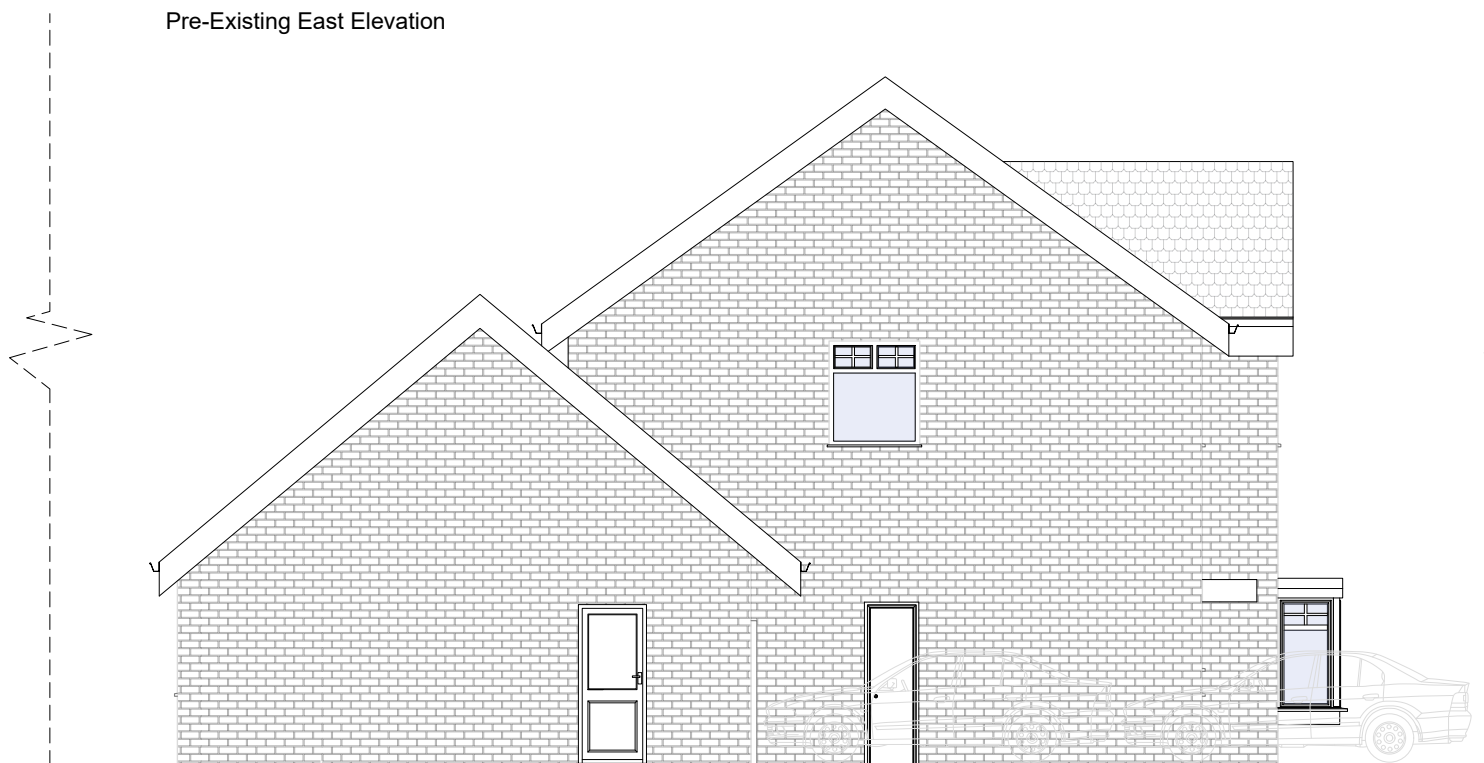


Pre-Existing East Elevation



Pre-Existing North Elevation



Pre-Existing South Elevation

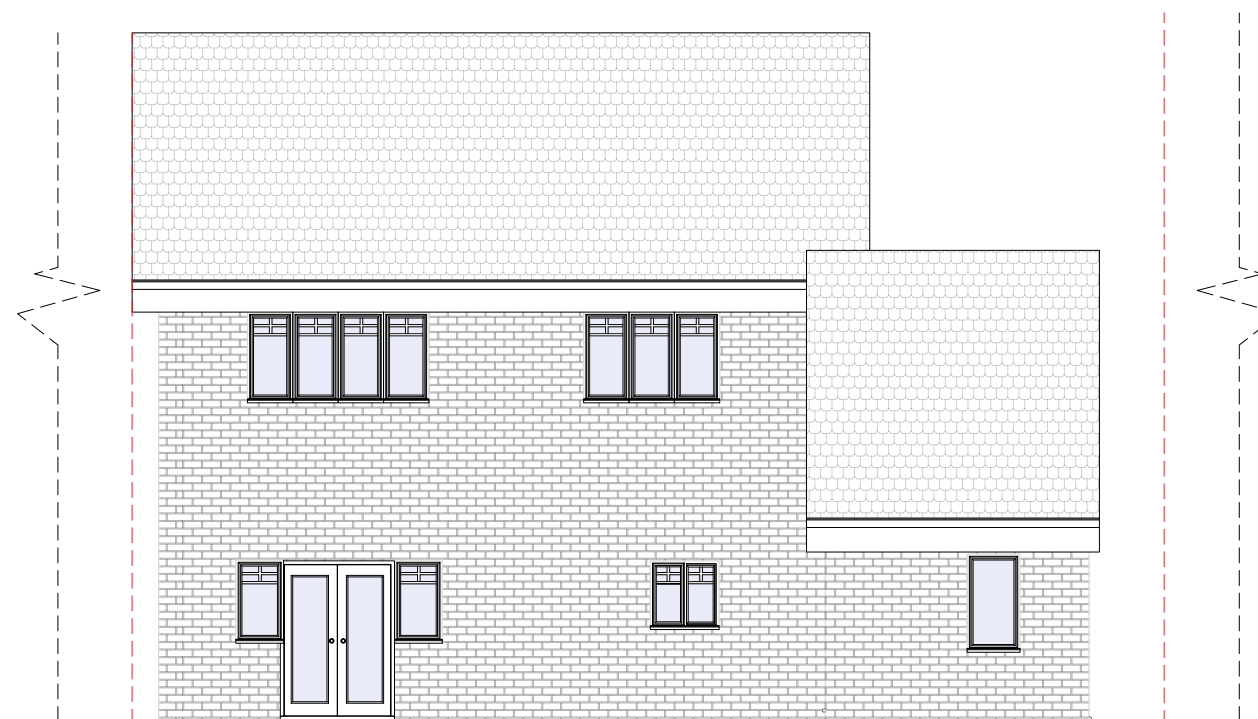

Pre-Existing West Elevation

Any dimensions shown should be checked on site.
Designs are not coordinated with engineer projects.
Not for construction purposes.



HOMZ
DESIGN | PLAN | BUILD
www.homz.uk / 0 330 818 3001

Drawing Title: Pre-Existing Elevations
Drawing :H-0560-06_3 Simonds Grove_Pre-ExistingElevations_V2
Drawing Number: H-0560
Site Address:3 Simonds Grove, Spencers Wood RG7 1BH

Scale :1/100 at A2
Revision : V2
Date :22.01.2026