




Existing East Elevation (no proposed change)



Existing North Elevation (no proposed change)



Existing South Elevation (no proposed change)

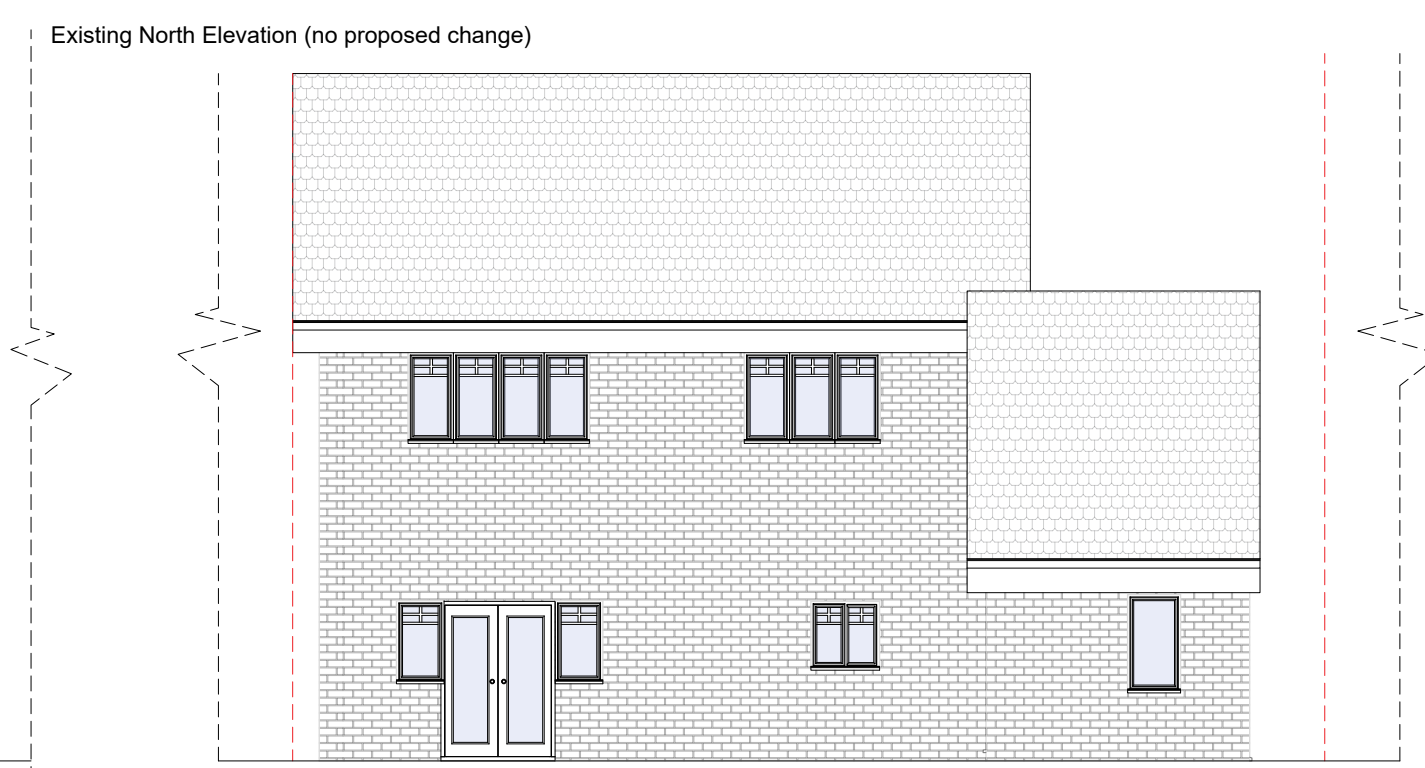

Existing West Elevation (no proposed change)

Any dimensions shown should be checked on site.
Designs are not coordinated with engineer projects.
Not for construction purposes.



HOMZ
DESIGN | PLAN | BUILD
www.homz.uk / 0 330 818 3001

Drawing Title:Existing Elevations
Drawing :H-0560-07_3 Simonds Grove_ExistingElevations_V2
Drawing Number:H-0560
Site Address:3 Simonds Grove, Spencers Wood RG7 1BH

Scale :1/100 at A2
Revision :V2
Date :22.01.2026