


PROPOSED SKETCH MECHANICAL LAYOUT

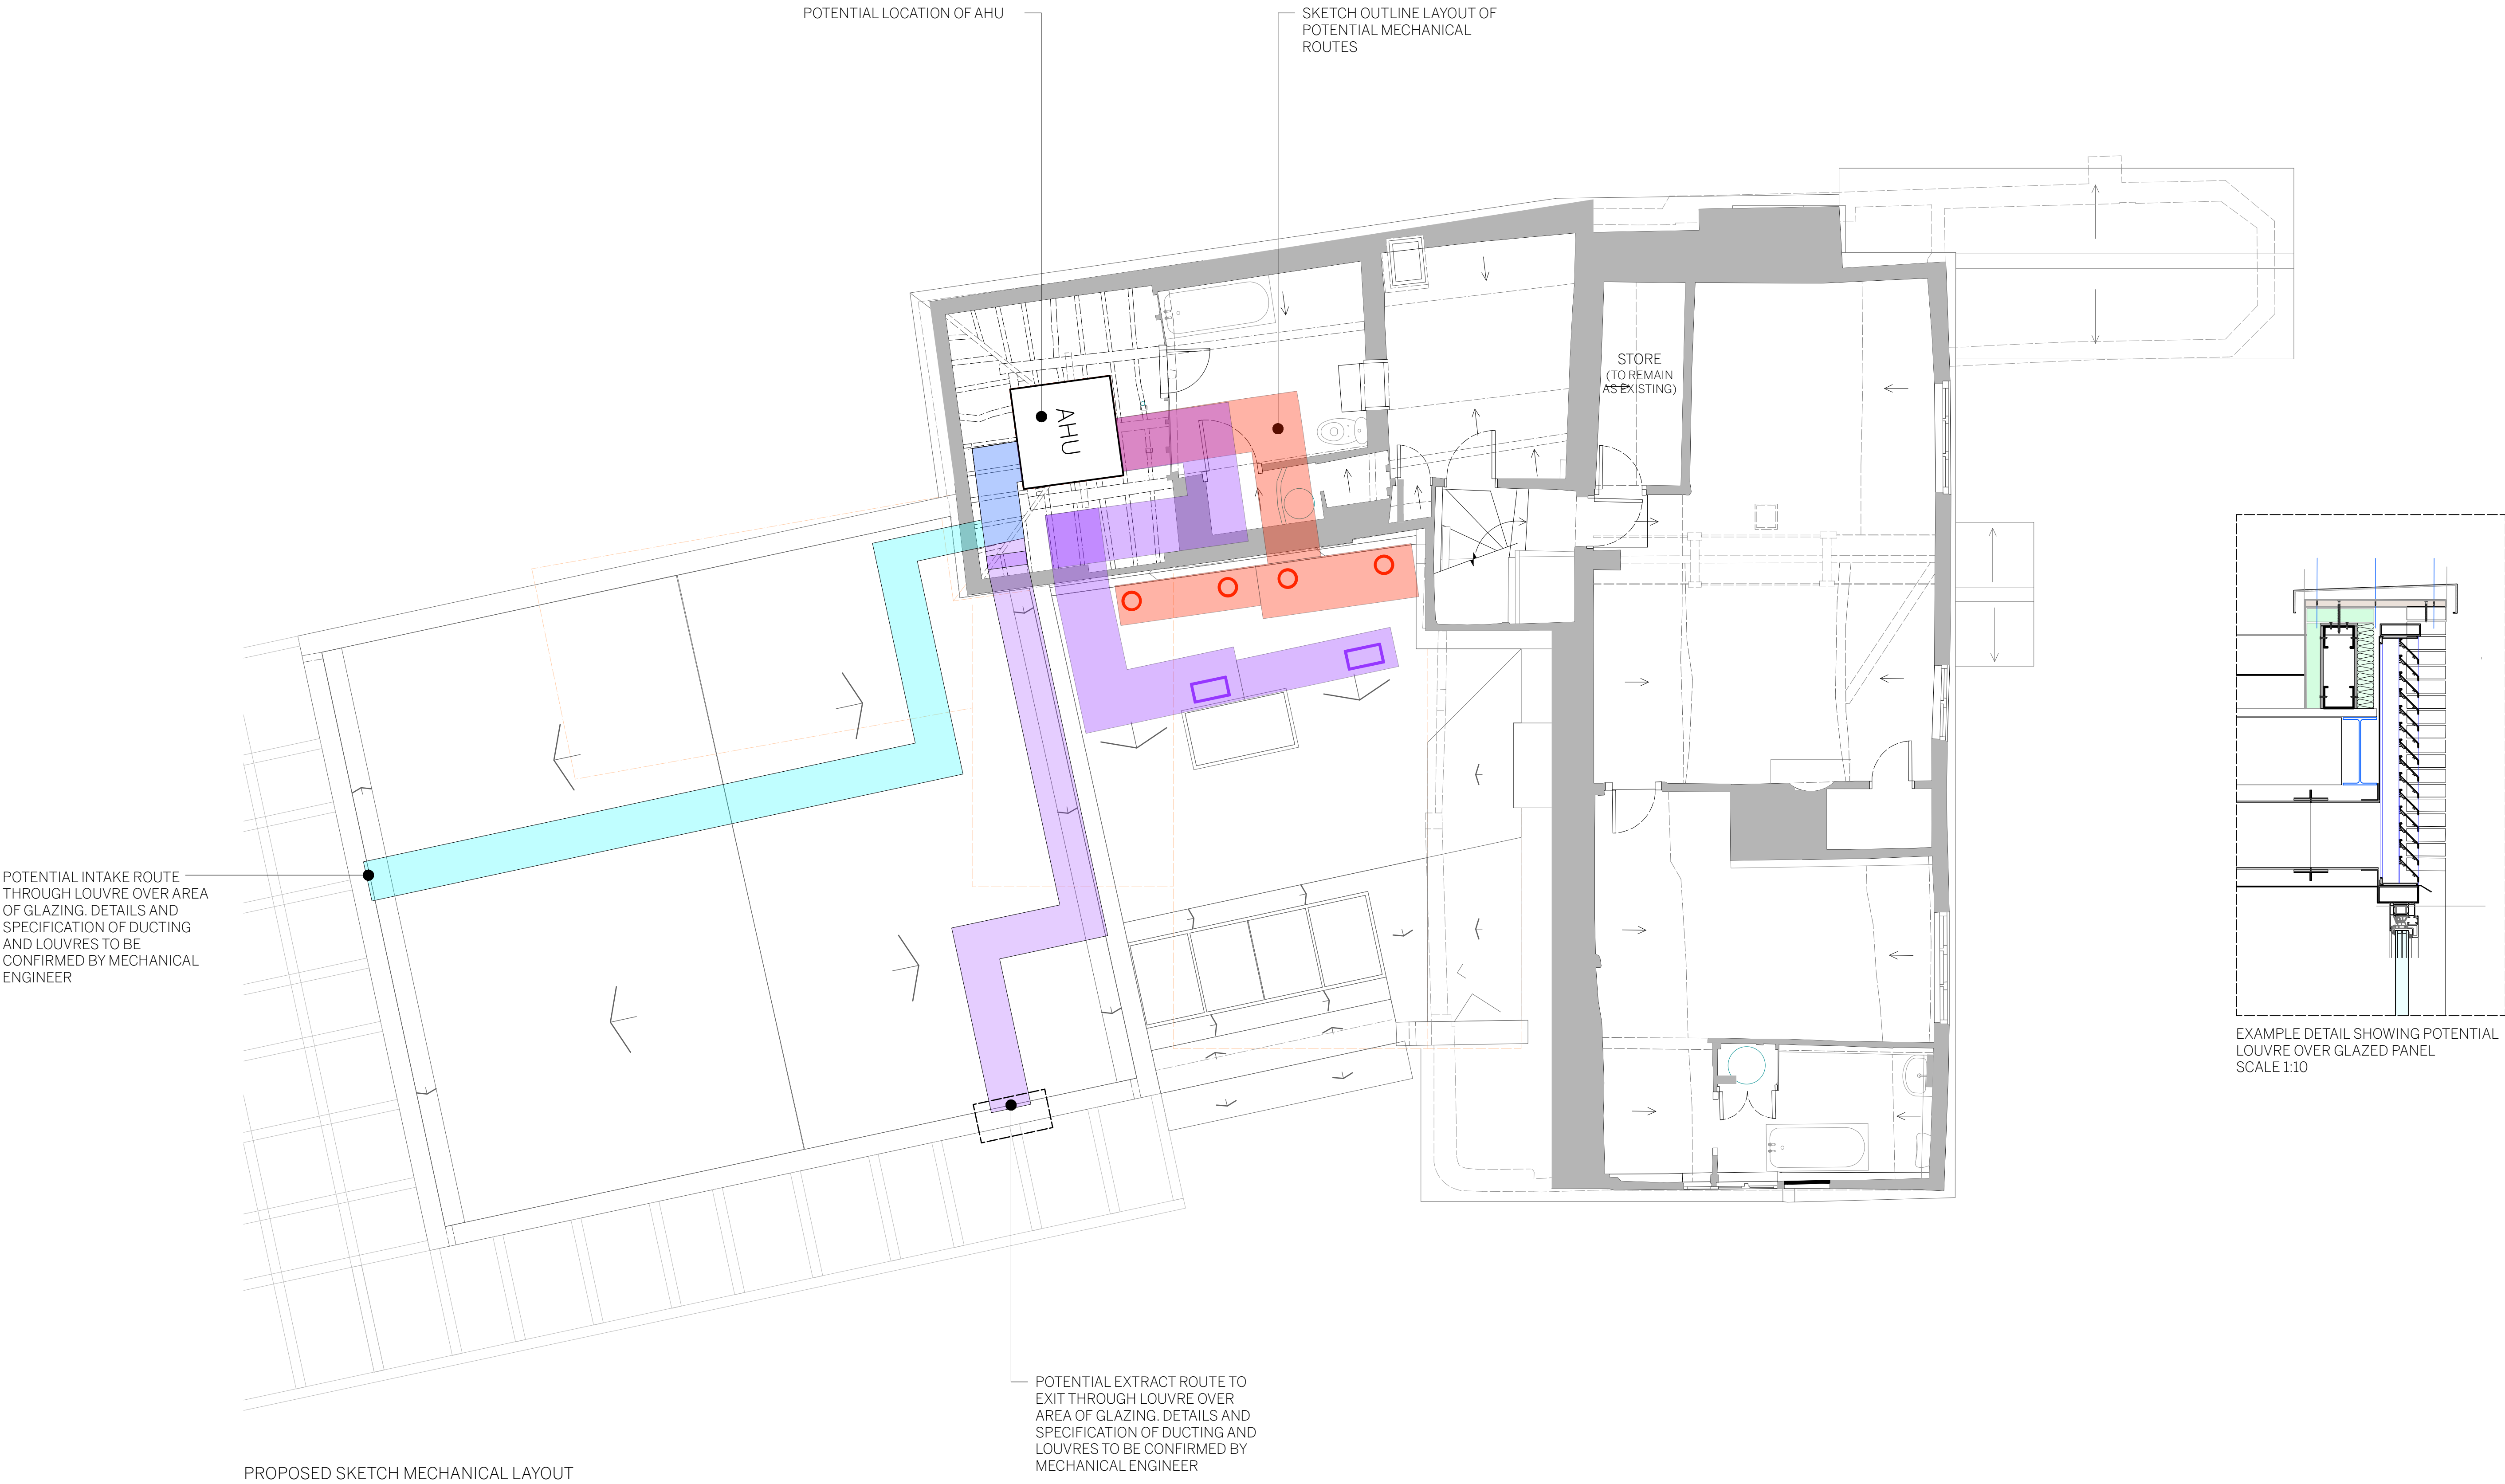

PROPOSED SKETCH MECHANICAL LAYOUT

Contact
a 5 Kelburne Close,
Wolverhampton, WV4 5JG
e info@taichitects.co.uk
w taichitects.co.uk
p 019022593

General Notes
1. ISSUED ONLY FOR PURPOSE INDICATED.
2. THIS IS TO BE READ IN CONJUNCTION WITH ALL OTHER CONSULTANTS INFORMATION.
3. CHECK SITE CONDITIONS PRIOR TO COMMENCEMENT.
4. ANY DISCREPANCIES TO BE REPORTED DIRECTLY TO THE ARCHITECT.
5. ALL DIMENSIONS TO BE CHECKED ON SITE.
6. THIS DRAWING IS COPYRIGHT.
7. DO NOT SCALE OFF DRAWING. USE FIGURED DIMENSIONS ONLY.

Revisions:
REV DATE BY
P1 20/12/24 PLANNING ISSUE

DRAWN: DB
CHECKED: ST



Project name:
THE SWAN
Client:
FRASER'S RETAIL LTD
Discipline:
PLANNING
Job No:
22.475

Description:
SKETCH MECHANICAL LAYOUT
Date:
OCT 24
Scale:
1:100@A3 / 1:500@A1
Drawing No:
PL.015
Rev:
P1