


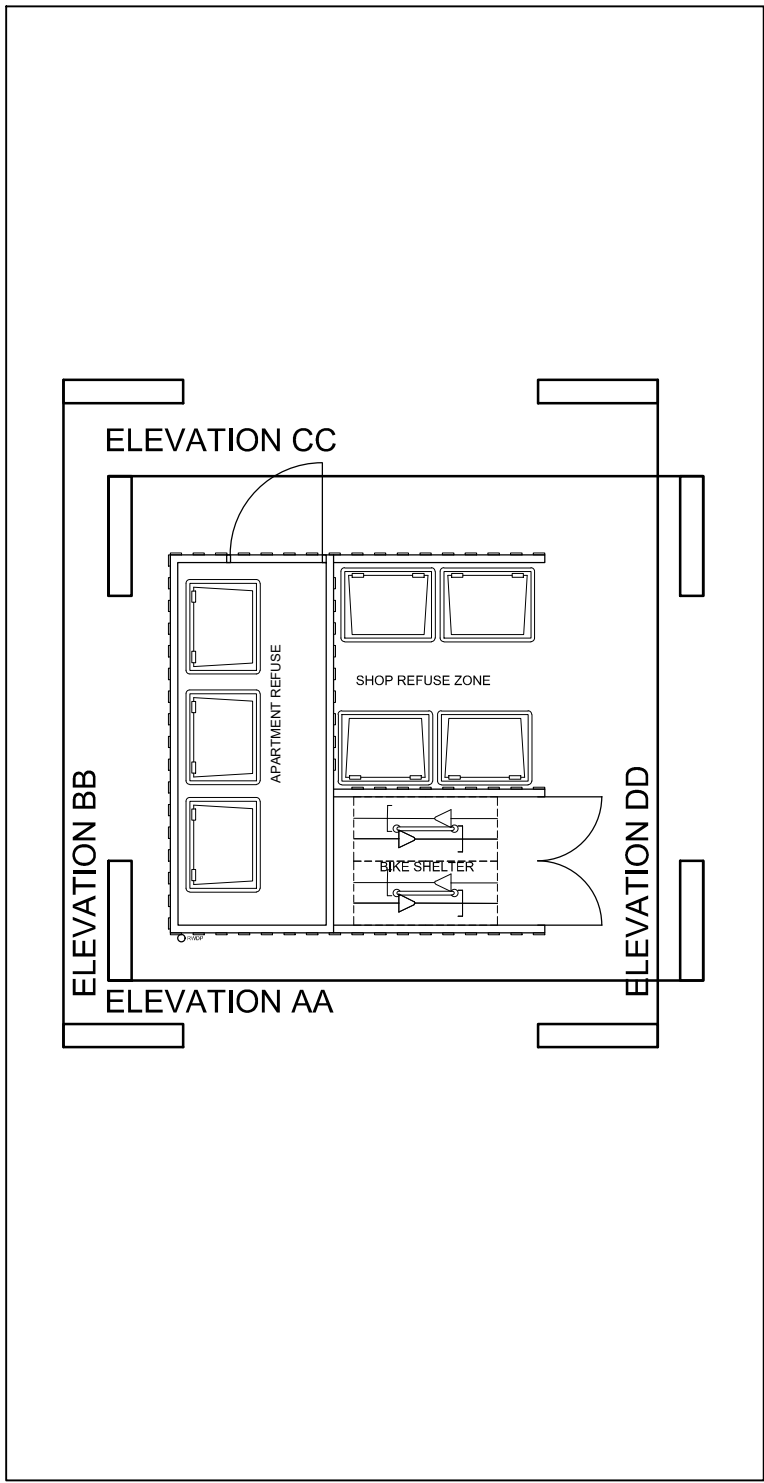


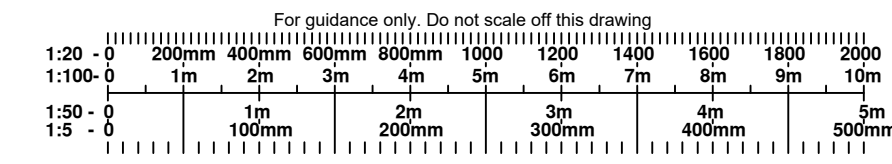


KEY PLAN
BIKE AND BINS
SCALE 1:00

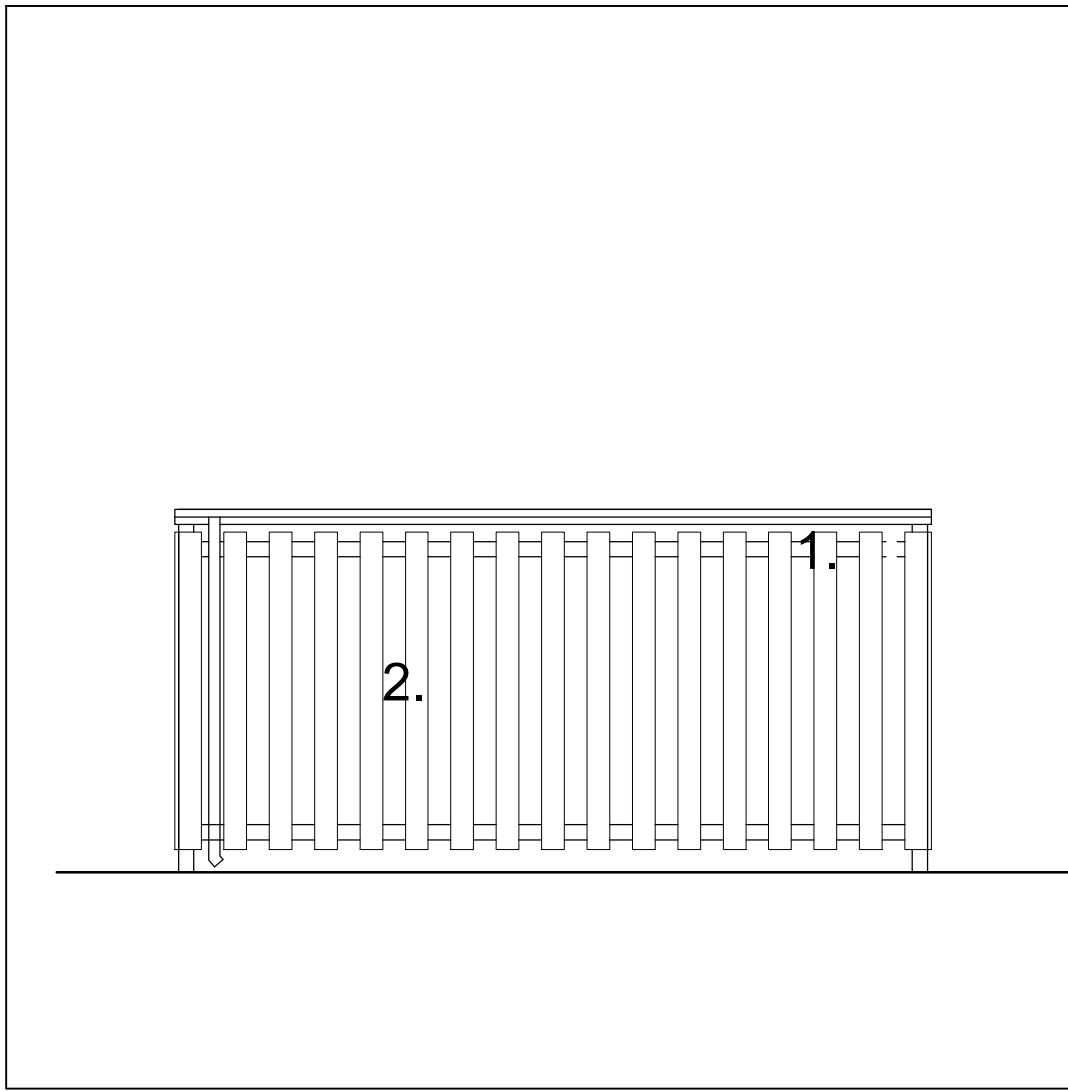


PROPOSED
ELEVATION AA
SCALE 1:50

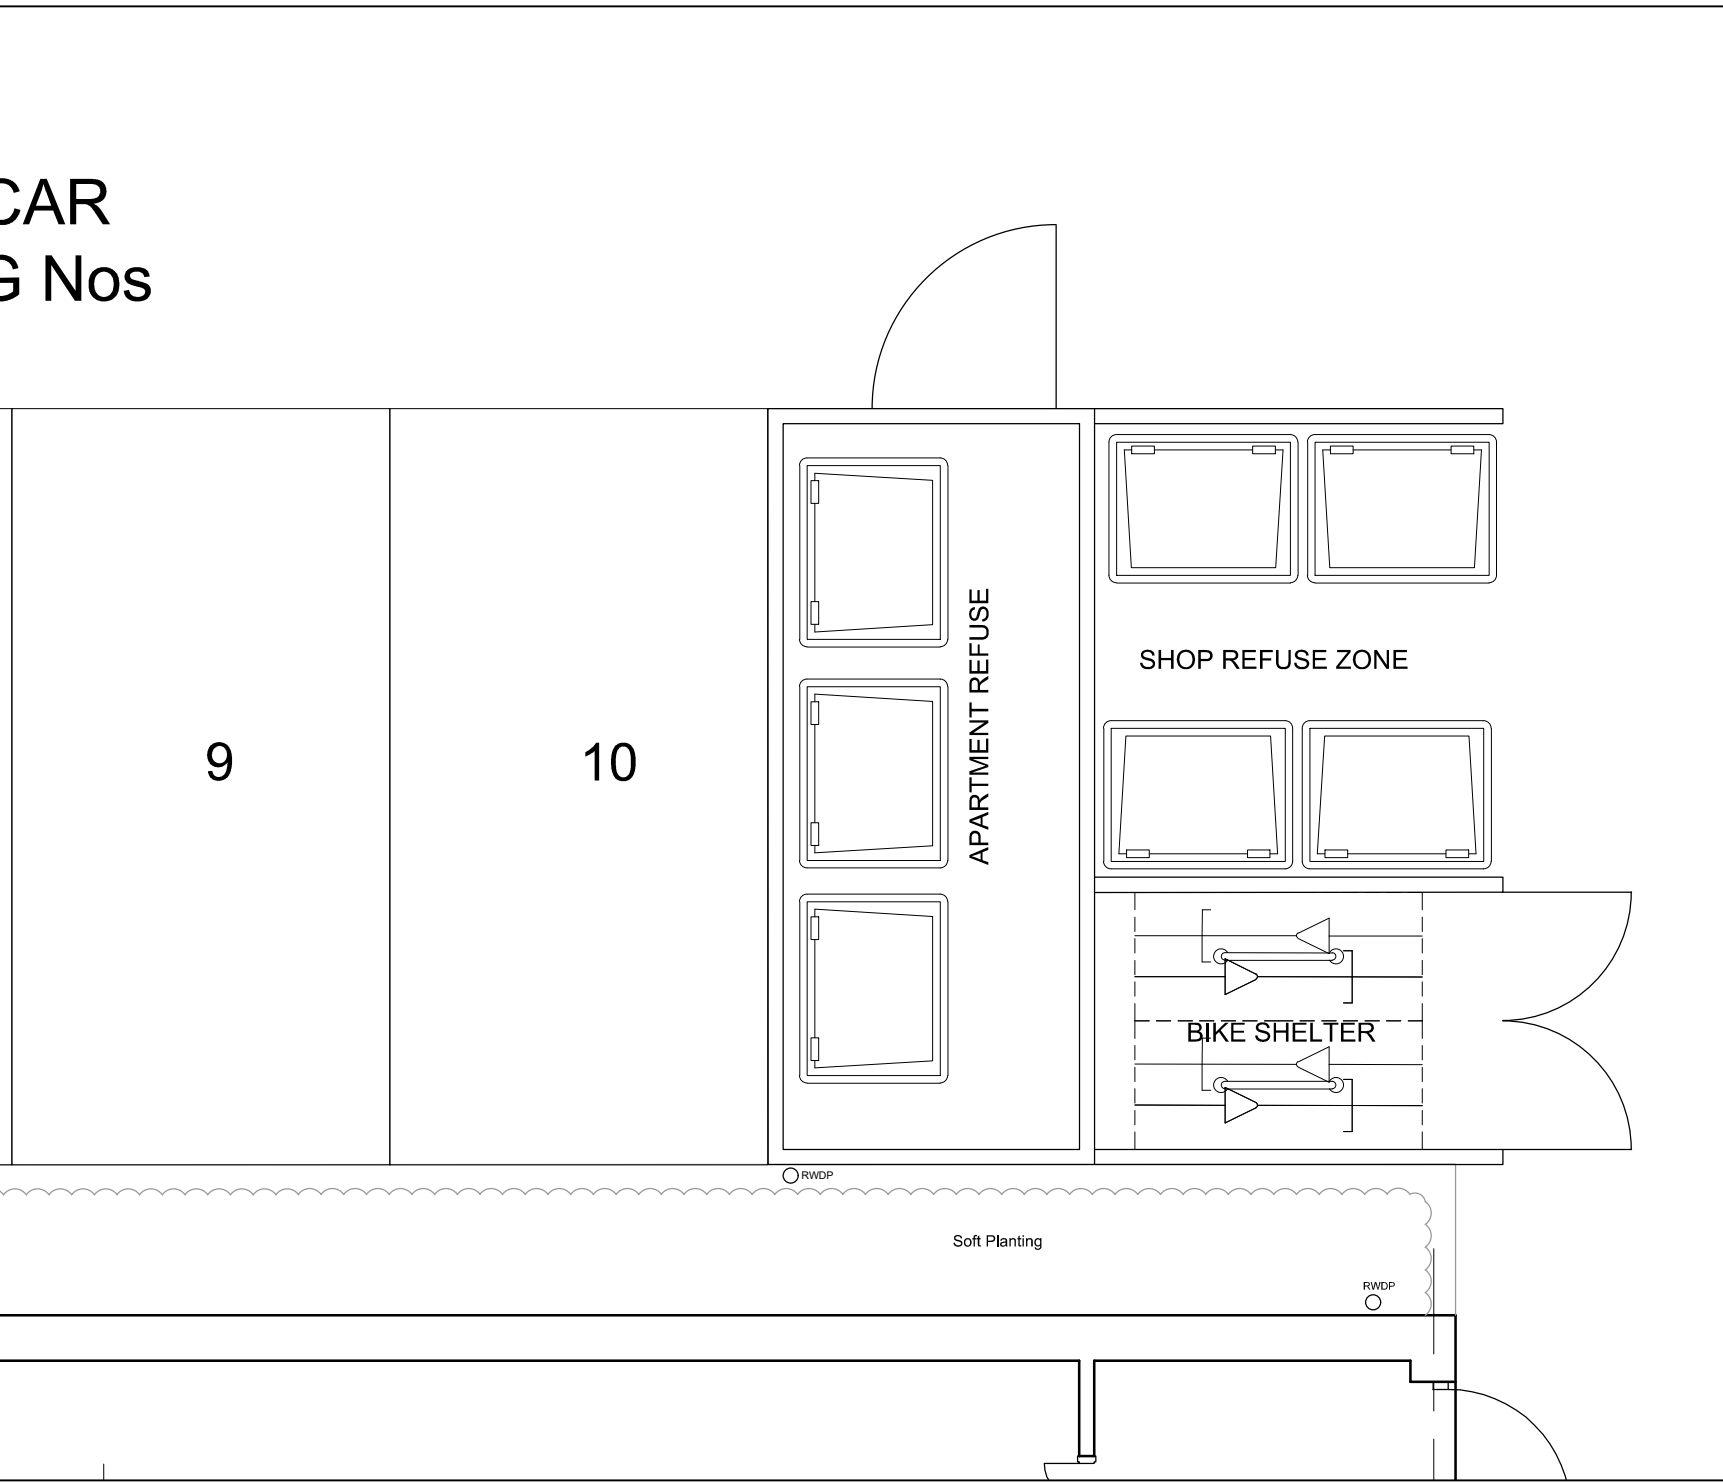


PROPOSED
BIKE AND BINS STORE PLAN IN CONTEXT
SCALE 1:50

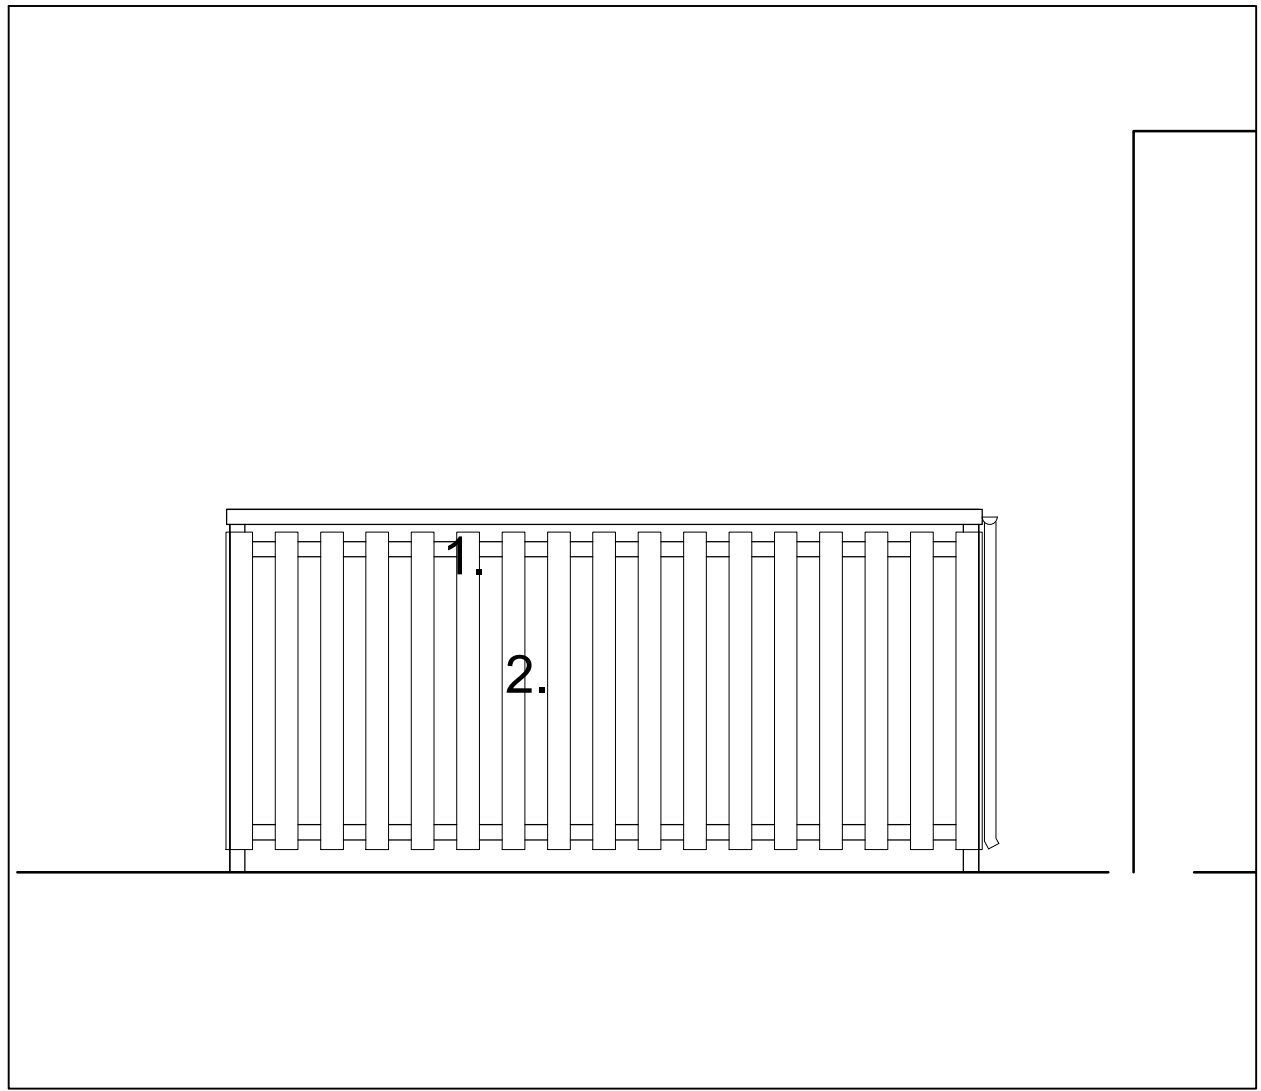


PROPOSED
ELEVATION BB
SCALE 1:50

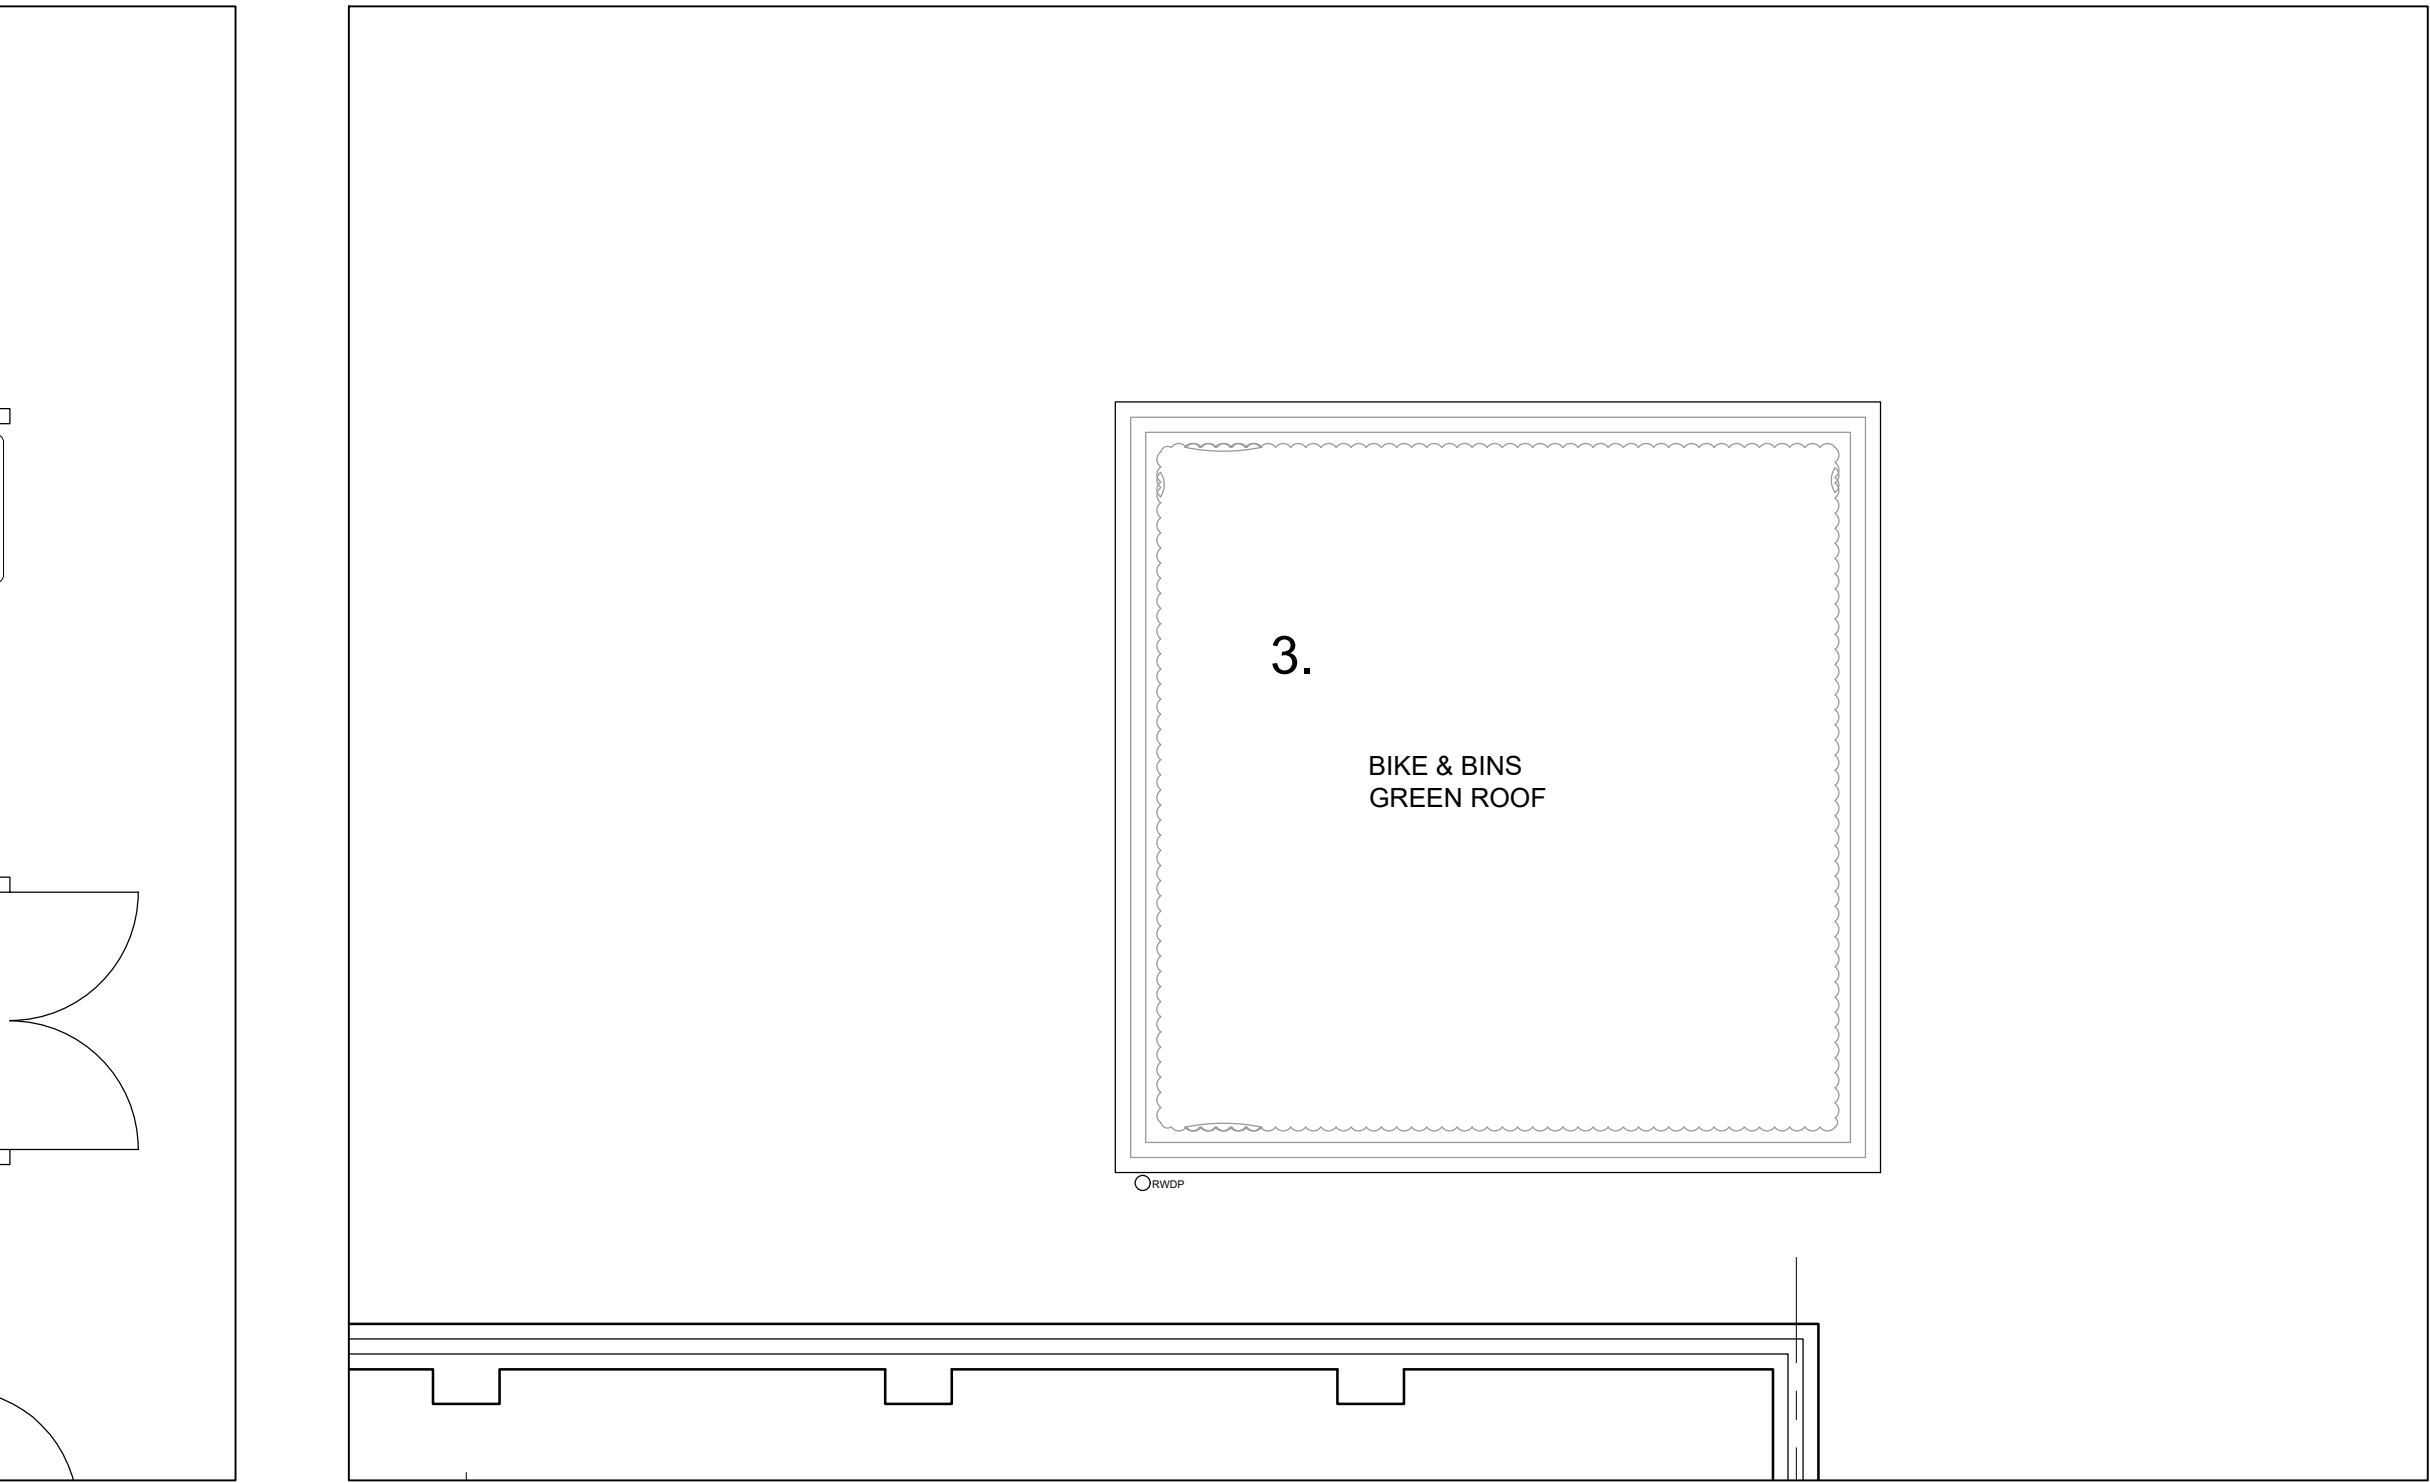

PROPOSED
BIKE AND BINS ROOF PLAN IN CONTEXT
SCALE 1:50

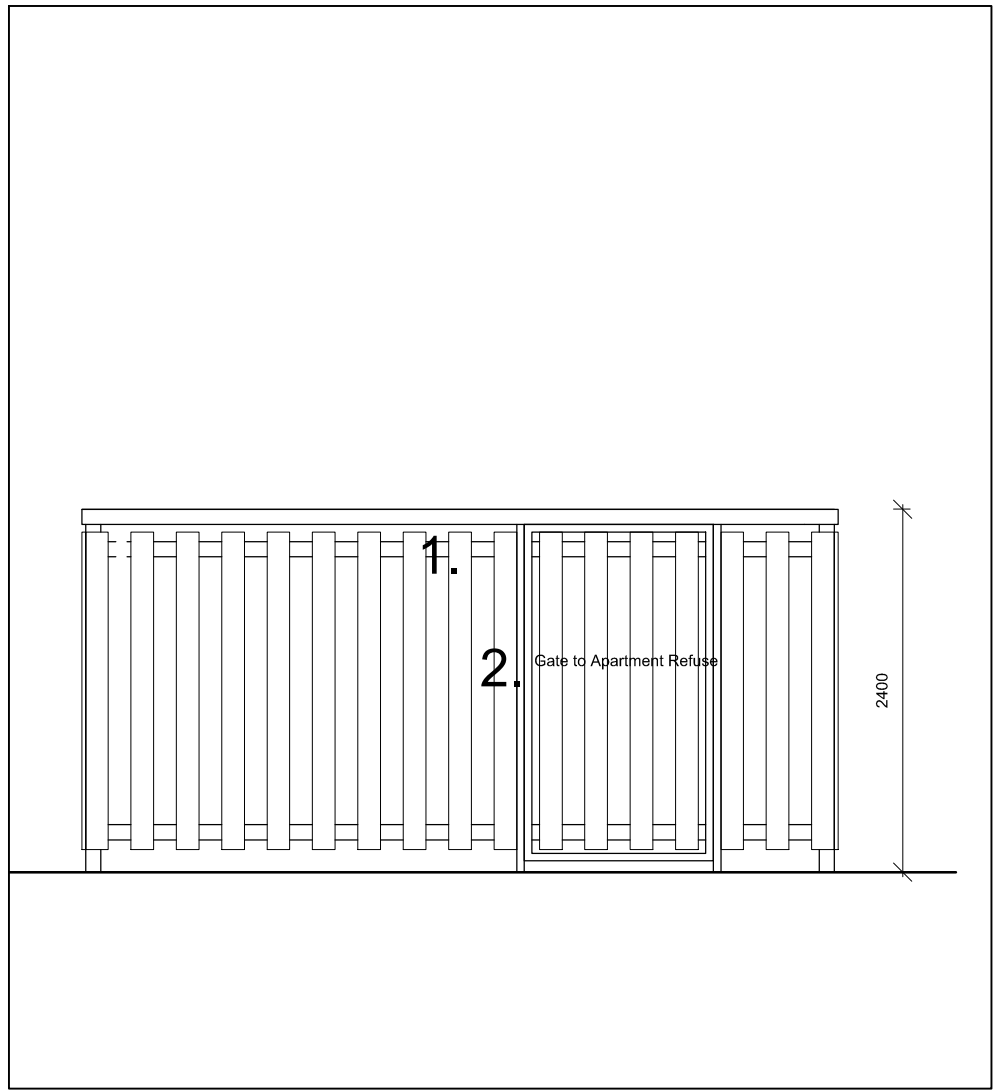

PROPOSED
ELEVATION CC
SCALE 1:50

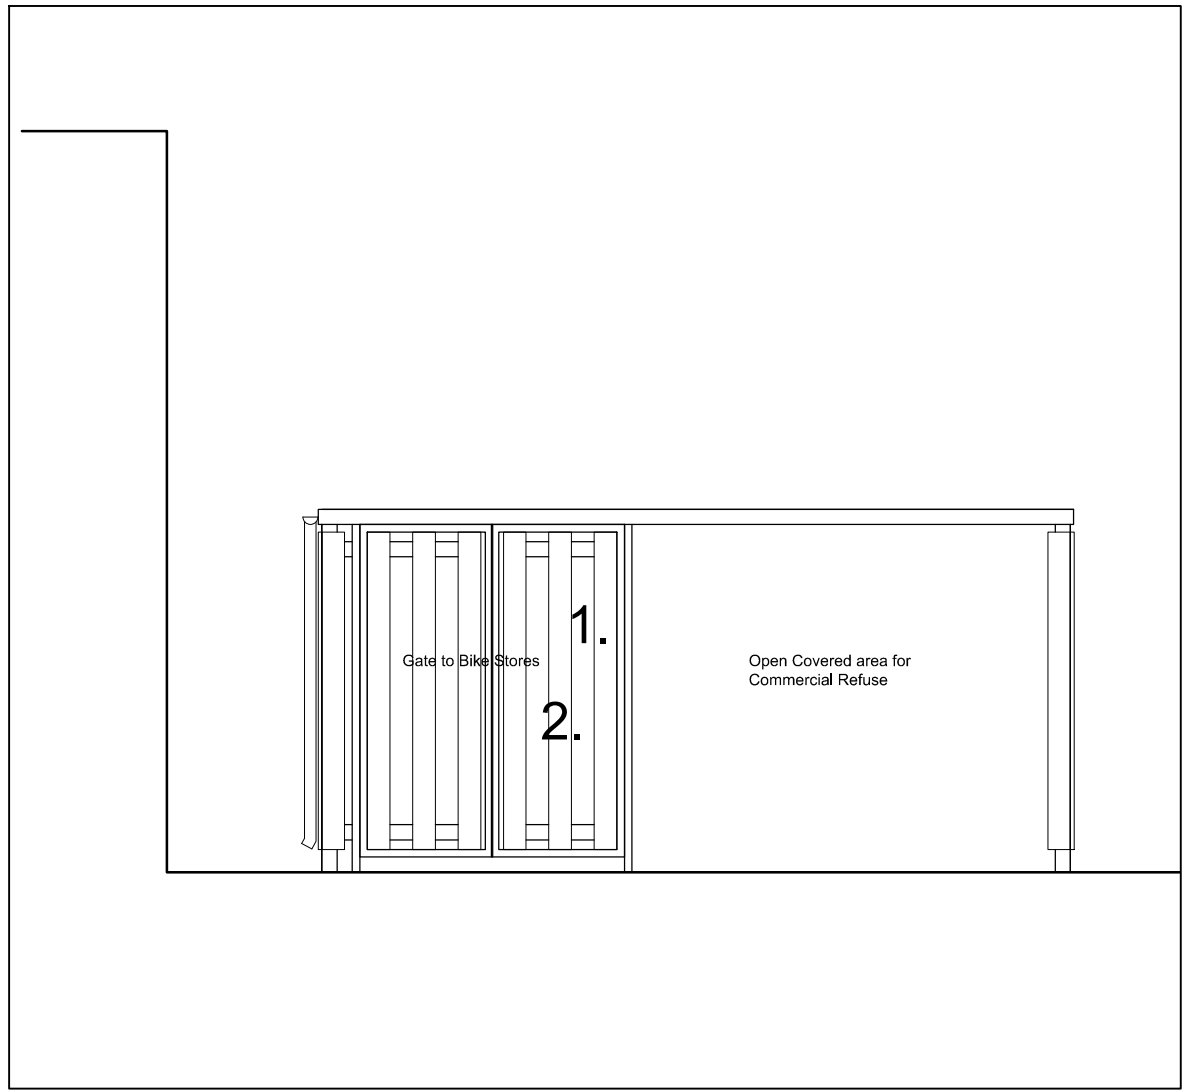

PROPOSED
ELEVATION DD
SCALE 1:50

100mm on original sheet

revisions

no.	description	date	initial	check initial
11	PLANNING ISSUE	22/05/24	PB	PB
12	PLANNING ISSUE 1st FLOOR CLASS MA	02/07/24	PB	PB

General Notes:

1. Do not scale from these drawings other than for Planning Purposes.
2. Dimensions to be checked on site
3. All works to comply with the current Building Regulations
4. All works may be subject to revision
5. Drawing is the copyright of Blox Architects Peter Bloxham ©
6. This drawing may not be copied without prior permission

OS LOCATION PLAN
Scale 1:1250

FOR PLANNING APPROVAL

notes

OWNERSHIP BOUNDARIES
Units 1- 3, 59 Crockhamwell

MATERIALS KEY:-
1. Galvanised Steel Structure
2. Timber Hit and Miss Boarding
3. Seedum Green Roof

DO NOT SCALE FROM THIS DRAWING*
DRAWING SUBJECT TO COPYRIGHT ACT

BLOX

ARCHITECTS

Peter Bloxham Architect RIBA
19 Crows Road
Epping
Essex, CM16 5DE
Telephone 01992 610 819
Email : peter@bloxarchitects.co.uk

RIBA

Chartered Practice

client
Riverlow Group

project
NEW 1st FLOOR APARTMENTS

drawing
BIN AND BIKE STORE
Units 1-3, 59 Crockhamwell Road Woodley
PROPOSED

scales 1:50 @ A1, 1:100@ A3		date drawn 01/12/22	drawn by PB
1 check date 21/05/24	checked by PB	2 check date .	checked by .

drawing no. 1101_59CR_AL_0_010	revision 12
-----------------------------------	----------------

A1 Sheet