

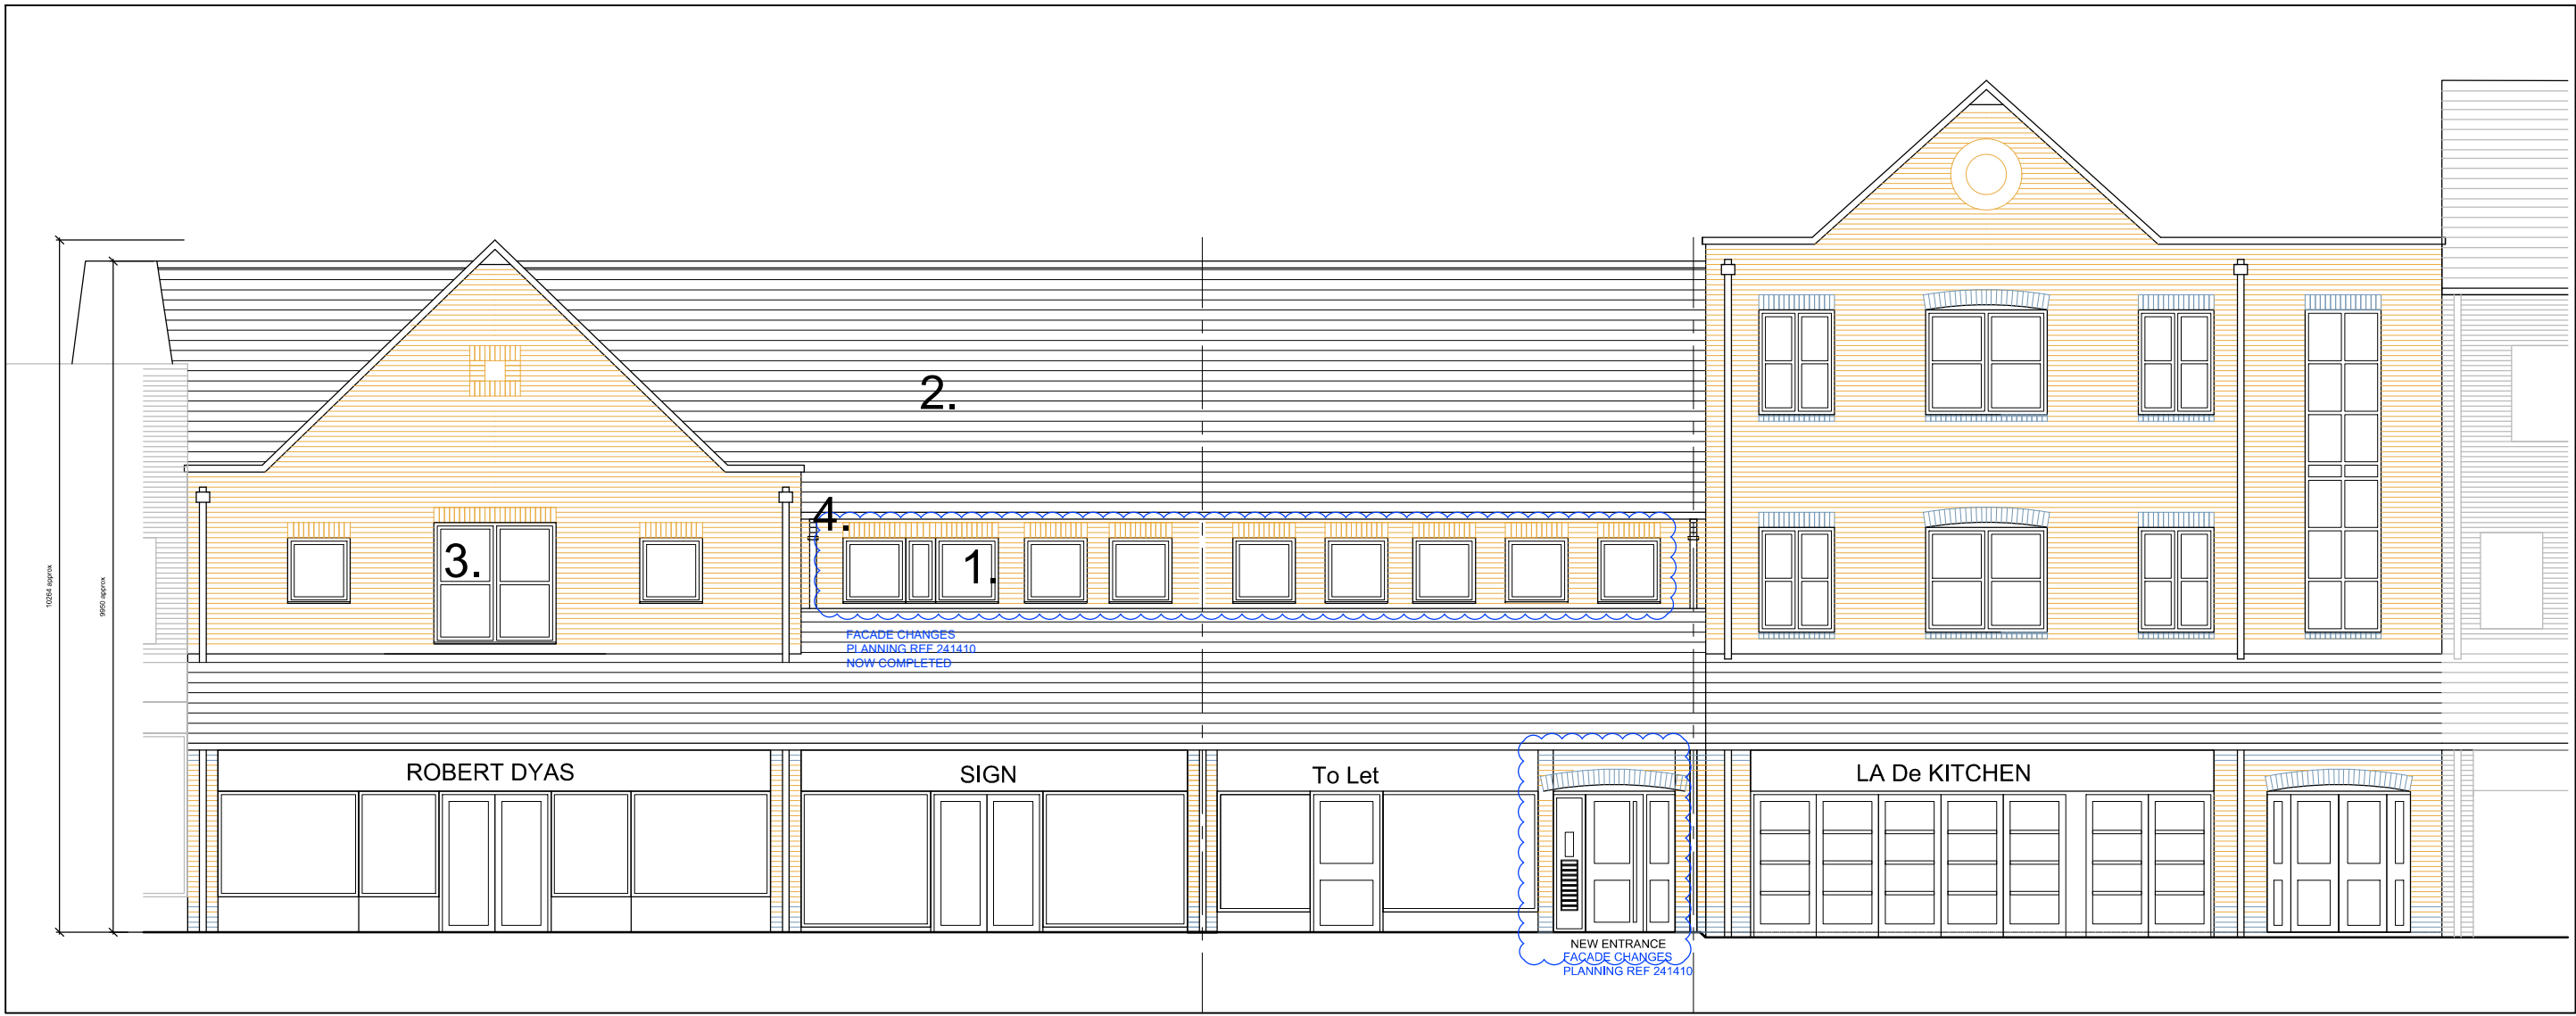


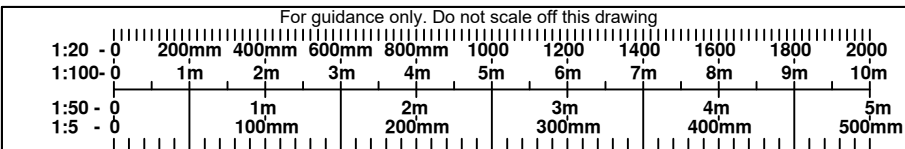

EXISTING

FRONT ELEVATION AA


SCALE 1:100

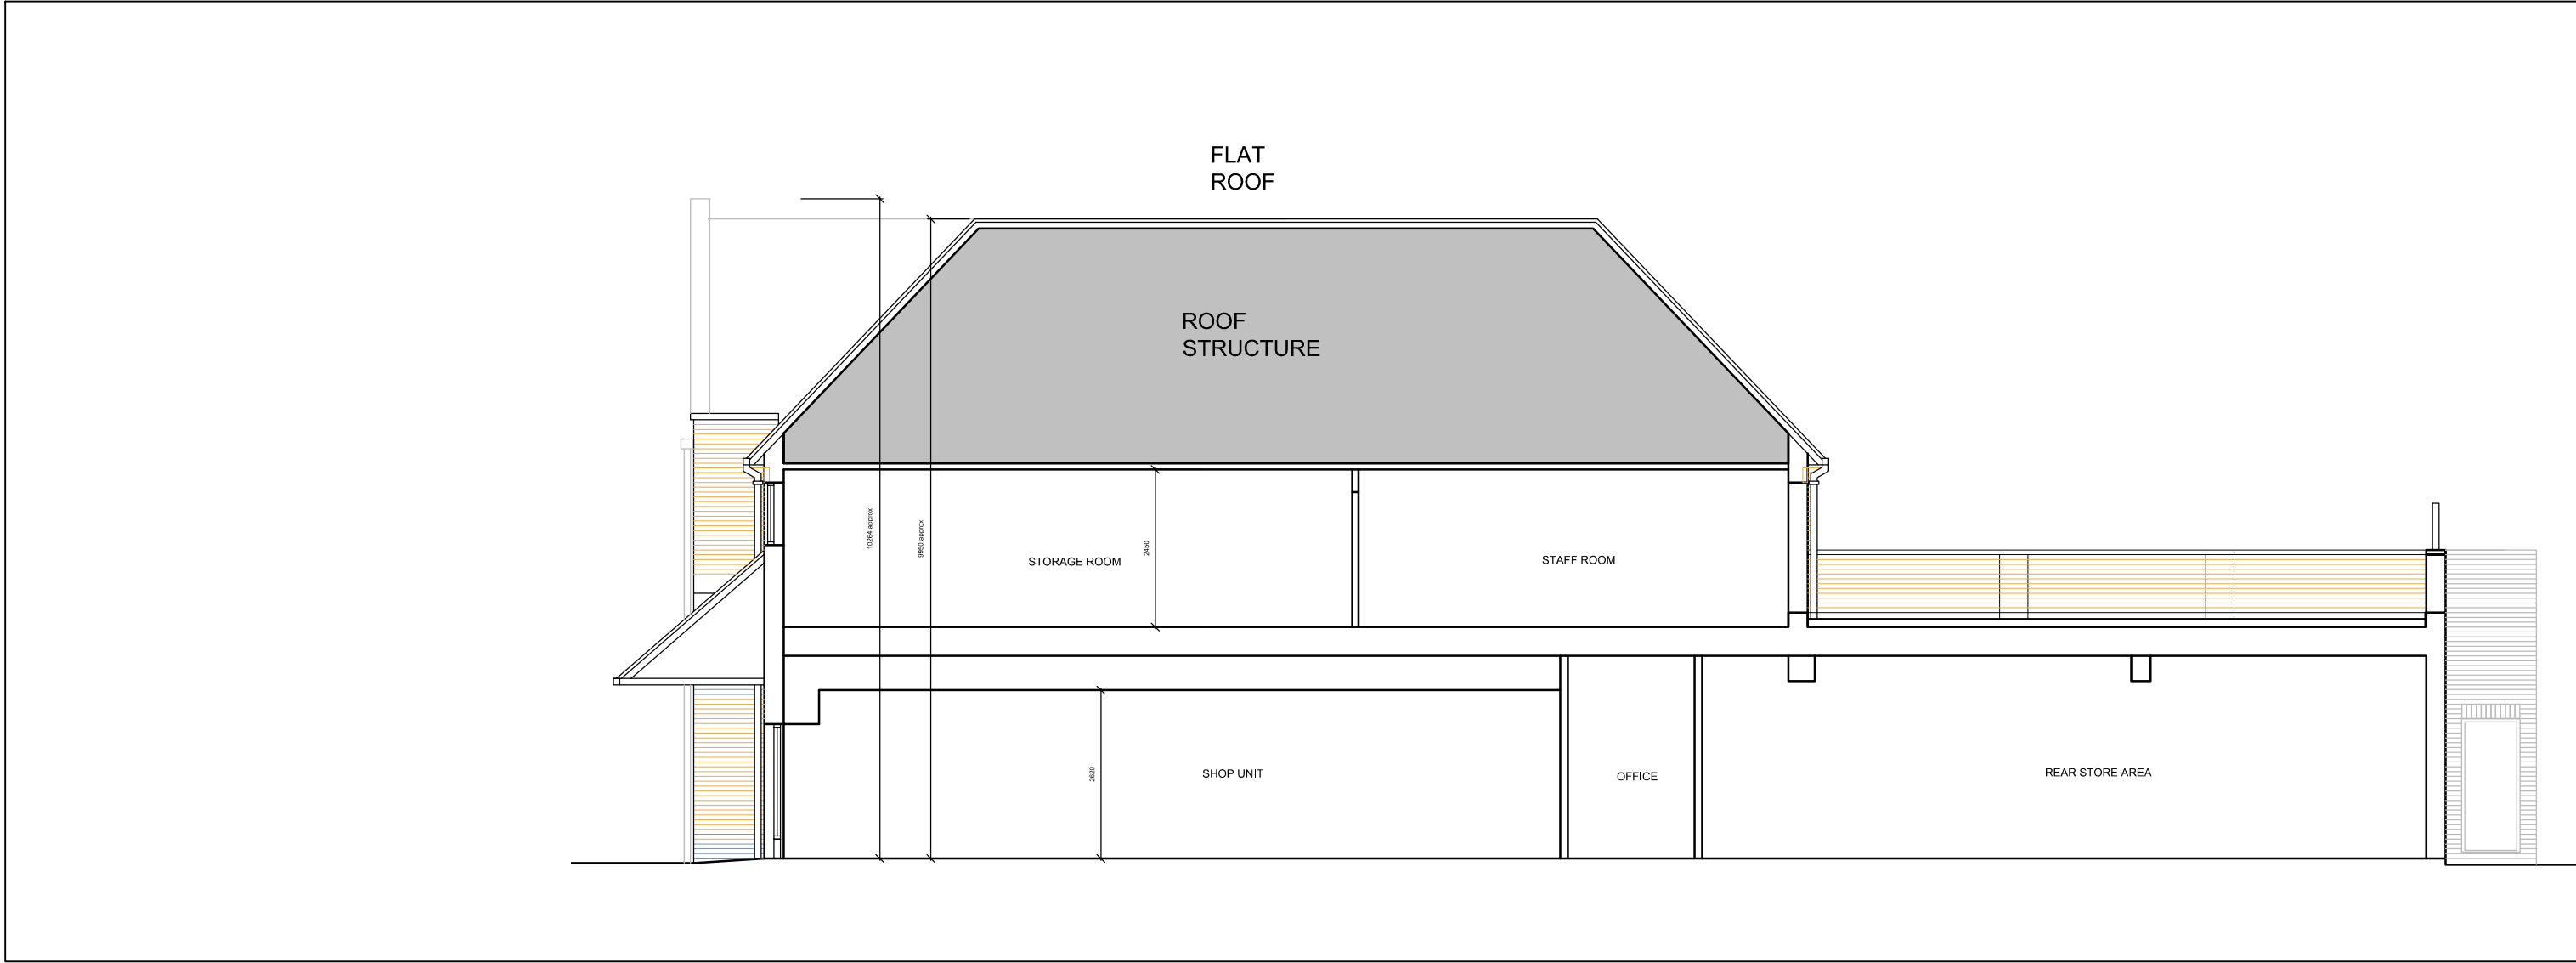

EXISTING

SECTION DD


SCALE 1:100

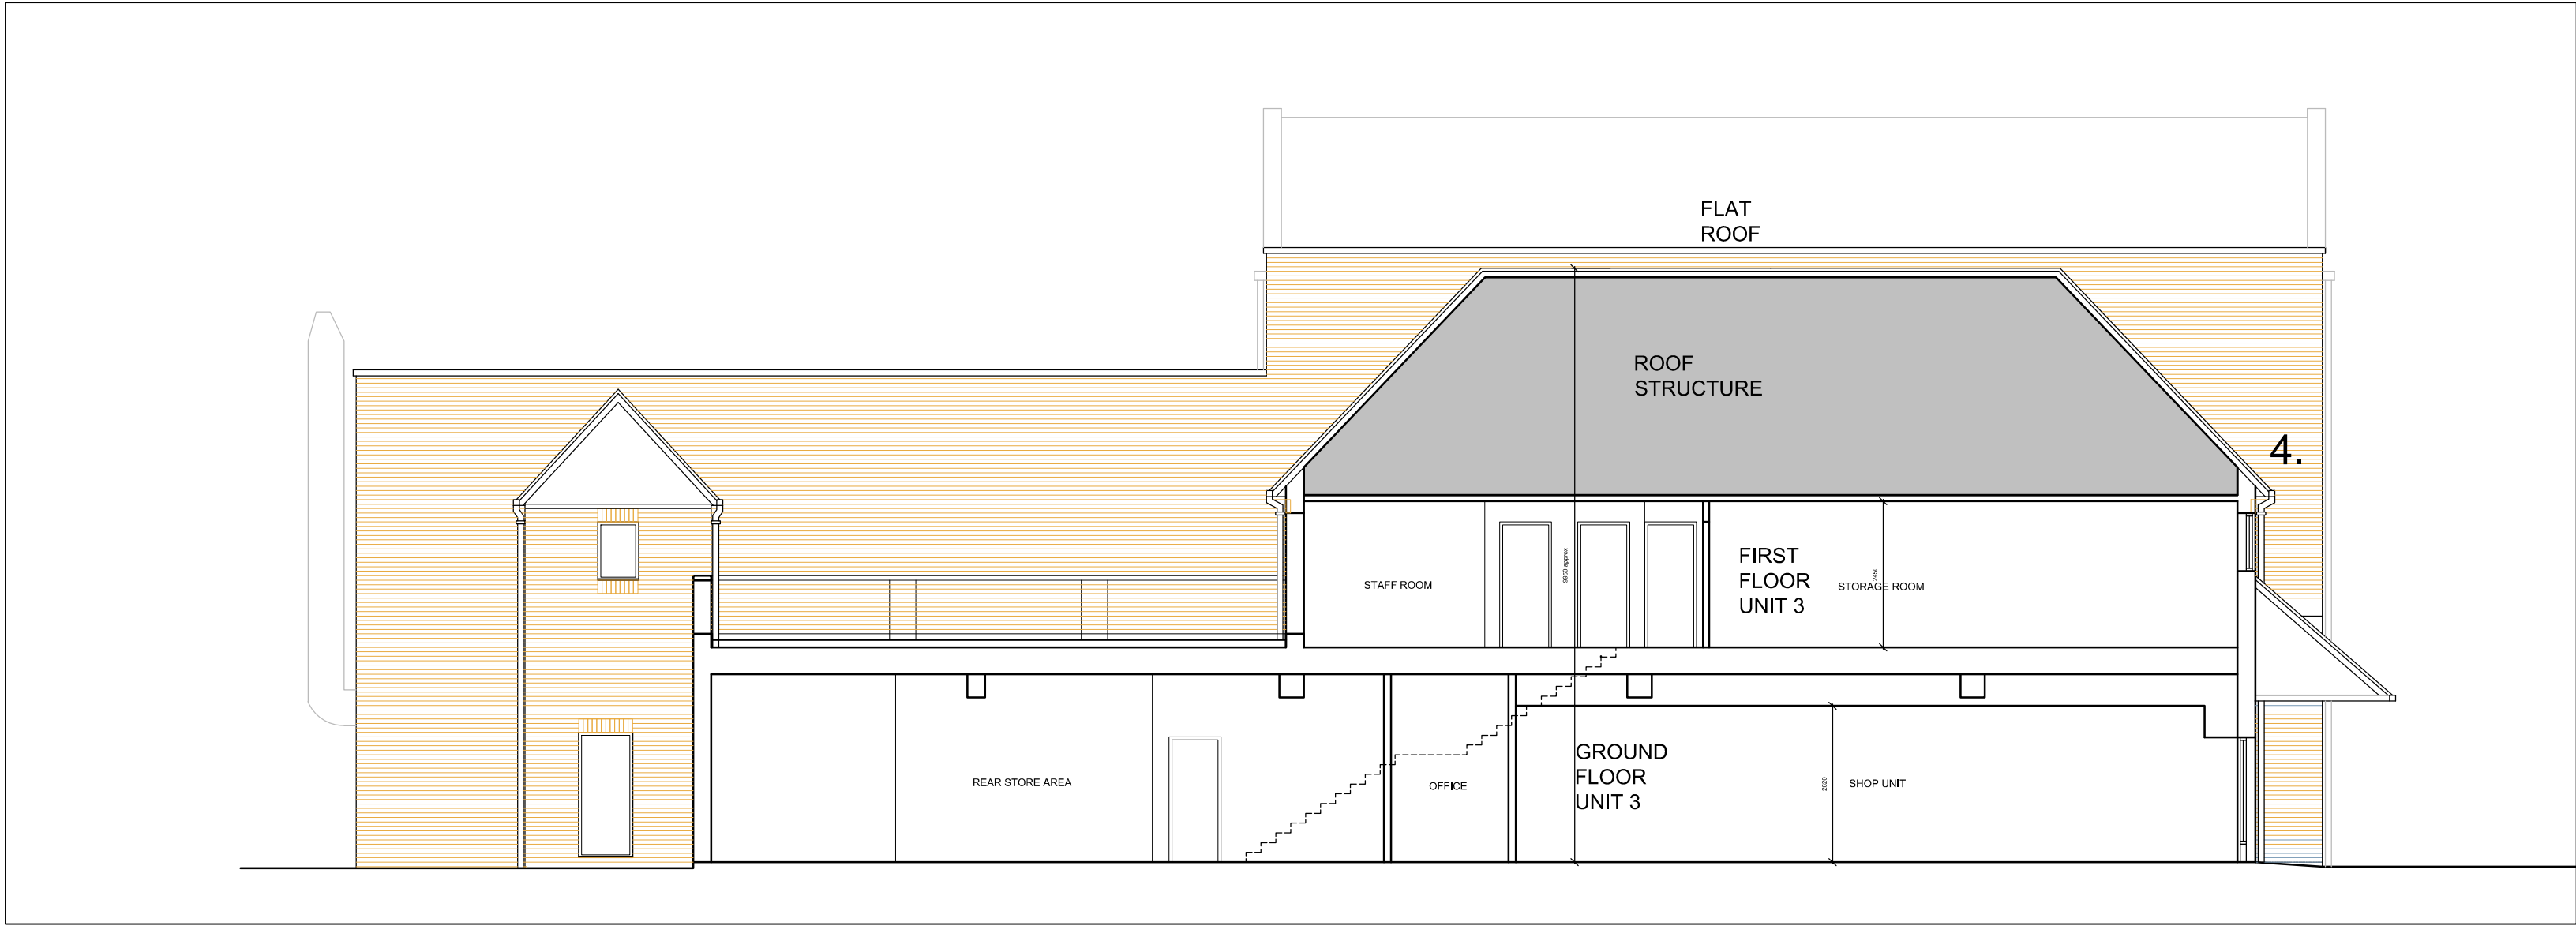

EXISTING

ELEVATION / SECTION BB


SCALE 1:100

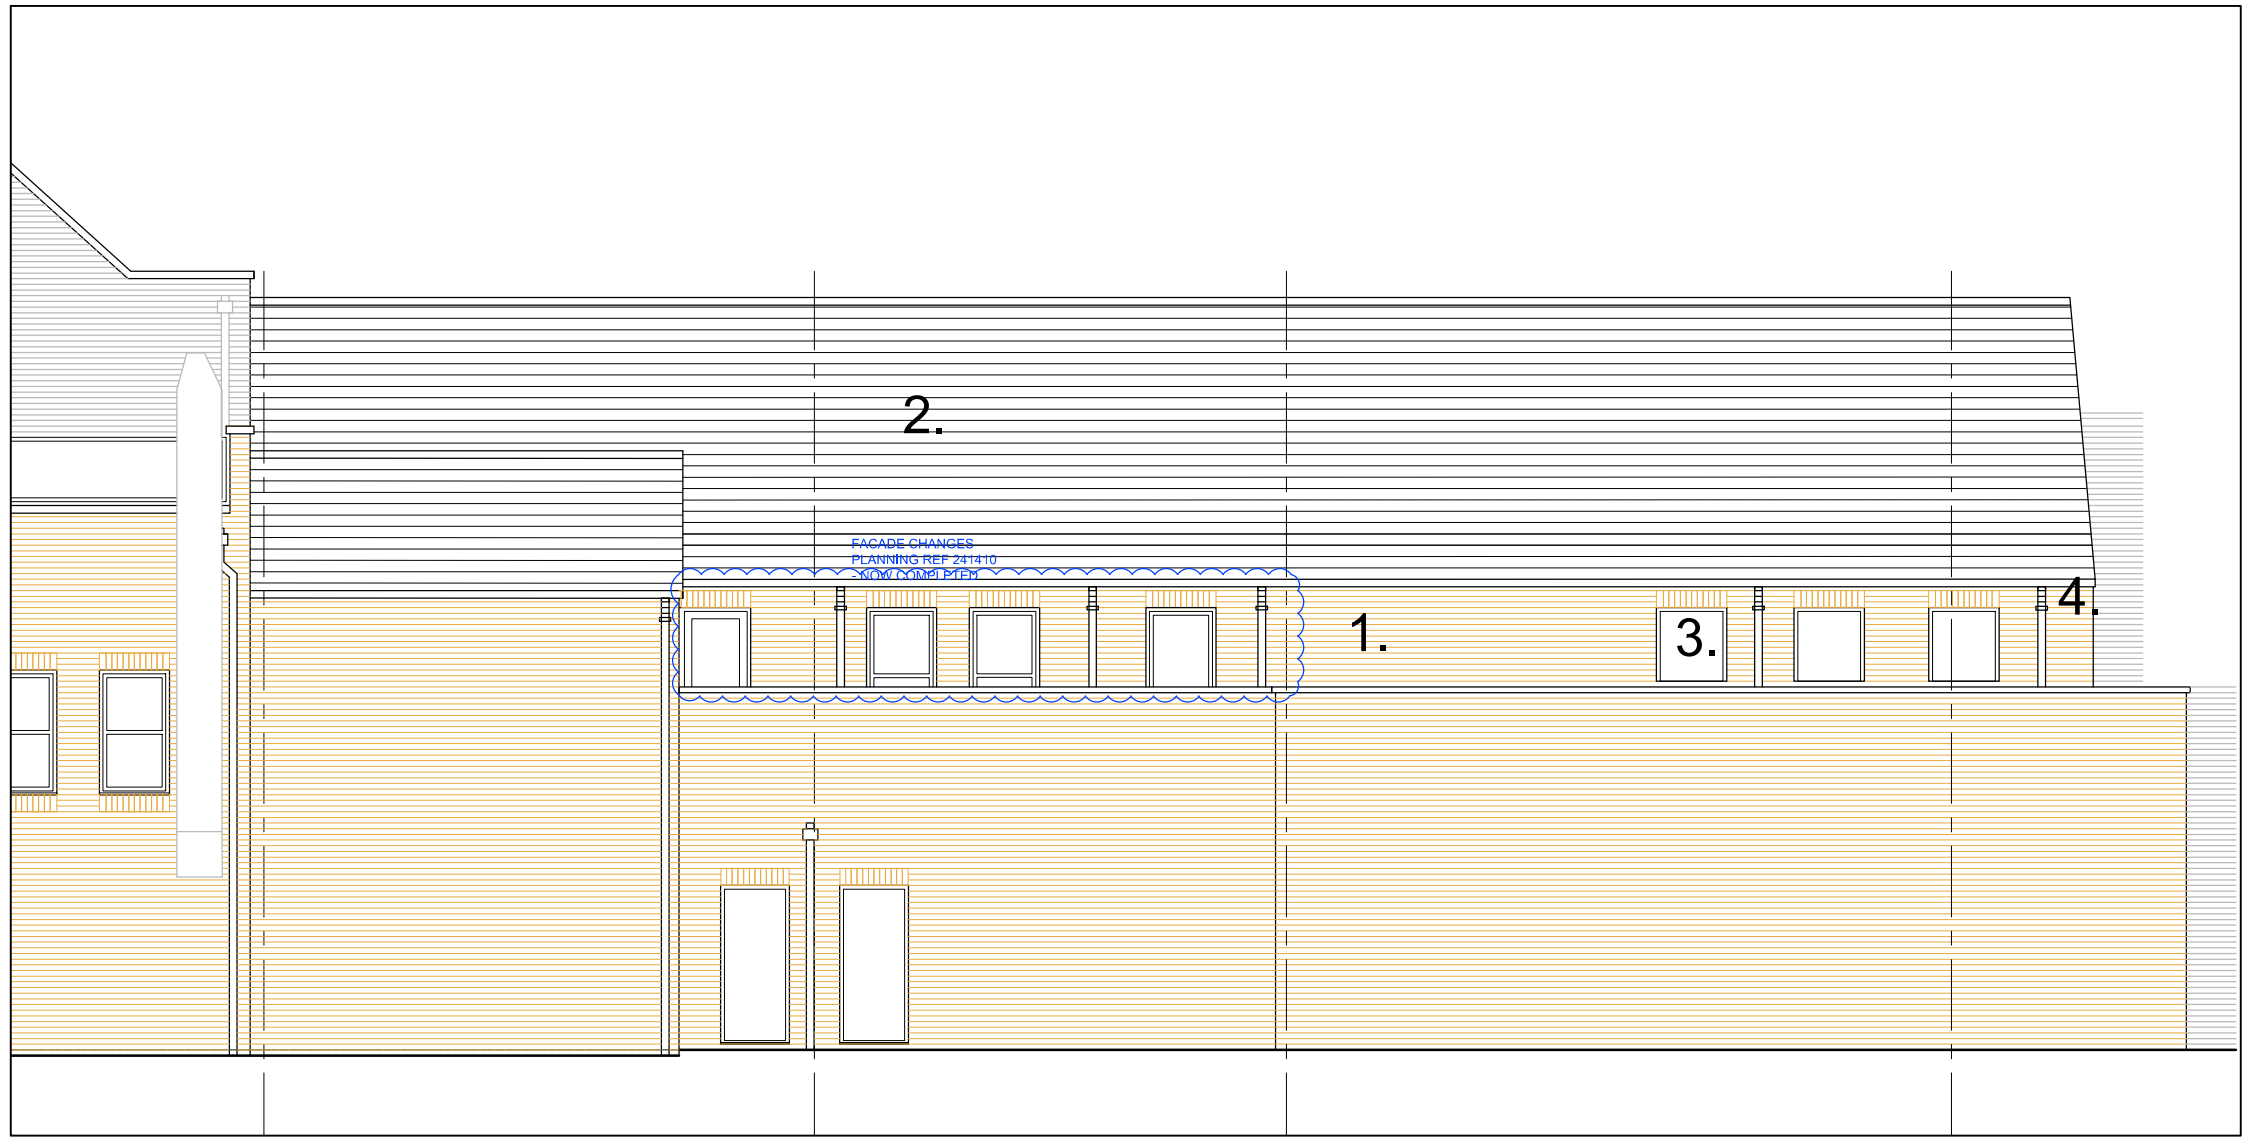

EXISTING

REAR ELEVATION CC

SCALE 1:100

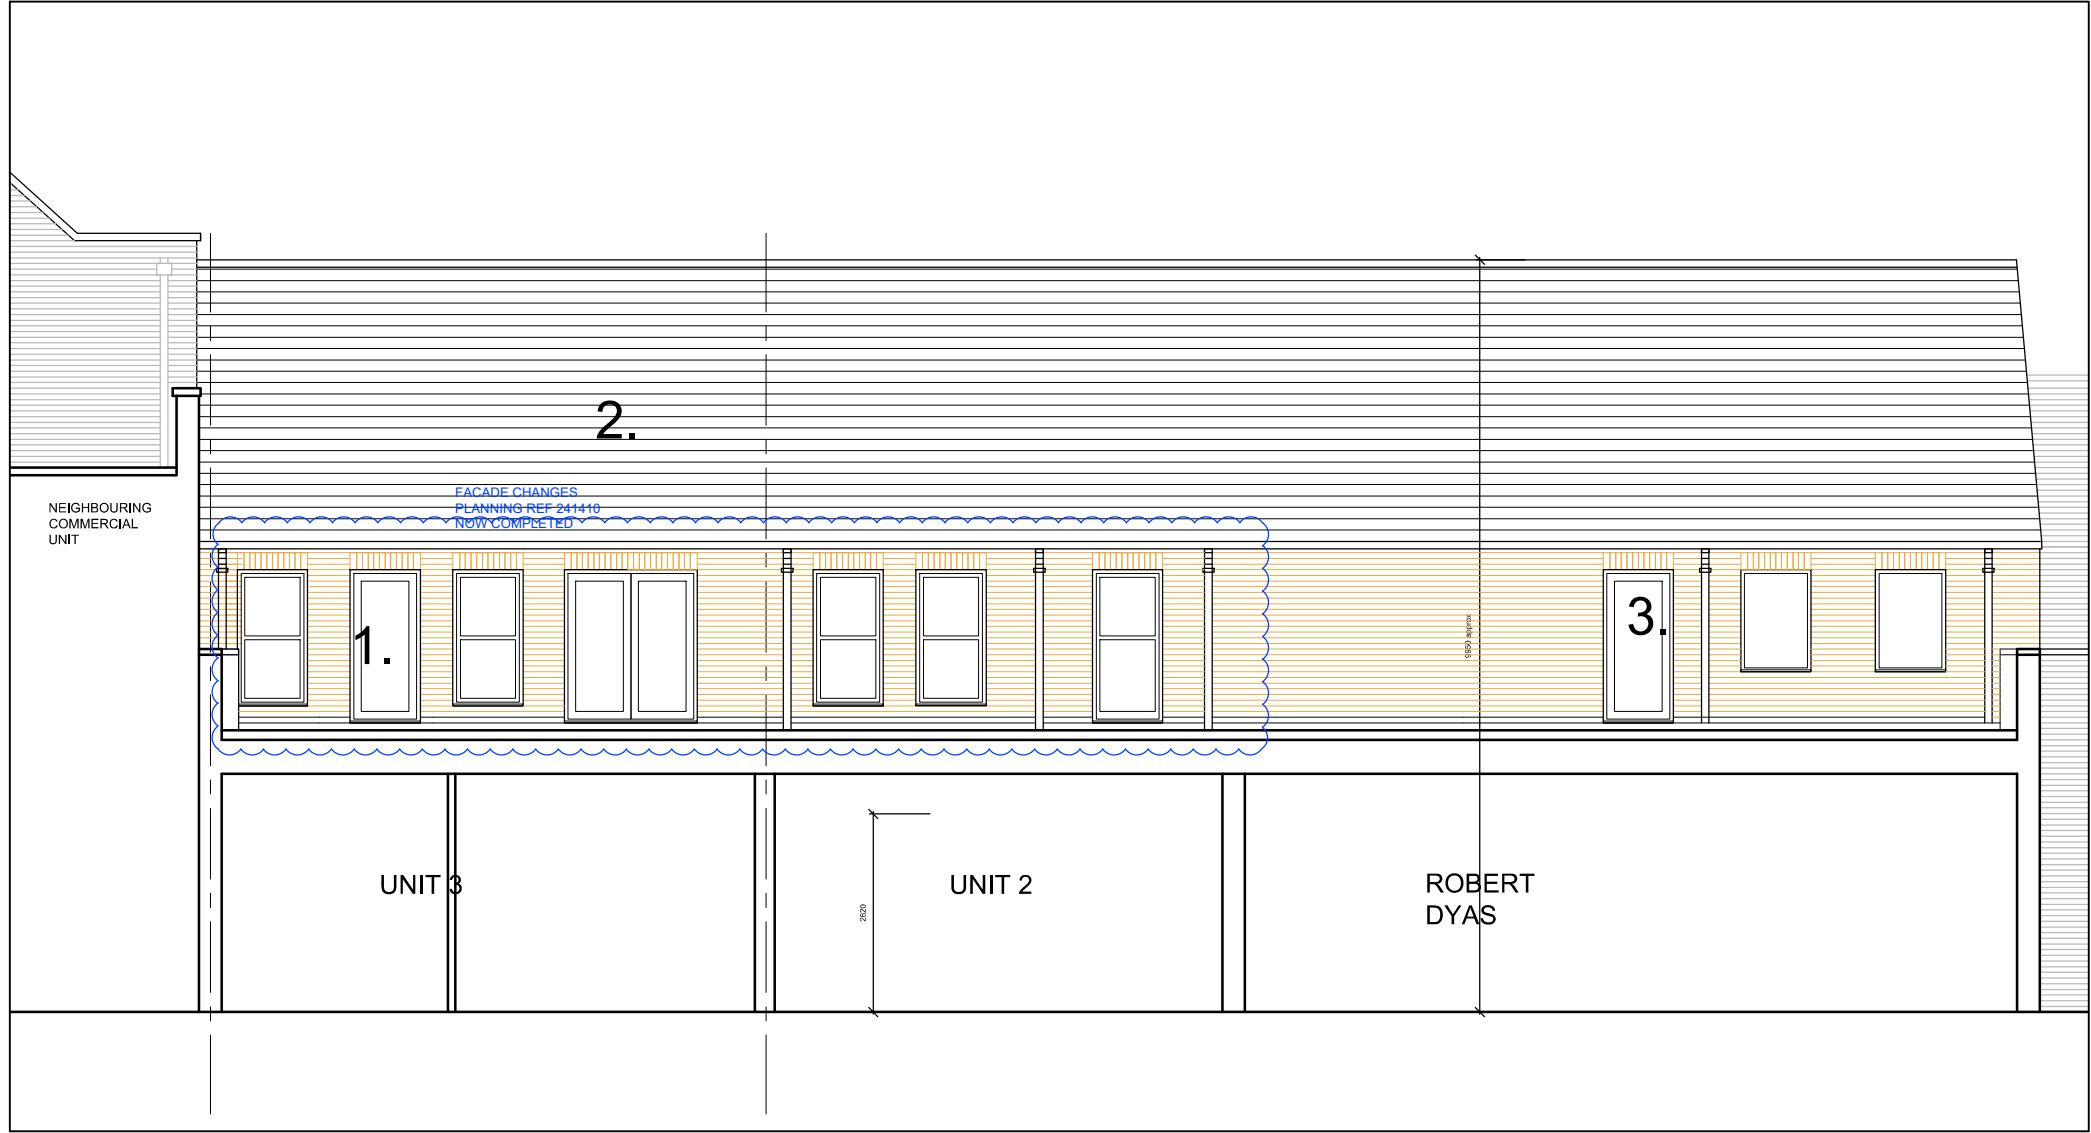

EXISTING

SECTION / ELEVATION CC

SCALE 1:100

100mm on original sheet

revisions


no.	description	date	initial	check initial
11	PLANNING ISSUE	22/05/24	PB	PB
12	PLANNING ISSUE 1st FLOOR CLASS MA	02/07/24	PB	PB

General Notes:

1. Do not scale from these drawings other than for Planning Purposes.
2. Dimensions to be checked on site
3. All works to comply with the current Building Regulations
4. All works may be subject to revision
5. Drawing is the copyright of Blox Architects Peter Bloxham ©
6. This drawing may not be copied without prior permission

OS LOCATION PLAN

Scale 1:1250

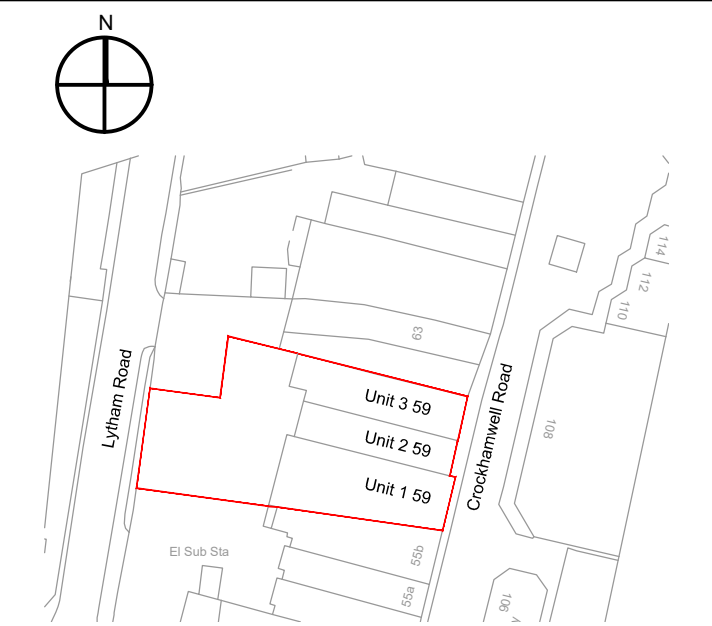

FOR PLANNING APPROVAL

notes

OWNERSHIP BOUNDARIES

Units 1- 3, 59 Crockhamwell

MATERIALS KEY:-

1. Brick Walls
2. Plain Tile
3. Aluminium Windows
4. Aluminium Fascias / soffits & Rainwater goods

DO NOT SCALE FROM THIS DRAWING*
DRAWING SUBJECT TO COPYRIGHT ACT

BLOX
ARCHITECTS

Peter Bloxham Architect RIBA
19 Crows Road
Epping
Essex, CM16 5DE
Telephone 01992 610 819
Email : peter@bloxarchitects.co.uk

RIBA
Chartered Practice

client

Riverlow Group

project

NEW 1st FLOOR APARTMENTS

drawing

GENERAL ARRANGEMENT ELEVATIONS
Units 1-3, 59 Crockhamwell Road Woodley
AS EXISTING

scales		date drawn	drawn by
1:100 @ A1, 1:200@ A3		21/10/21	PB
check date	checked by	2 check date	checked by
21/05/24	PB	.	.
drawing no.			revision
1101_59CR_AL_0_003			12