

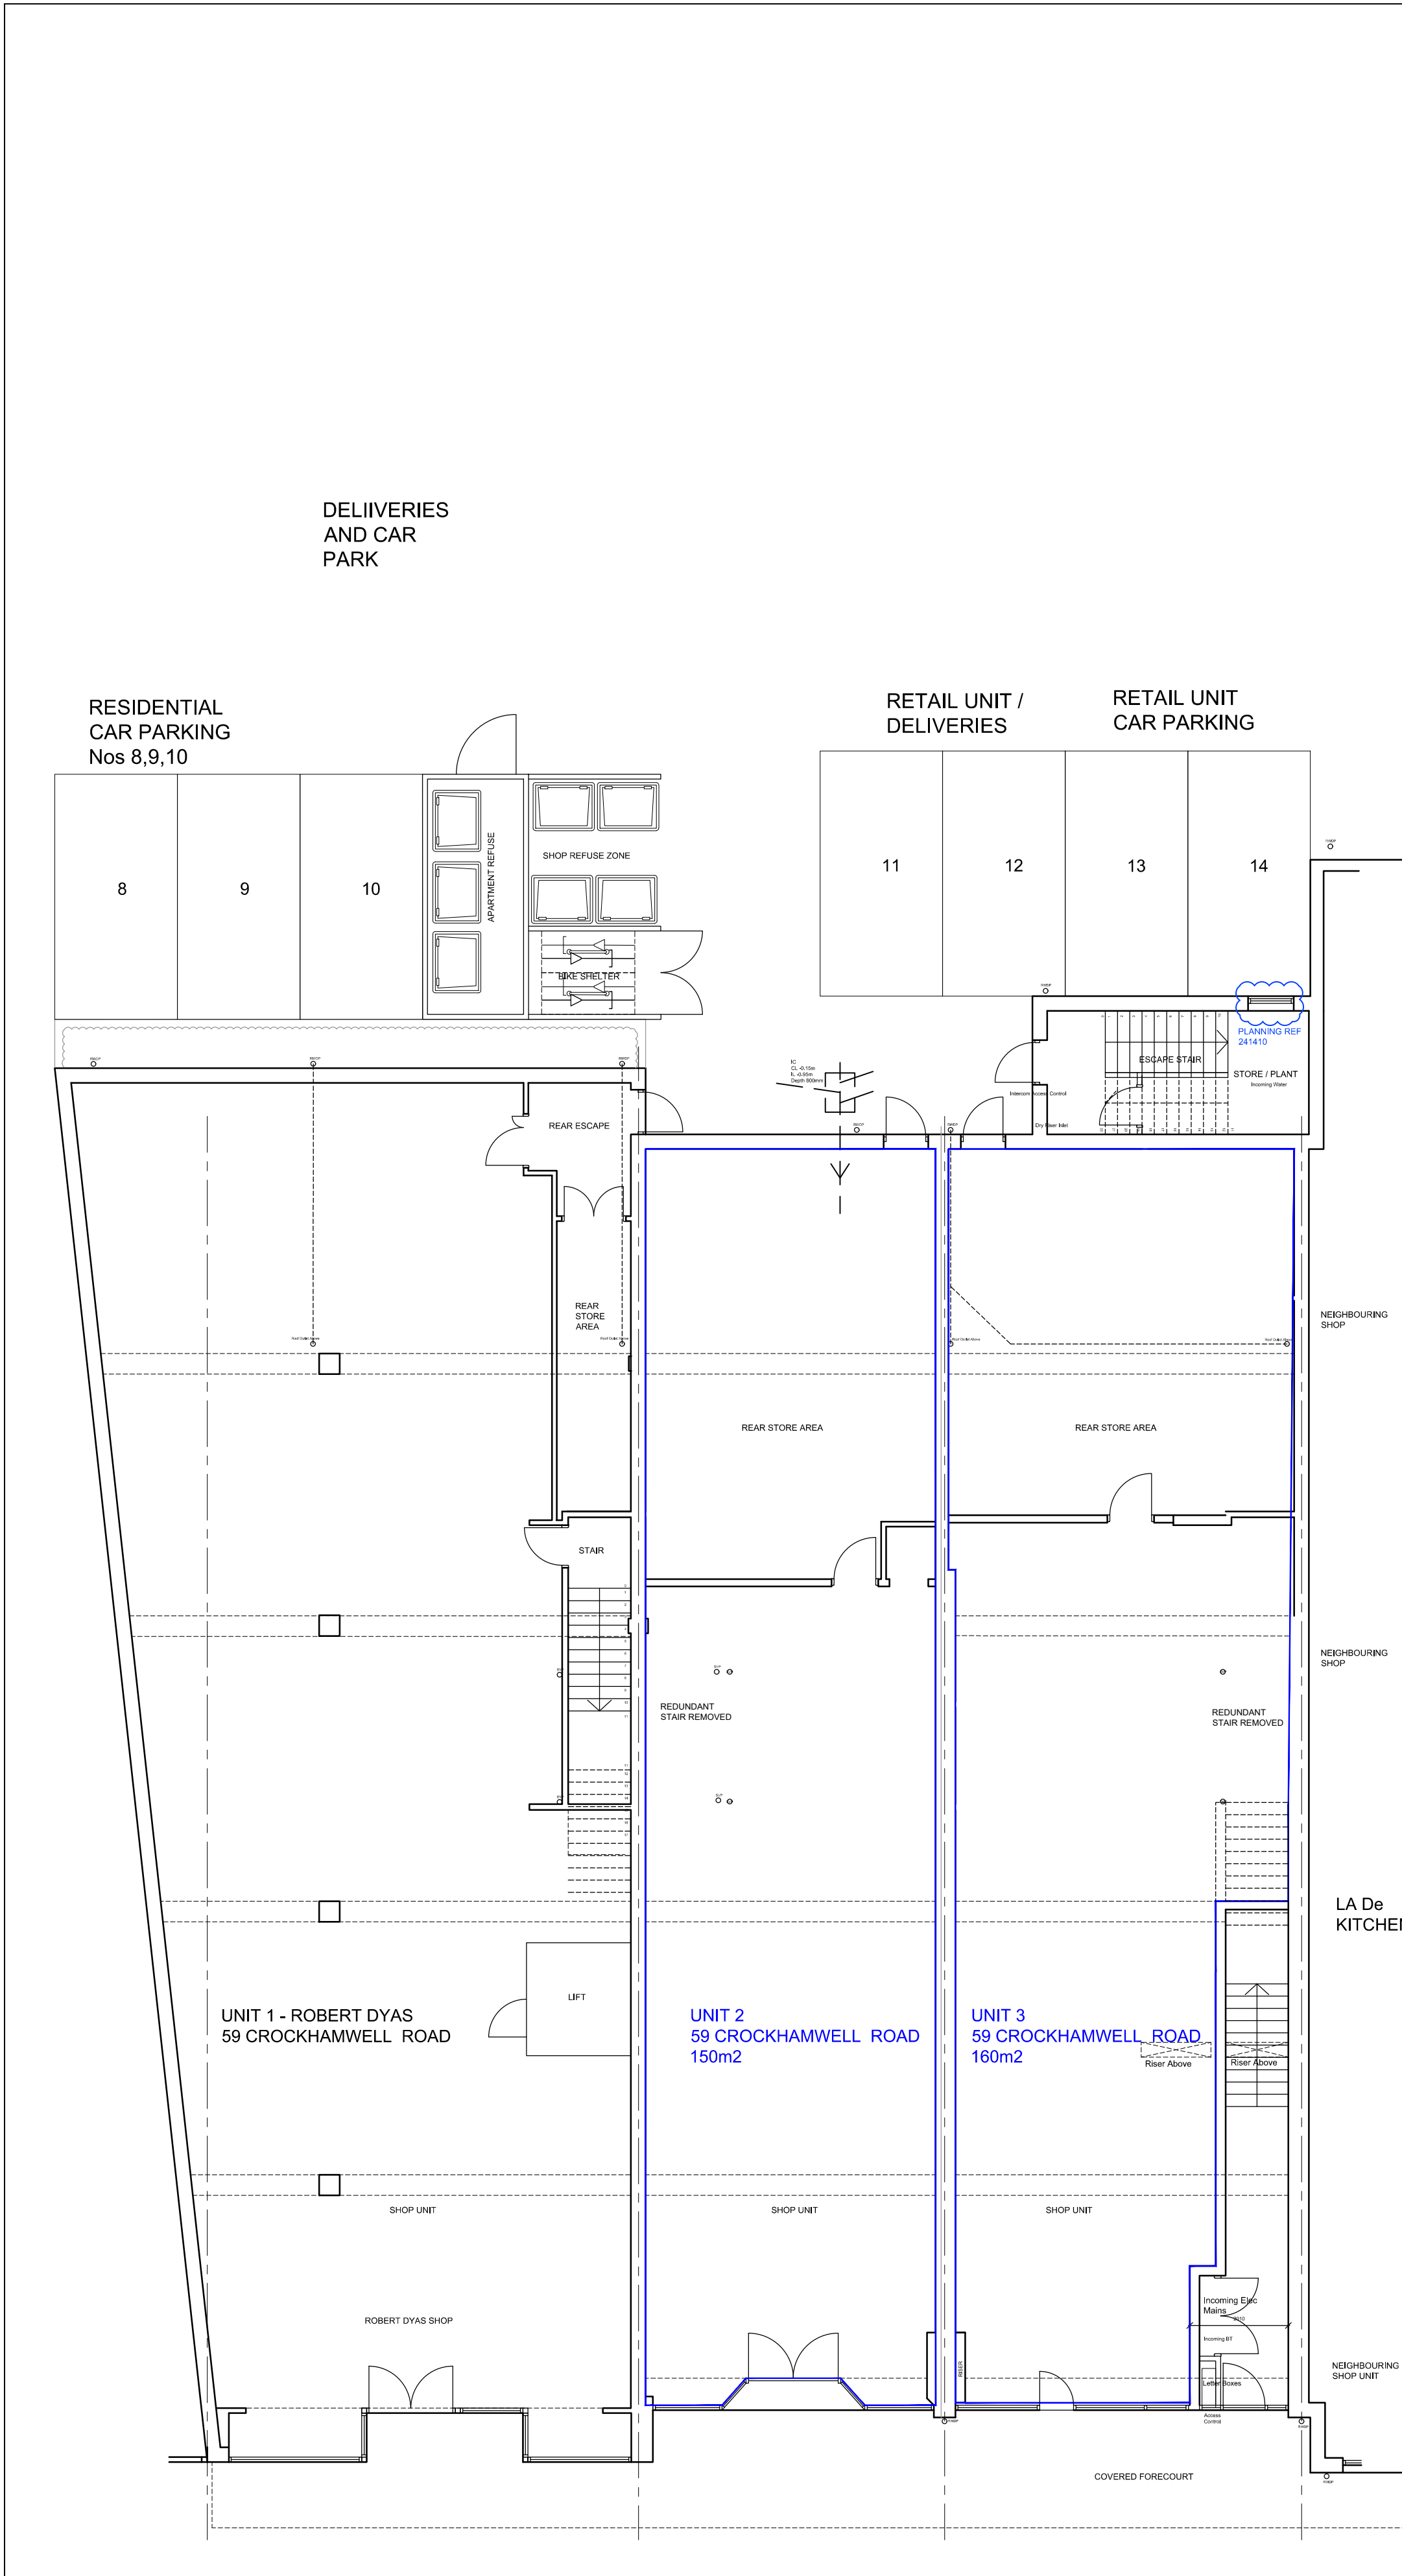


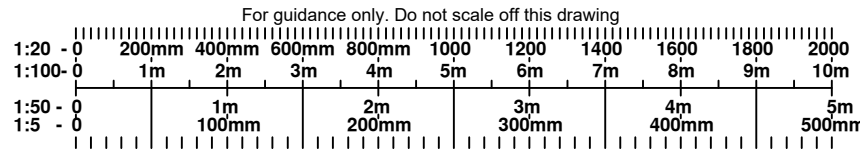


PROPOSED
GROUND FLOOR PLAN
SCALE 1:100

PROPOSED
KEY PLAN TO SECTIONS /
ELEVATIONS
SCALE 1:200

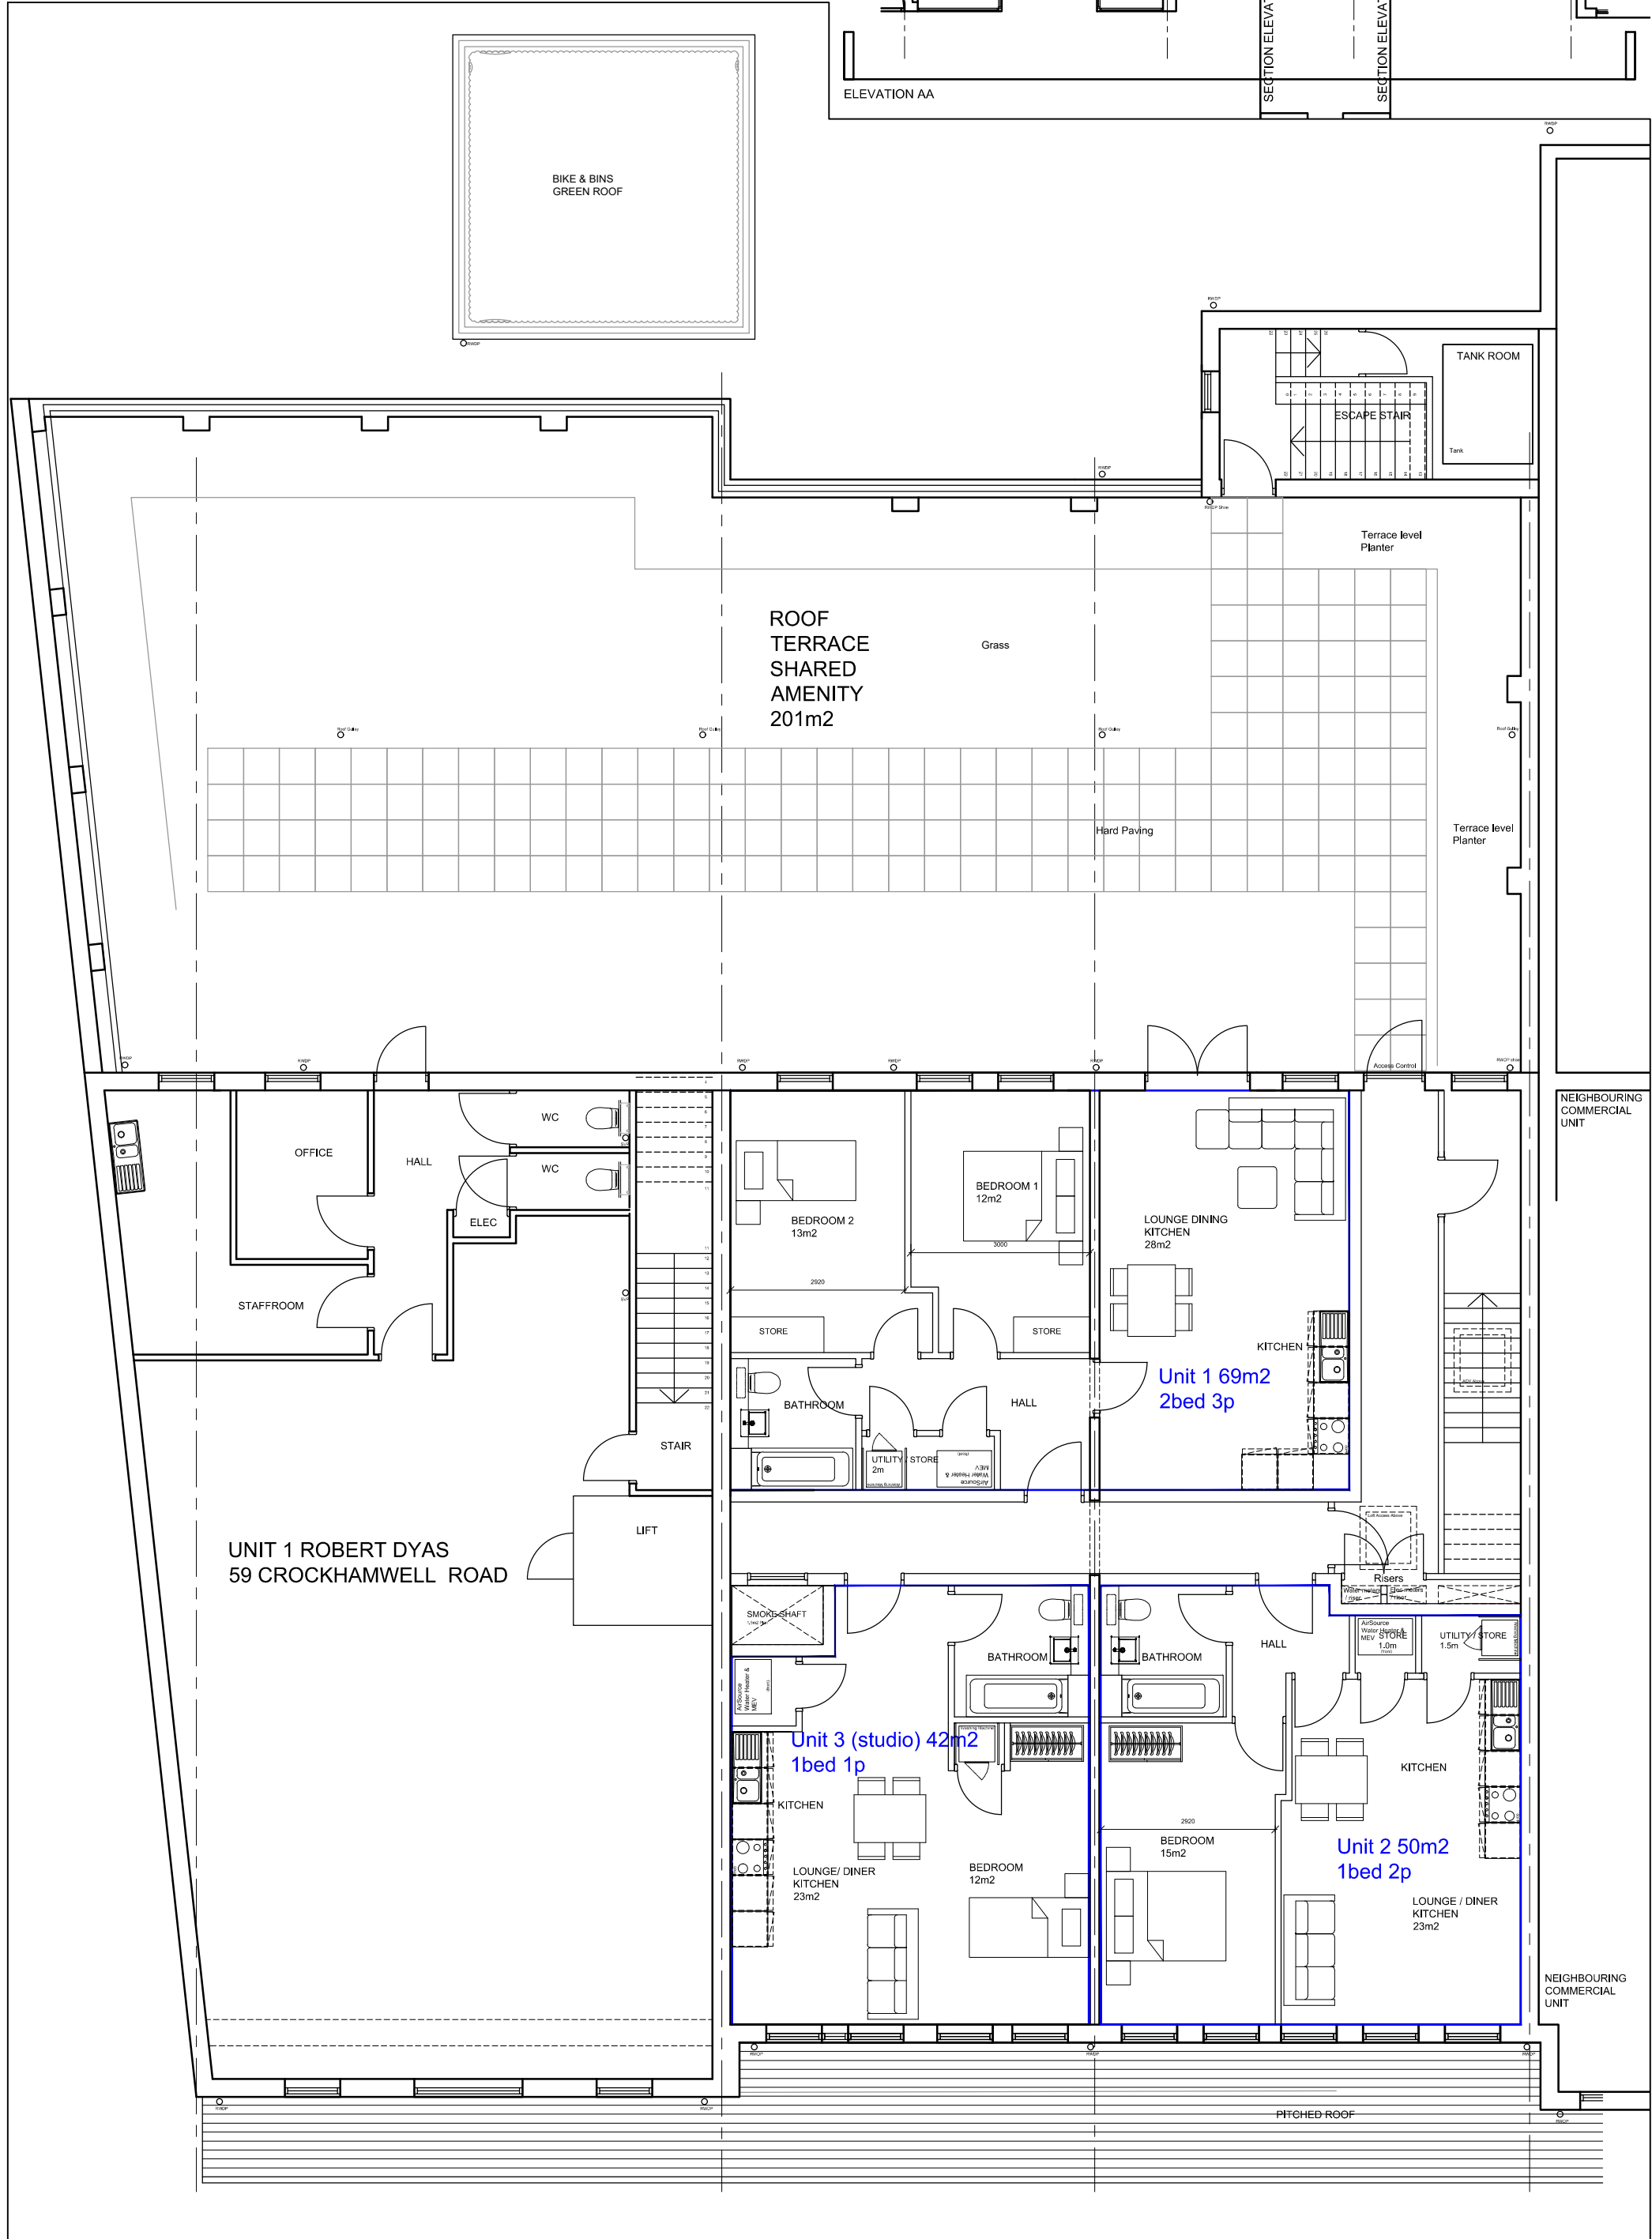


PROPOSED
FIRST FLOOR PLAN
SCALE 1:100

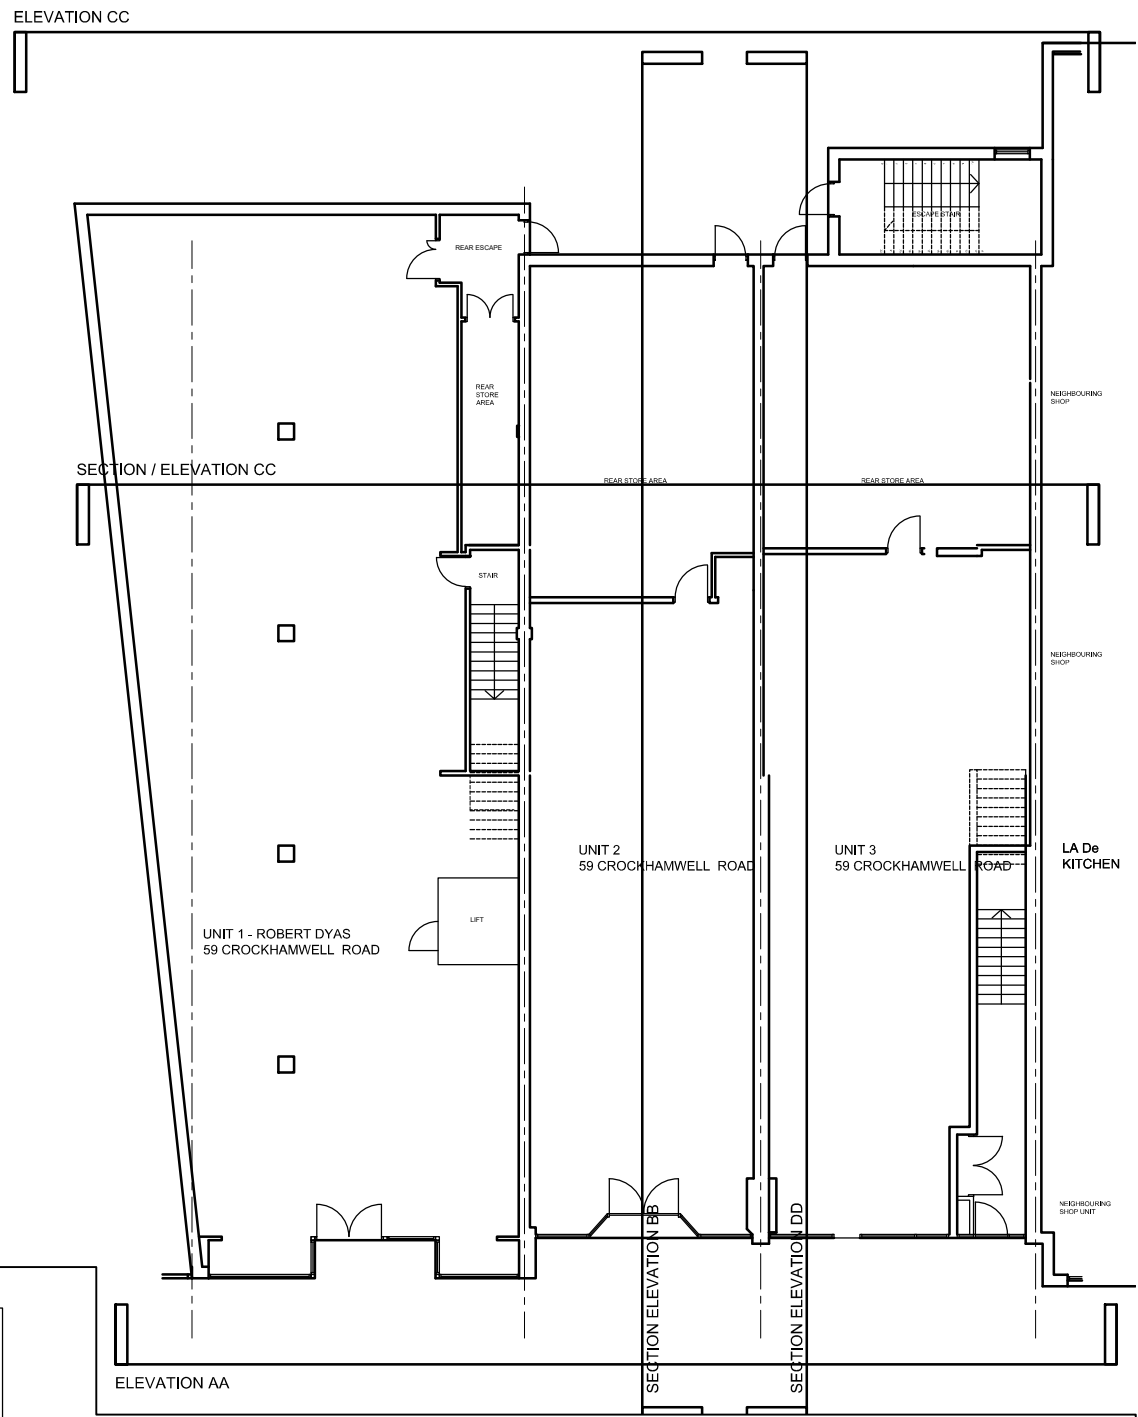

100mm on original sheet					
revisions					
no.	description	date	initial	check	initial
11	PLANNING ISSUE	22/05/24	PB	PB	
12	PLANNING ISSUE 1st FLOOR CLASS MA	02/07/24	PB	PB	

- General Notes:
1. Do not scale from these drawings other than for Planning Purposes.
 2. Dimensions to be checked on site
 3. All works to comply with the current Building Regulations
 4. All works may be subject to revision
 5. Drawing is the copyright of Blox Architects Peter Bloxham ©
 6. This drawing may not be copied without prior permission

OS LOCATION PLAN
Scale 1:1250

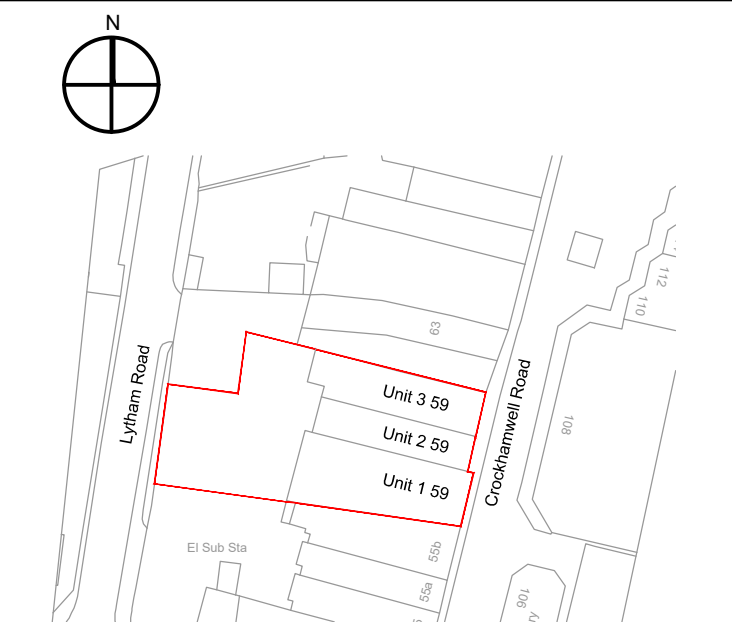

FOR PLANNING APPROVAL

notes

OWNERSHIP BOUNDARIES
Units 1- 3, 59 Crockhamwell

DO NOT SCALE FROM THIS DRAWING*
DRAWING SUBJECT TO COPYRIGHT ACT

BLOX
ARCHITECTS

Peter Bloxham Architect RIBA
19 Crows Road
Epping
Essex, CM16 5DE
Telephone 01992 610 819
Email : peter@bloxarchitects.co.uk

RIBA
Chartered Practice

client
Riverlow Group

project
NEW 1st FLOOR APARTMENTS

drawing
**GENERAL ARRANGEMENT PLANS
Units 1-3, 59 Crockhamwell Road Woodley
PROPOSED**

scale	date drawn	drawn by
1:100 @ A1, 1:200@ A3	21/10/21	PB
1 check date	checked by	2 check date
21/05/24	PB	.
drawing no.		revision
1101_59CR_AL_0_004		12