




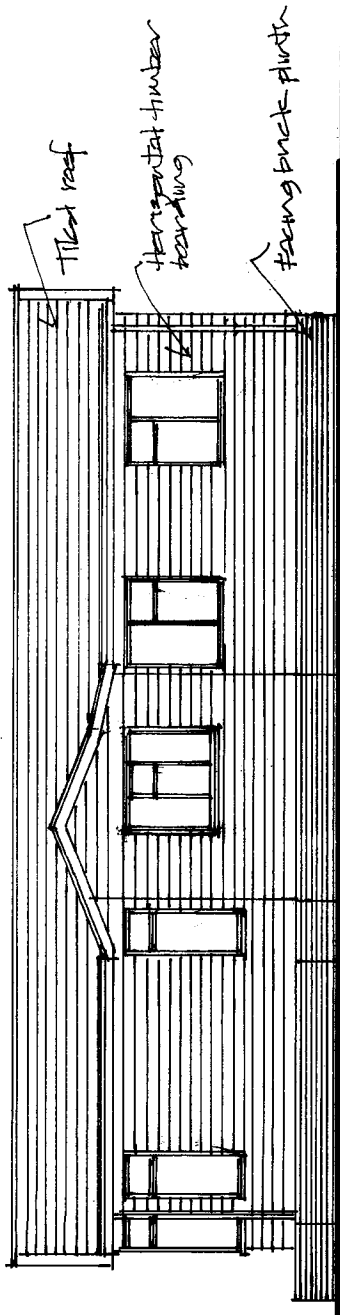


South East Elevation

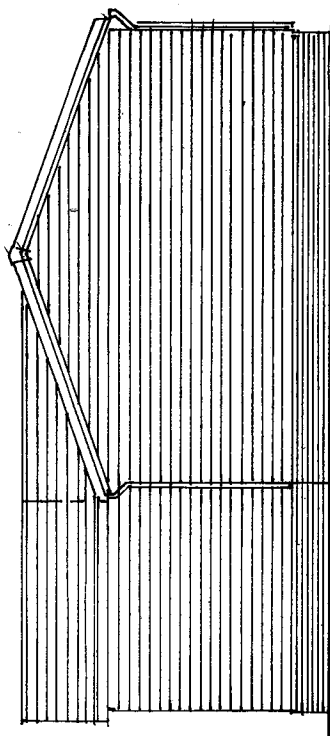


North East Elevation

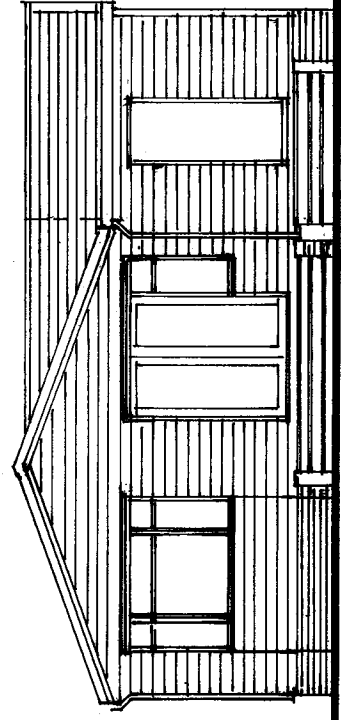

South West Elevation

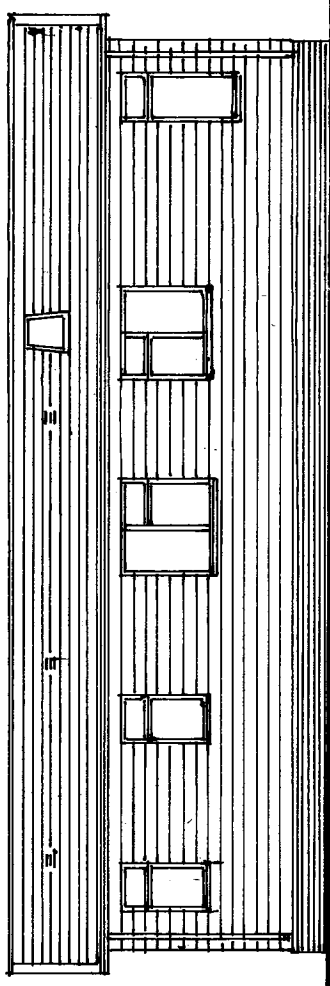

North West Elevation

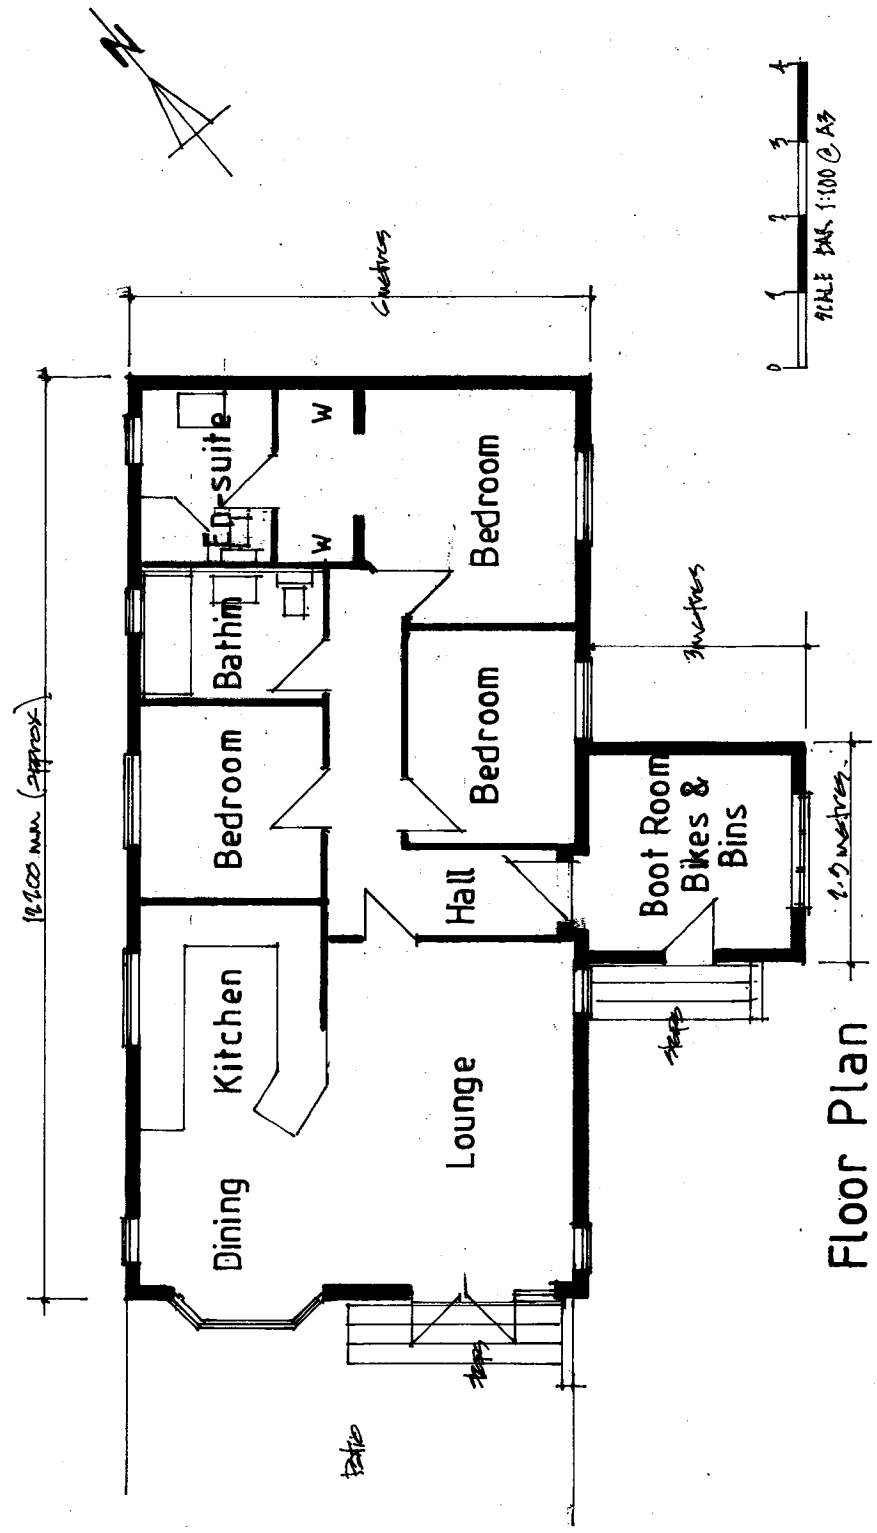

Floor Plan

Proposed Renewal of Planning Permission for Temporary Rural Workers Dwelling at Hambridge Farm,

Client
Mr M. Phillips
Hambridge Farm
Easthampstead Road
Wokingham
Berkshire RG40 3BP

Description
Proposed Plans and Elevations

28 Broad Street
Wokingham
Berkshire
RG40 1AB
Tel/Fax: 0118 989 0990

date 01/11/21
drawn MB

Scale 1:100

Project 22111-1

revision 01

MARTIN BUTLER PARTNERSHIP LIMITED

All dimensions to be checked on site. Any discrepancy between this drawing and other information is to be referred to the Planning Consultant. This drawing is copyright.