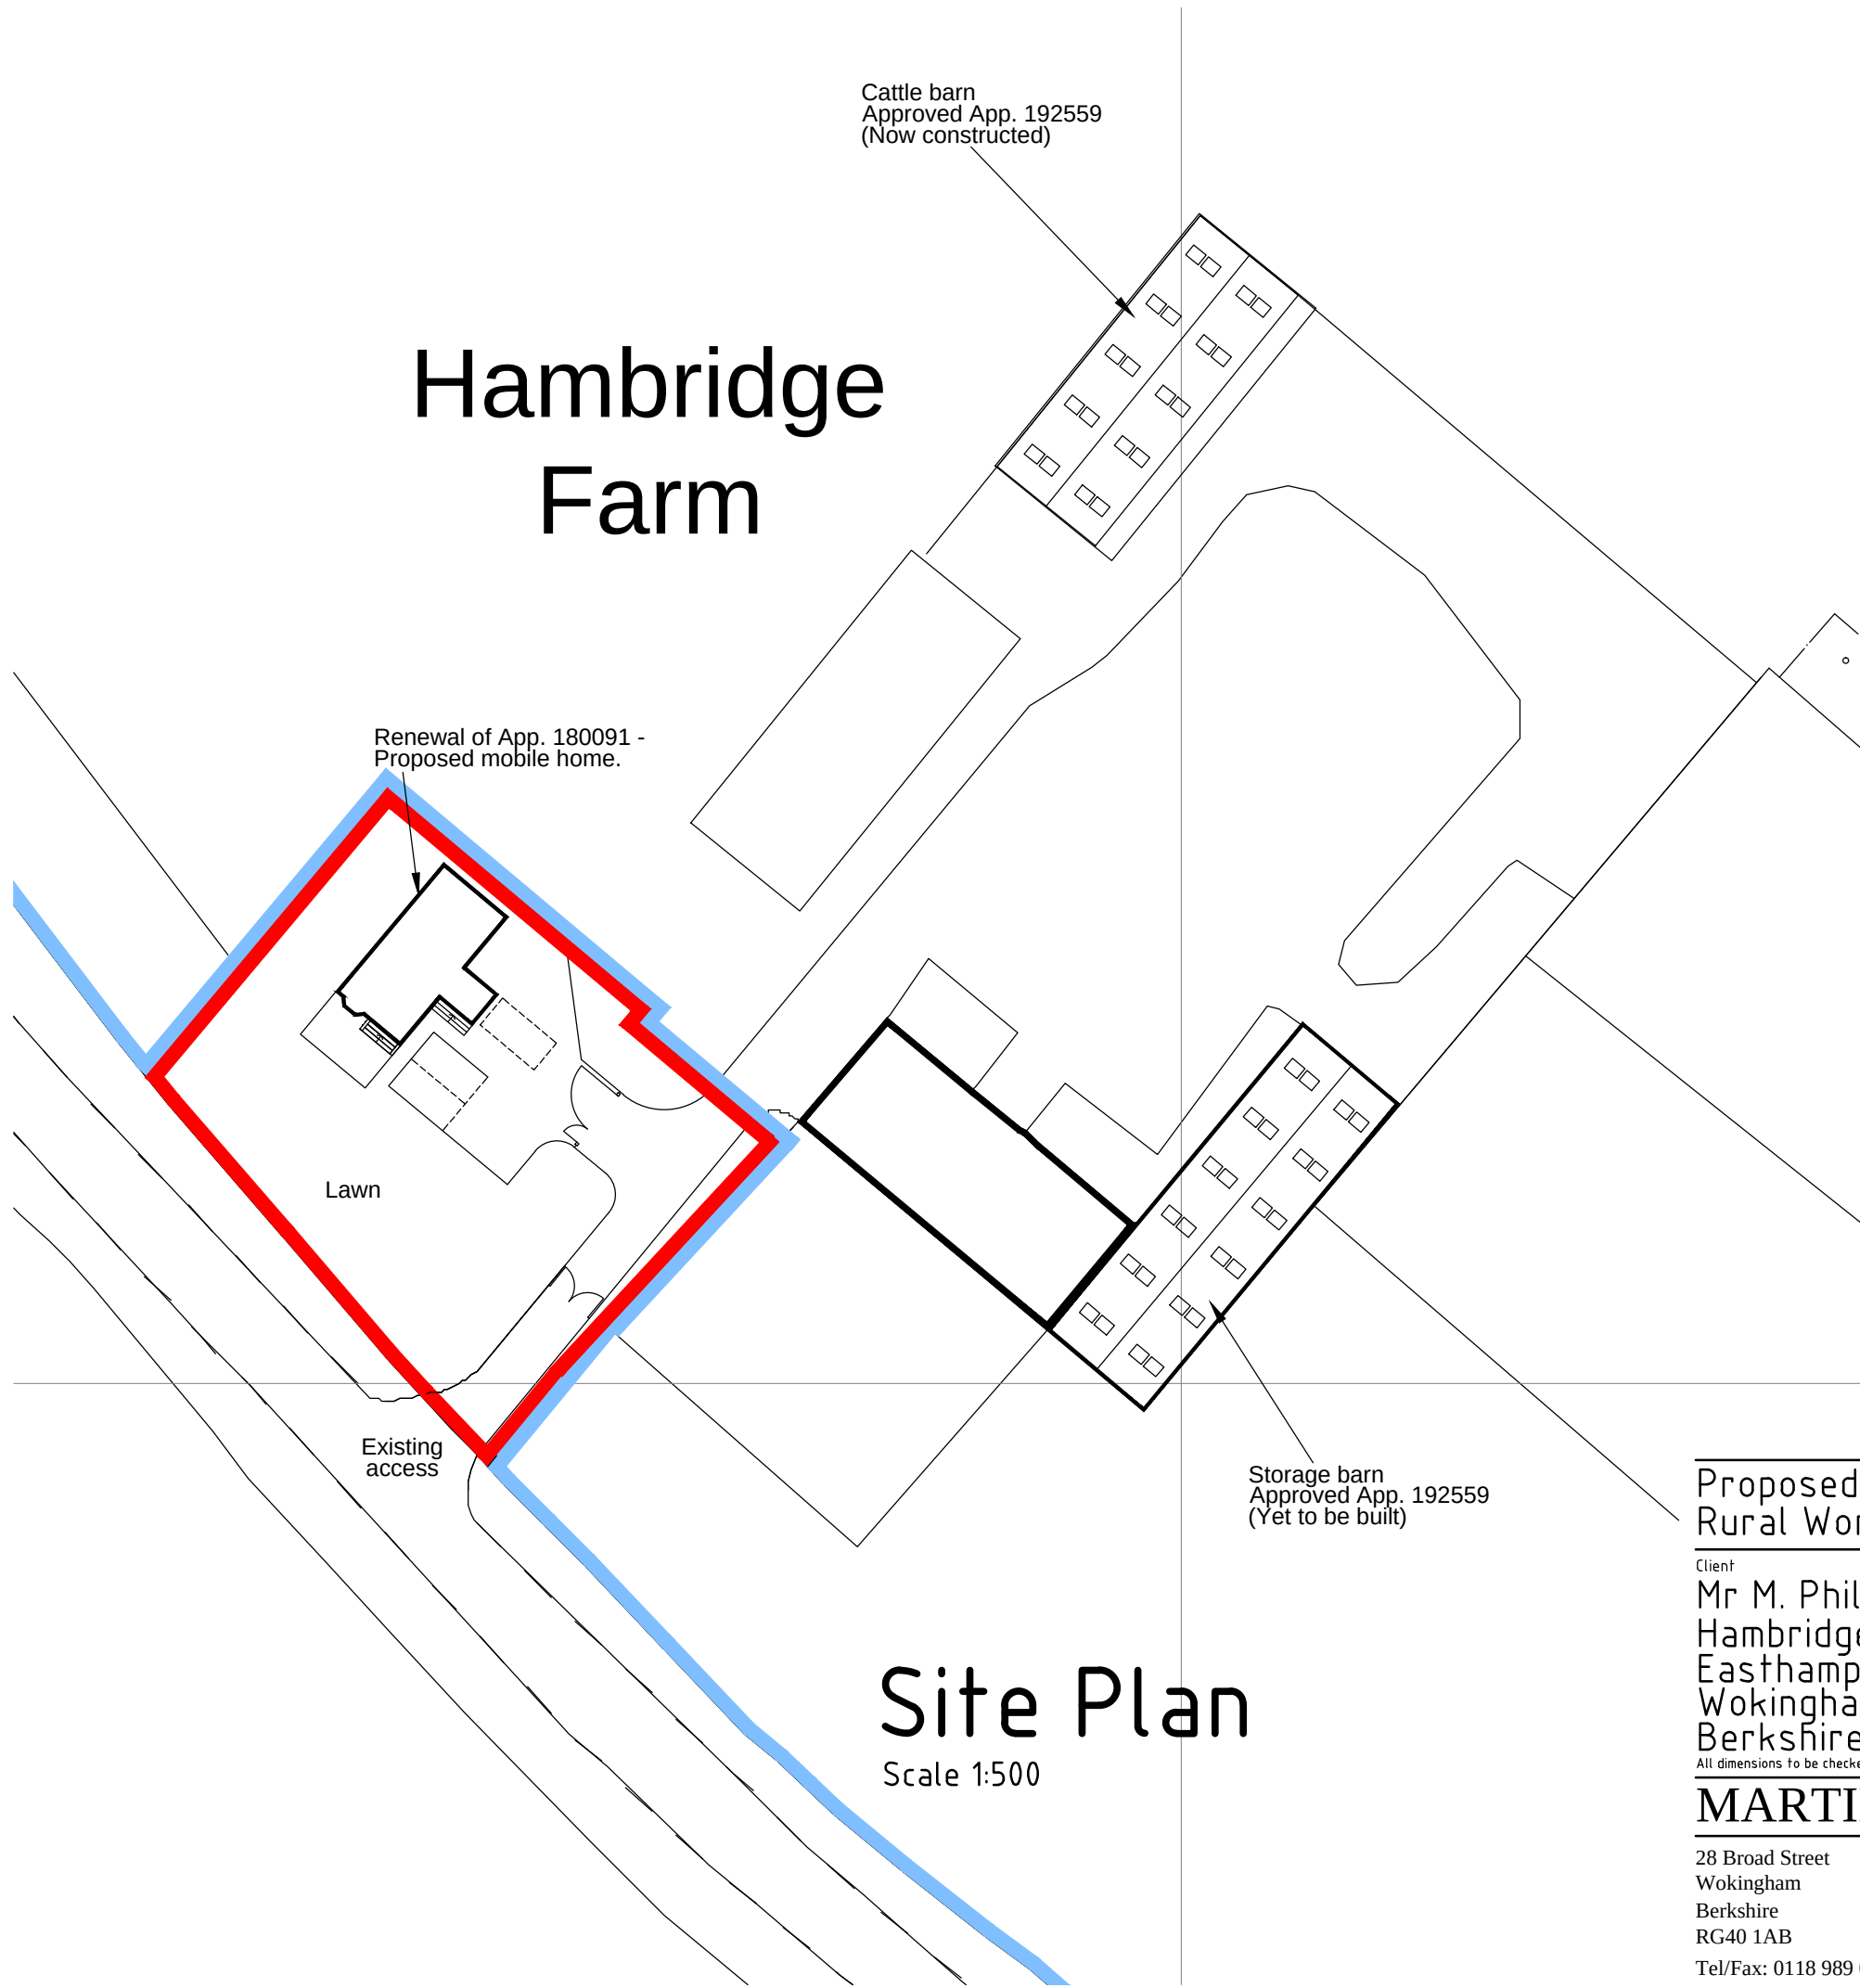


Hambridge Farm

Site Plan

Scale 1:500

Proposed Renewal of Planning Permission for Temporary Rural Workers Dwelling at Hambridge Farm,

Client	Description
Mr M. Phillips Hambridge Farm Easthampstead Road Wokingham Berkshire RG40 3BP	Proposed Site Plan
All dimensions to be checked on site. Any discrepancy between this drawing and other information is to be referred to the Planning Consultant. This drawing is copyright.	

MARTIN BUTLER PARTNERSHIP LIMITED

28 Broad Street Wokingham Berkshire RG40 1AB Tel/Fax: 0118 989 0990	date 01/11/21 drawn MB	Scale 1:500	Project 22111-1	drawing 02	revision
---	---------------------------	----------------	--------------------	---------------	----------