



NOTE: NO CHANGE TO ELEVATIONS

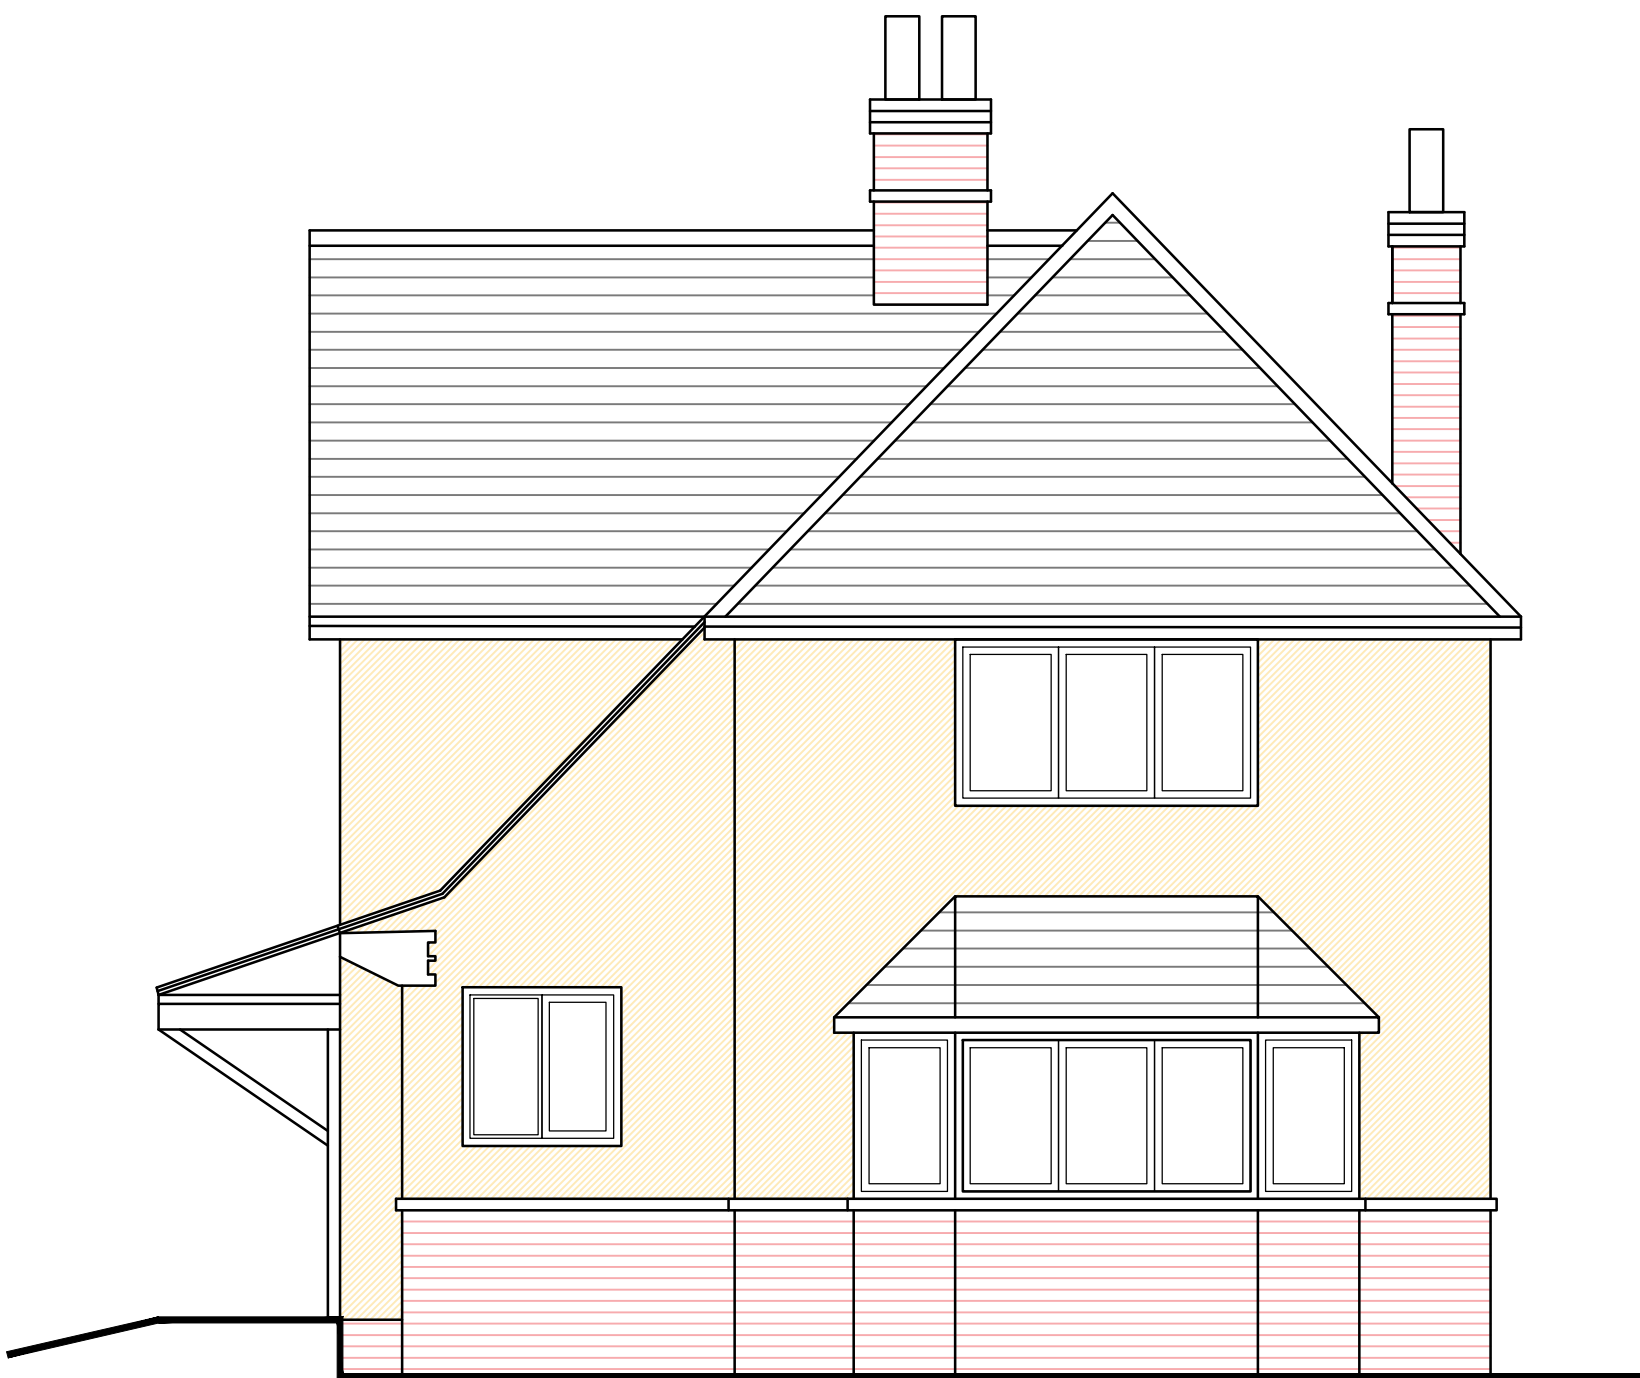


NORTH WEST ELEVATION



SOUTH WEST ELEVATION

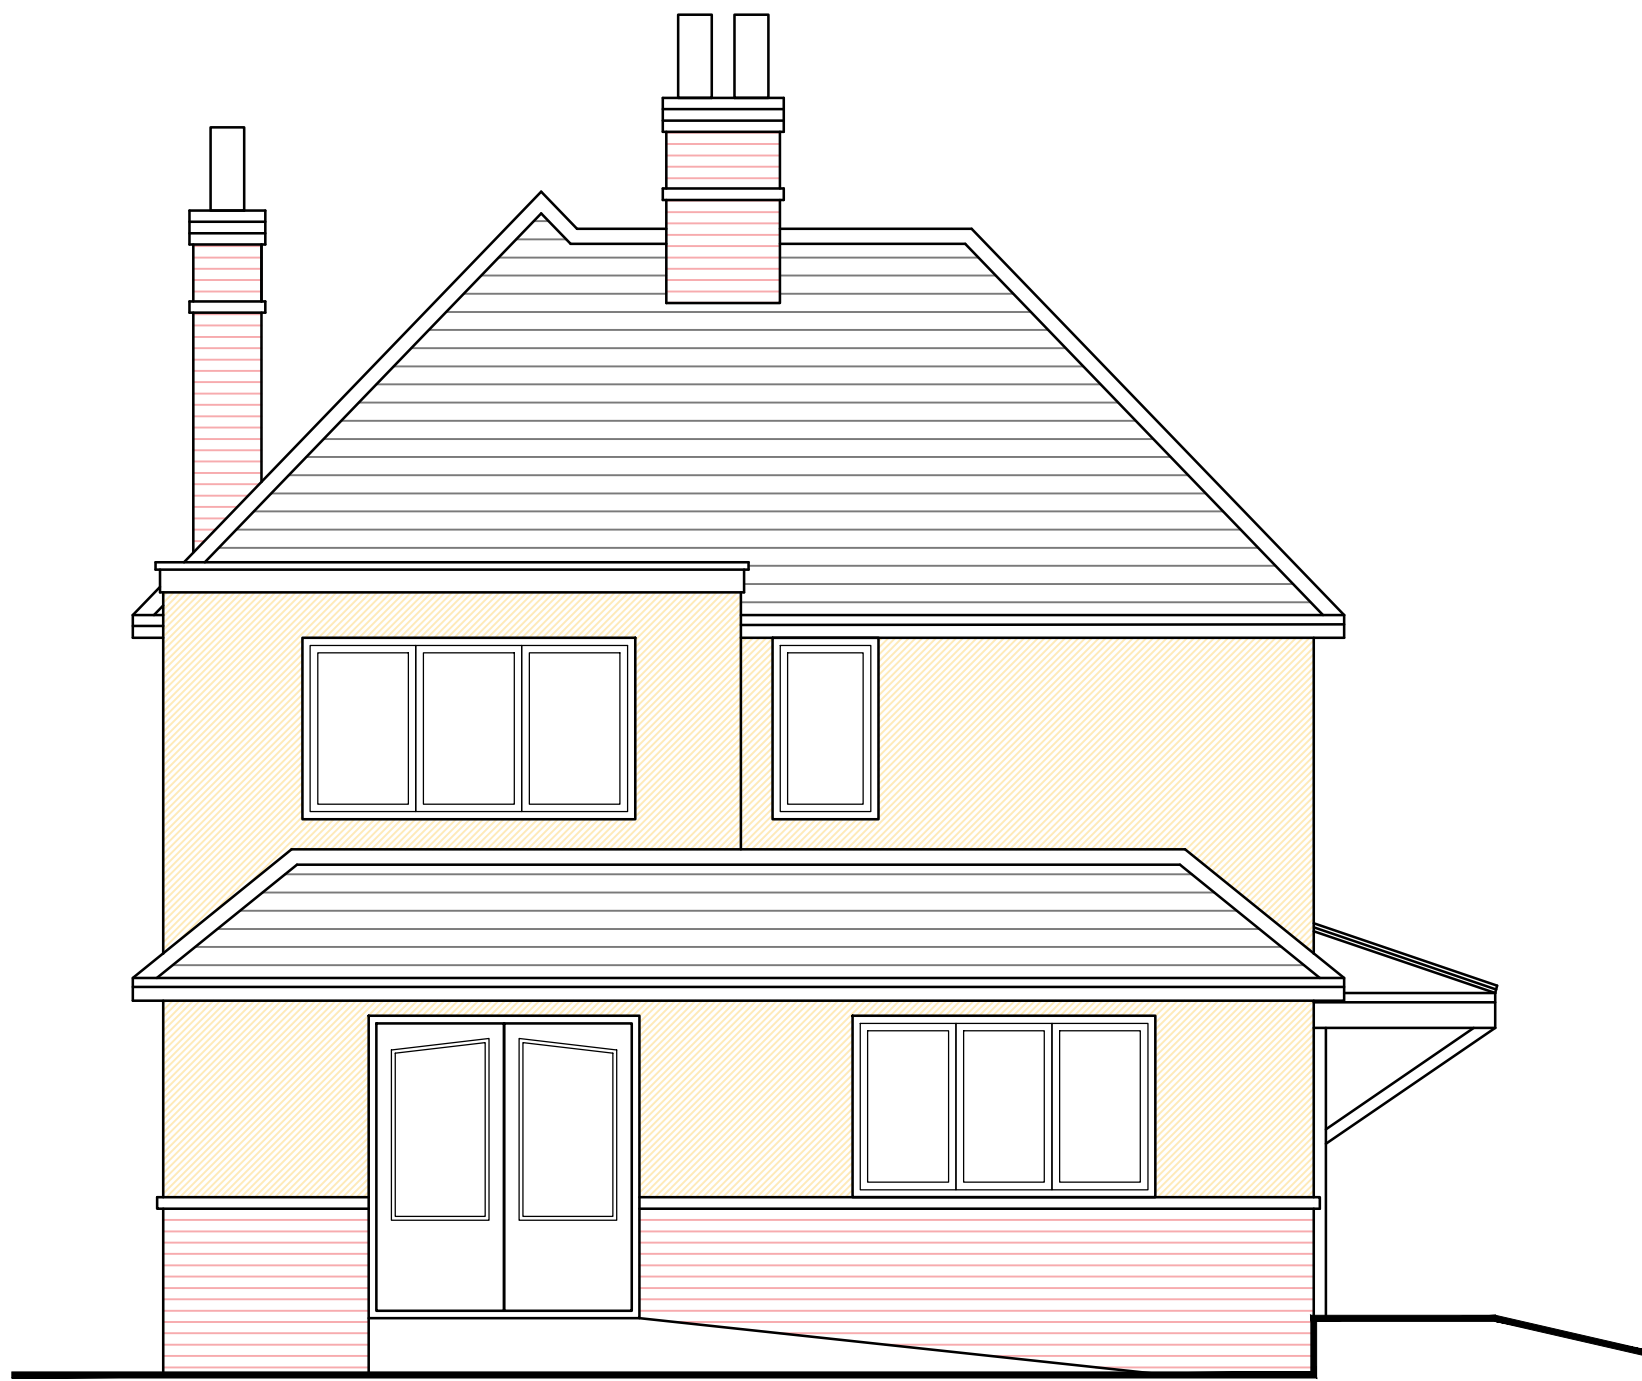

NORTH EAST ELEVATION

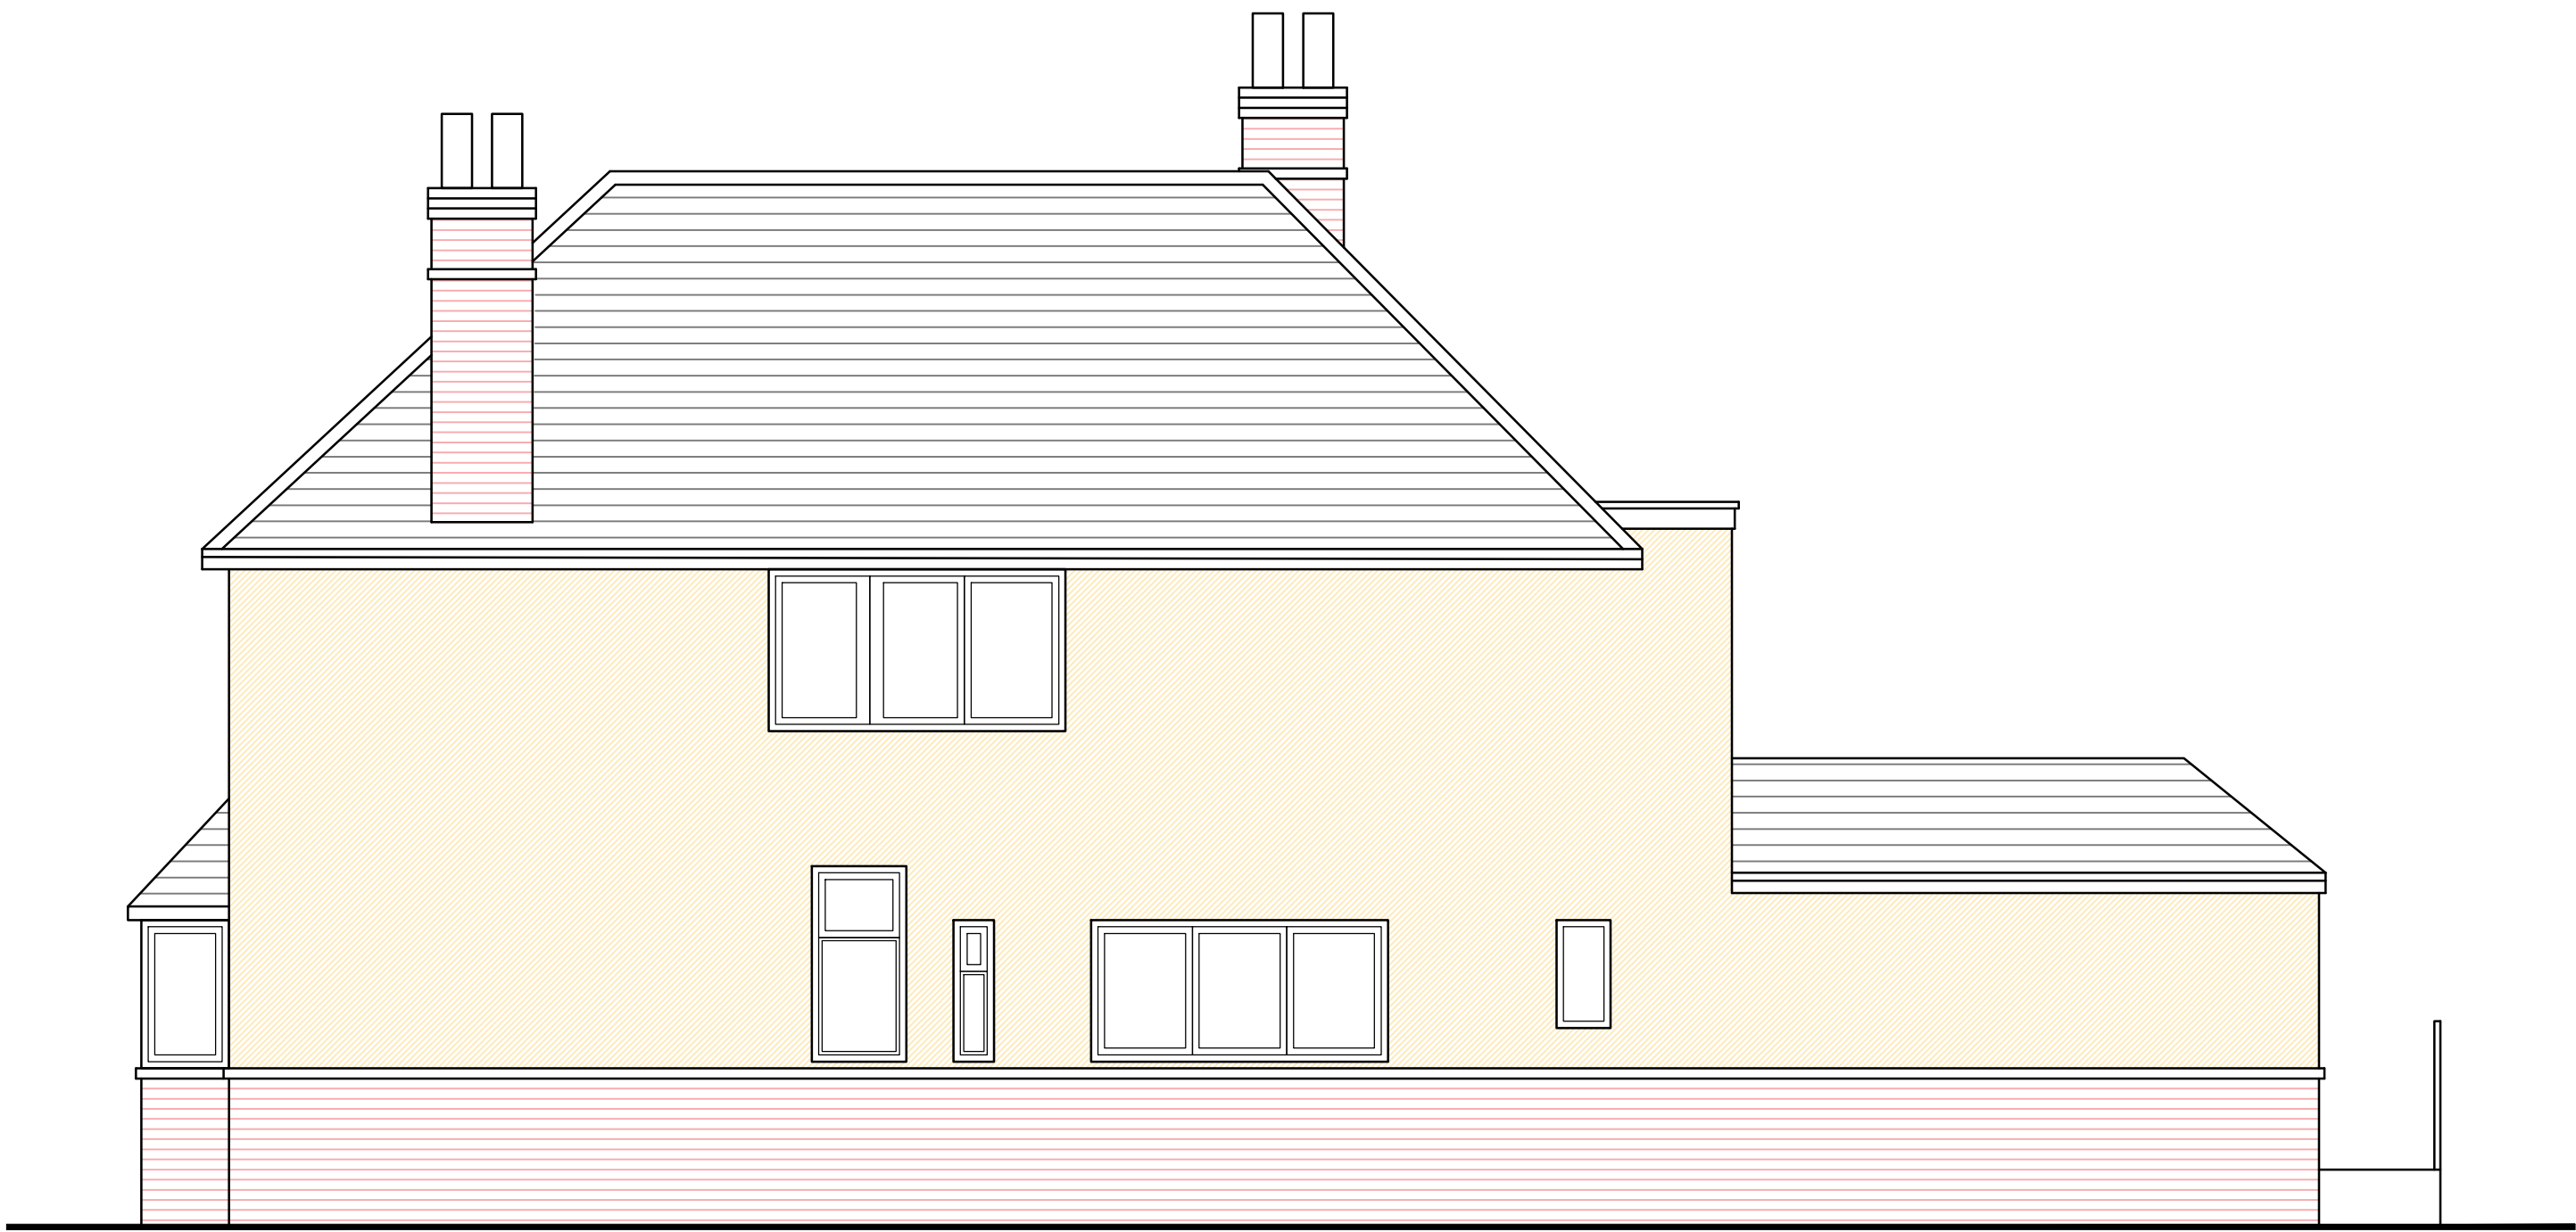

SOUTH EAST ELEVATION

|   |  |                   |  |  |         |                |      |                                        |       |          |                                   |  |  |   |  |
|---|--|-------------------|--|--|---------|----------------|------|----------------------------------------|-------|----------|-----------------------------------|--|--|---|--|
| Phase   |  | PHASE 2: Planning |  |  | Client  |                |      | Mr H Butterfield                       |       |          | Drawing Title                     |  |  | <div>JAUNTY Angles</div> <div>Interior &amp; Architectural Design</div> <div>www . jauntyangles . co . uk</div> |  |
| <div>NOTE</div> <div>Use figured dimensions only. Scale drawing only when a scale bar is present. All dimensions to be checked by user and any discrepancies, error or omissions to be reported to Jaunty Angles Ltd before work commences. Read this drawing with all relevant materials.</div> <div>© Jaunty Angles Ltd 2026</div> |  |                   |  |  | Job     |                |      | 29 Denton Road,<br>Wokingham, RG40 2DX |       |          | EXISTING & PROPOSED<br>ELEVATIONS |  |  |   |  |
|   |  |                   |  |  | Job No. | Drawing No.    | Rev. | Scale                                  | Drawn | Date     |                                   |  |  |   |  |
|   |  |                   |  |  | 25163   | 01.01 (2 of 2) |      | 1:50 @ A1                              | KW    | 05.03.26 |                                   |  |  |   |  |