


DRG. REMAINS COPYRIGHT OF THE ARCHITECT.
DIMENSIONAL DISCREPANCIES TO BE REFERRED
TO THE ARCHITECT
DO NOT SCALE

DRAWING STATUS ☒ PRELIMINARY ☐ FOR APPROVAL ☐ CONSTRUCTION


REVISION3 Drawing

DATE

-

 


Scale
1:200

 

Scale
1:1250



LOCATION PLAN
1:1250

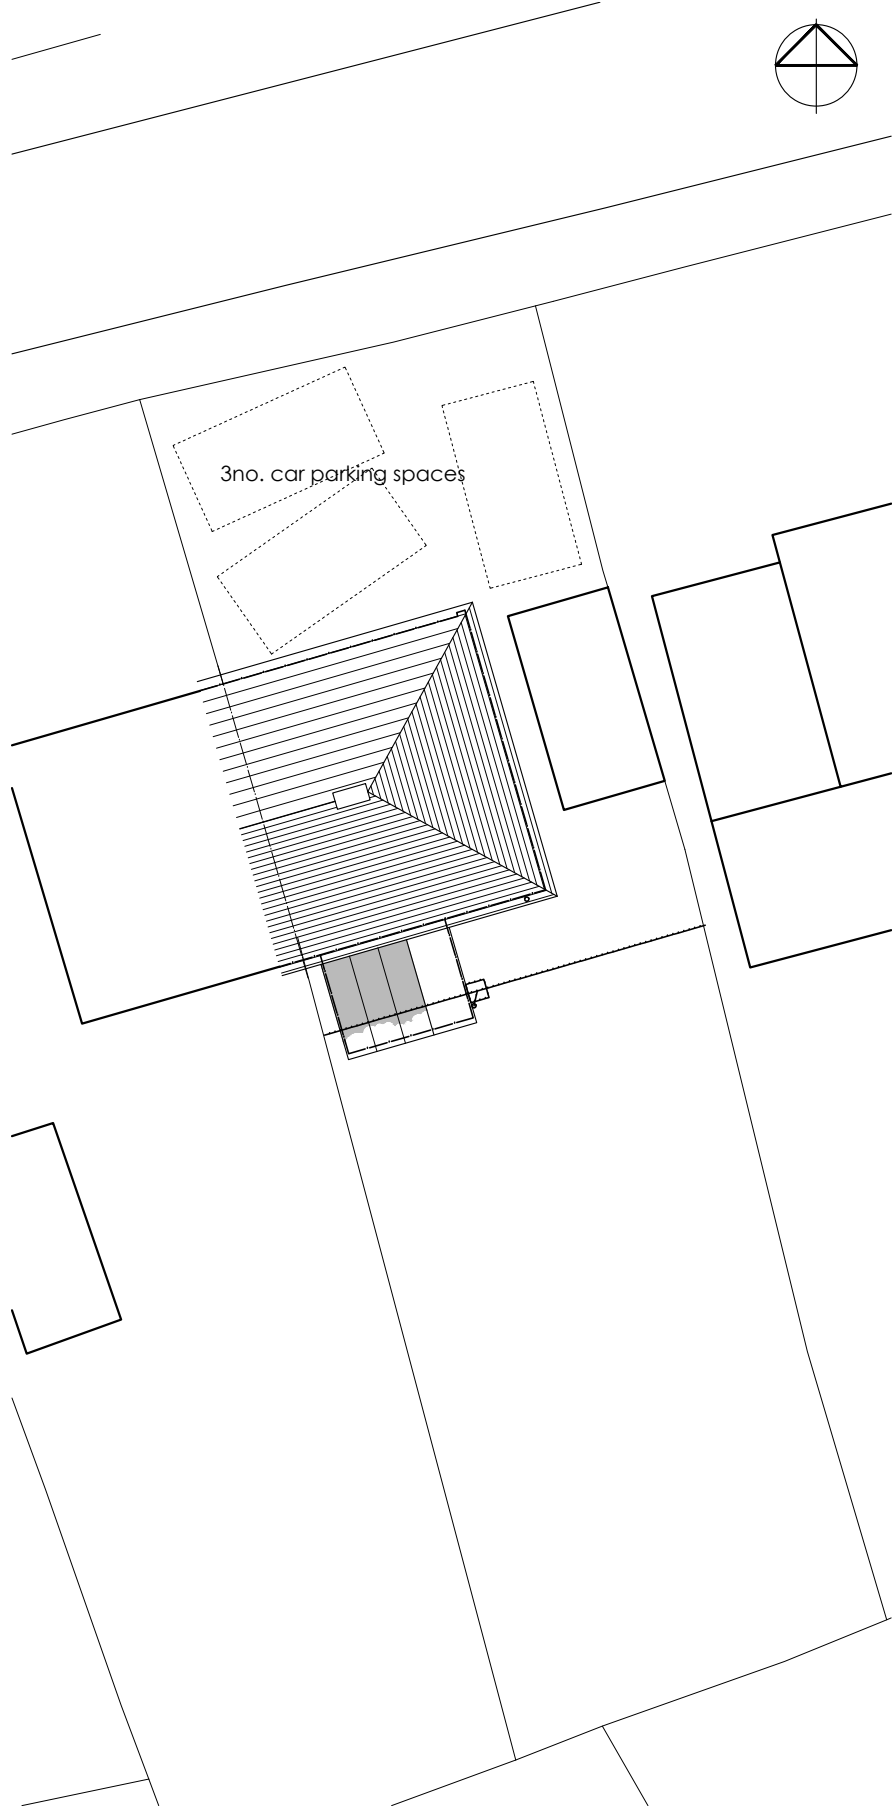

EXISTING SITE PLAN
1:200

CLIENT
Daniel Loiferton
Els De Mets

DRG TITLE
Location & Site Plan

JOB TITLE
Proposed Extension
4 West View Drive
Twyford

JOB No.
2539

DWG No.
01

DATE
March 26

SCALE
1:1250 & 1:200

REV.
-