



NOTES

© SK Design consultants - THIS DRAWING AND DESIGN REMAINS THE COPYRIGHT AND INTELLECTUAL PROPERTY OF SK CONSULTANTS AND SHALL NOT BE COPIED IN ANY FORMAT WITHOUT APPROVAL.


THIS DRAWING IS TO BE READ IN CONJUNCTION WITH ALL OTHER DRAWINGS AND DOCUMENTS PROVIDED. THE CONTRACTOR MUST CHECK ALL DIMENSIONS ON SITE BEFORE PLACING ORDERS FOR MATERIALS OR SHOP FABRICATIONS OR COMMENCING WORKS ON SITE. ANY DISCREPANCIES SHOULD BE NOTIFIED BEFORE PROCEEDING.

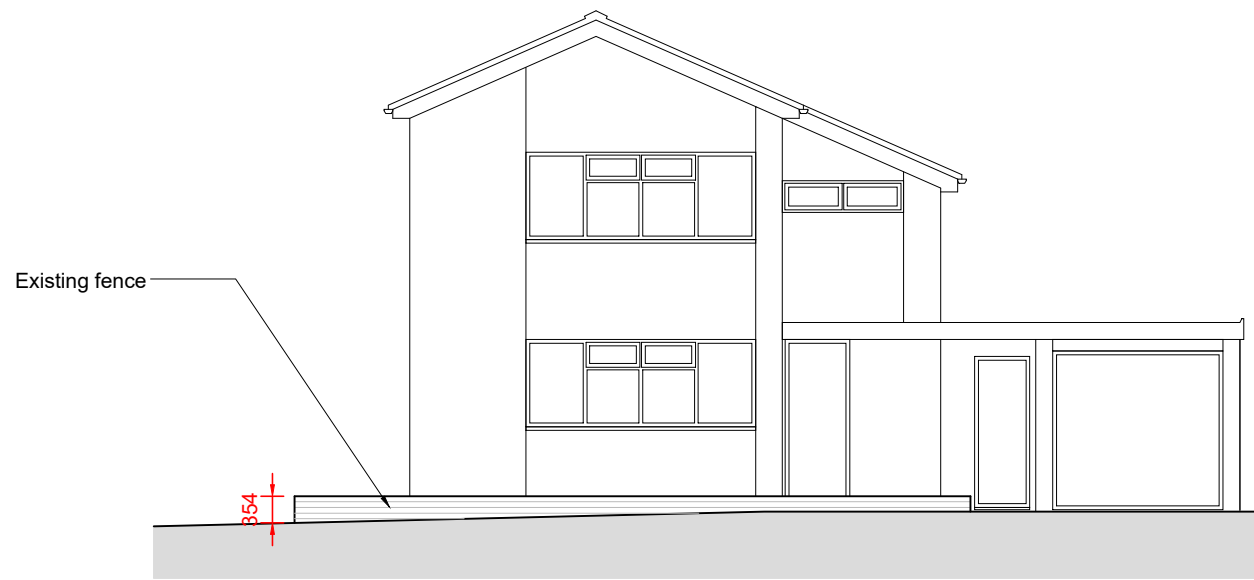


PRE EXISTING NORTH ELEVATION
SCALE 1 : 100

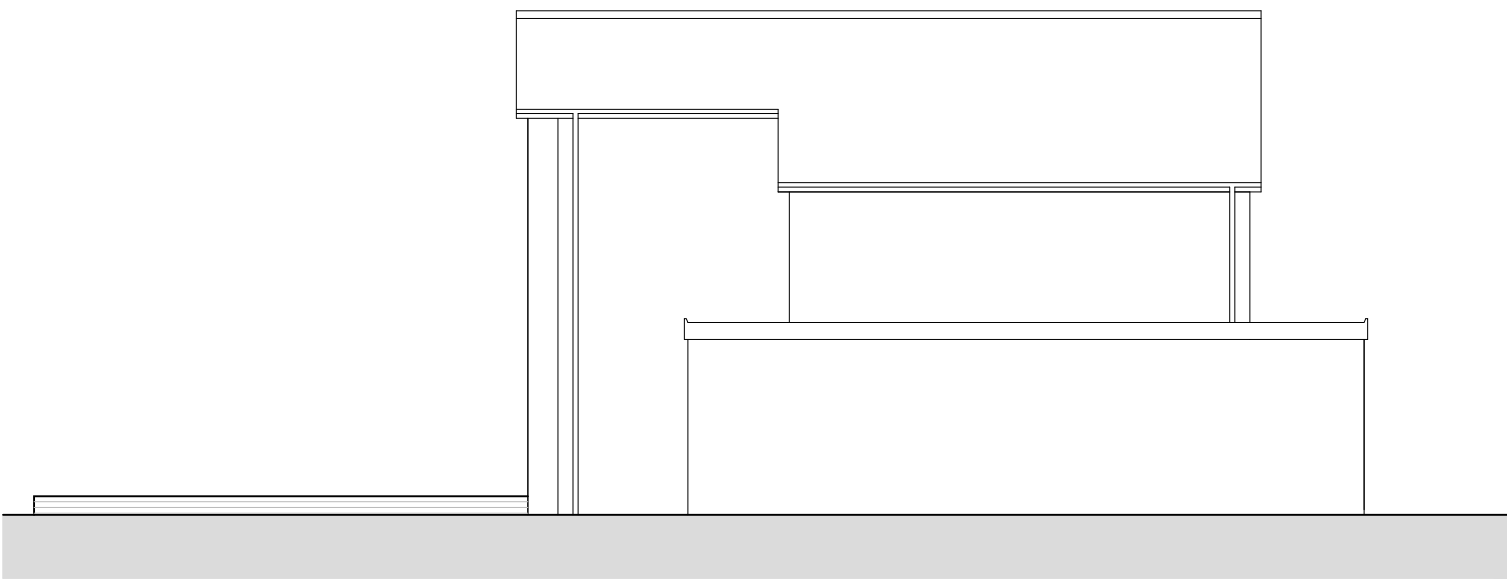


PRE EXISTING WEST ELEVATION
SCALE 1 : 100

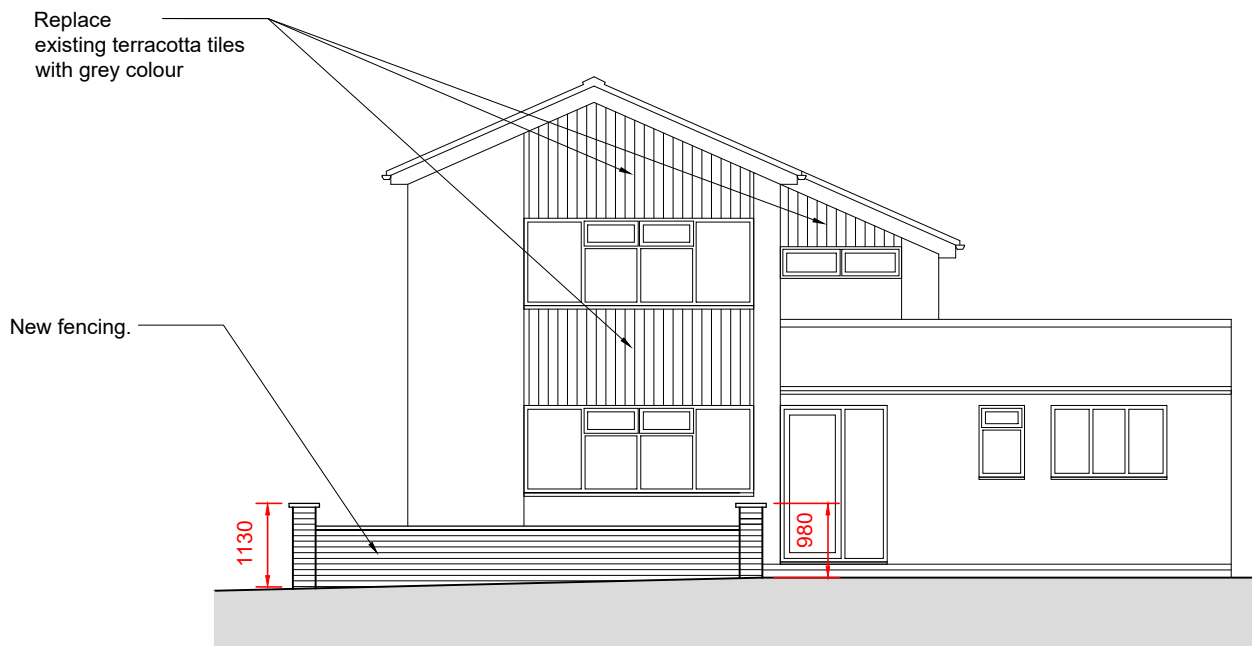

EXISTING NORTH ELEVATION
SCALE 1 : 100

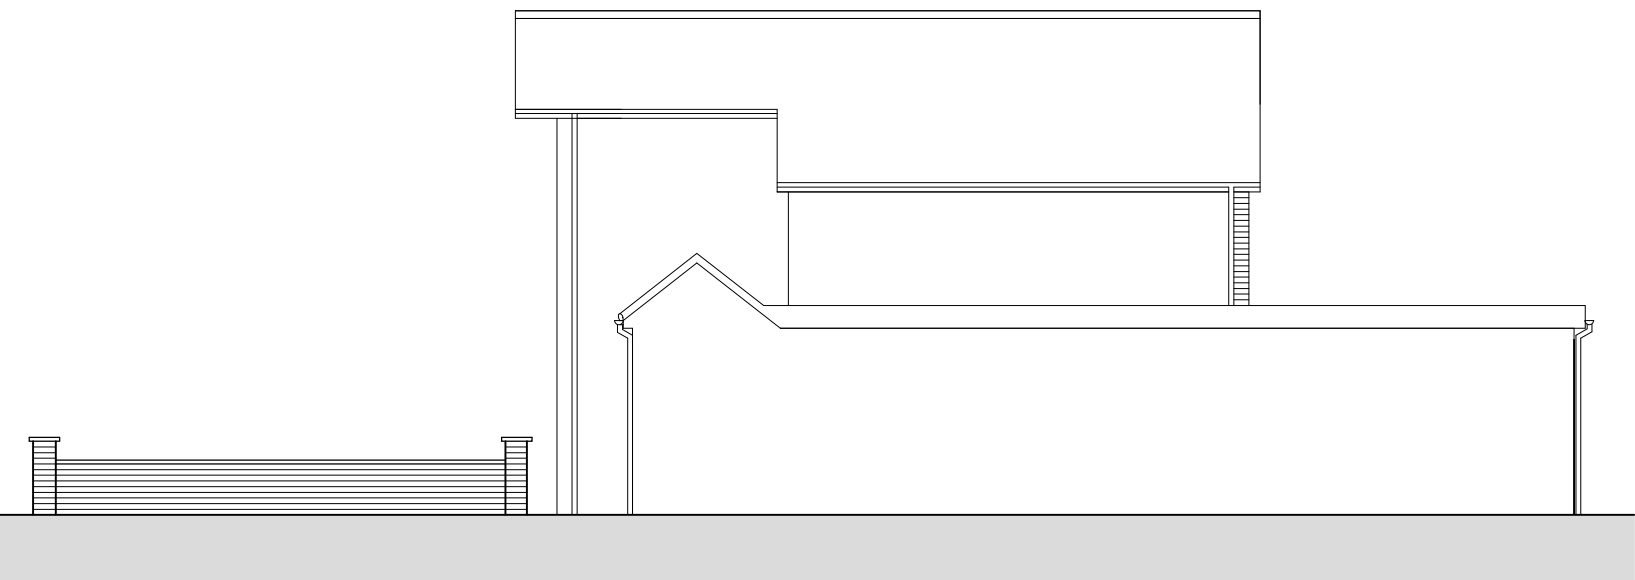


EXISTING WEST ELEVATION
SCALE 1 : 100

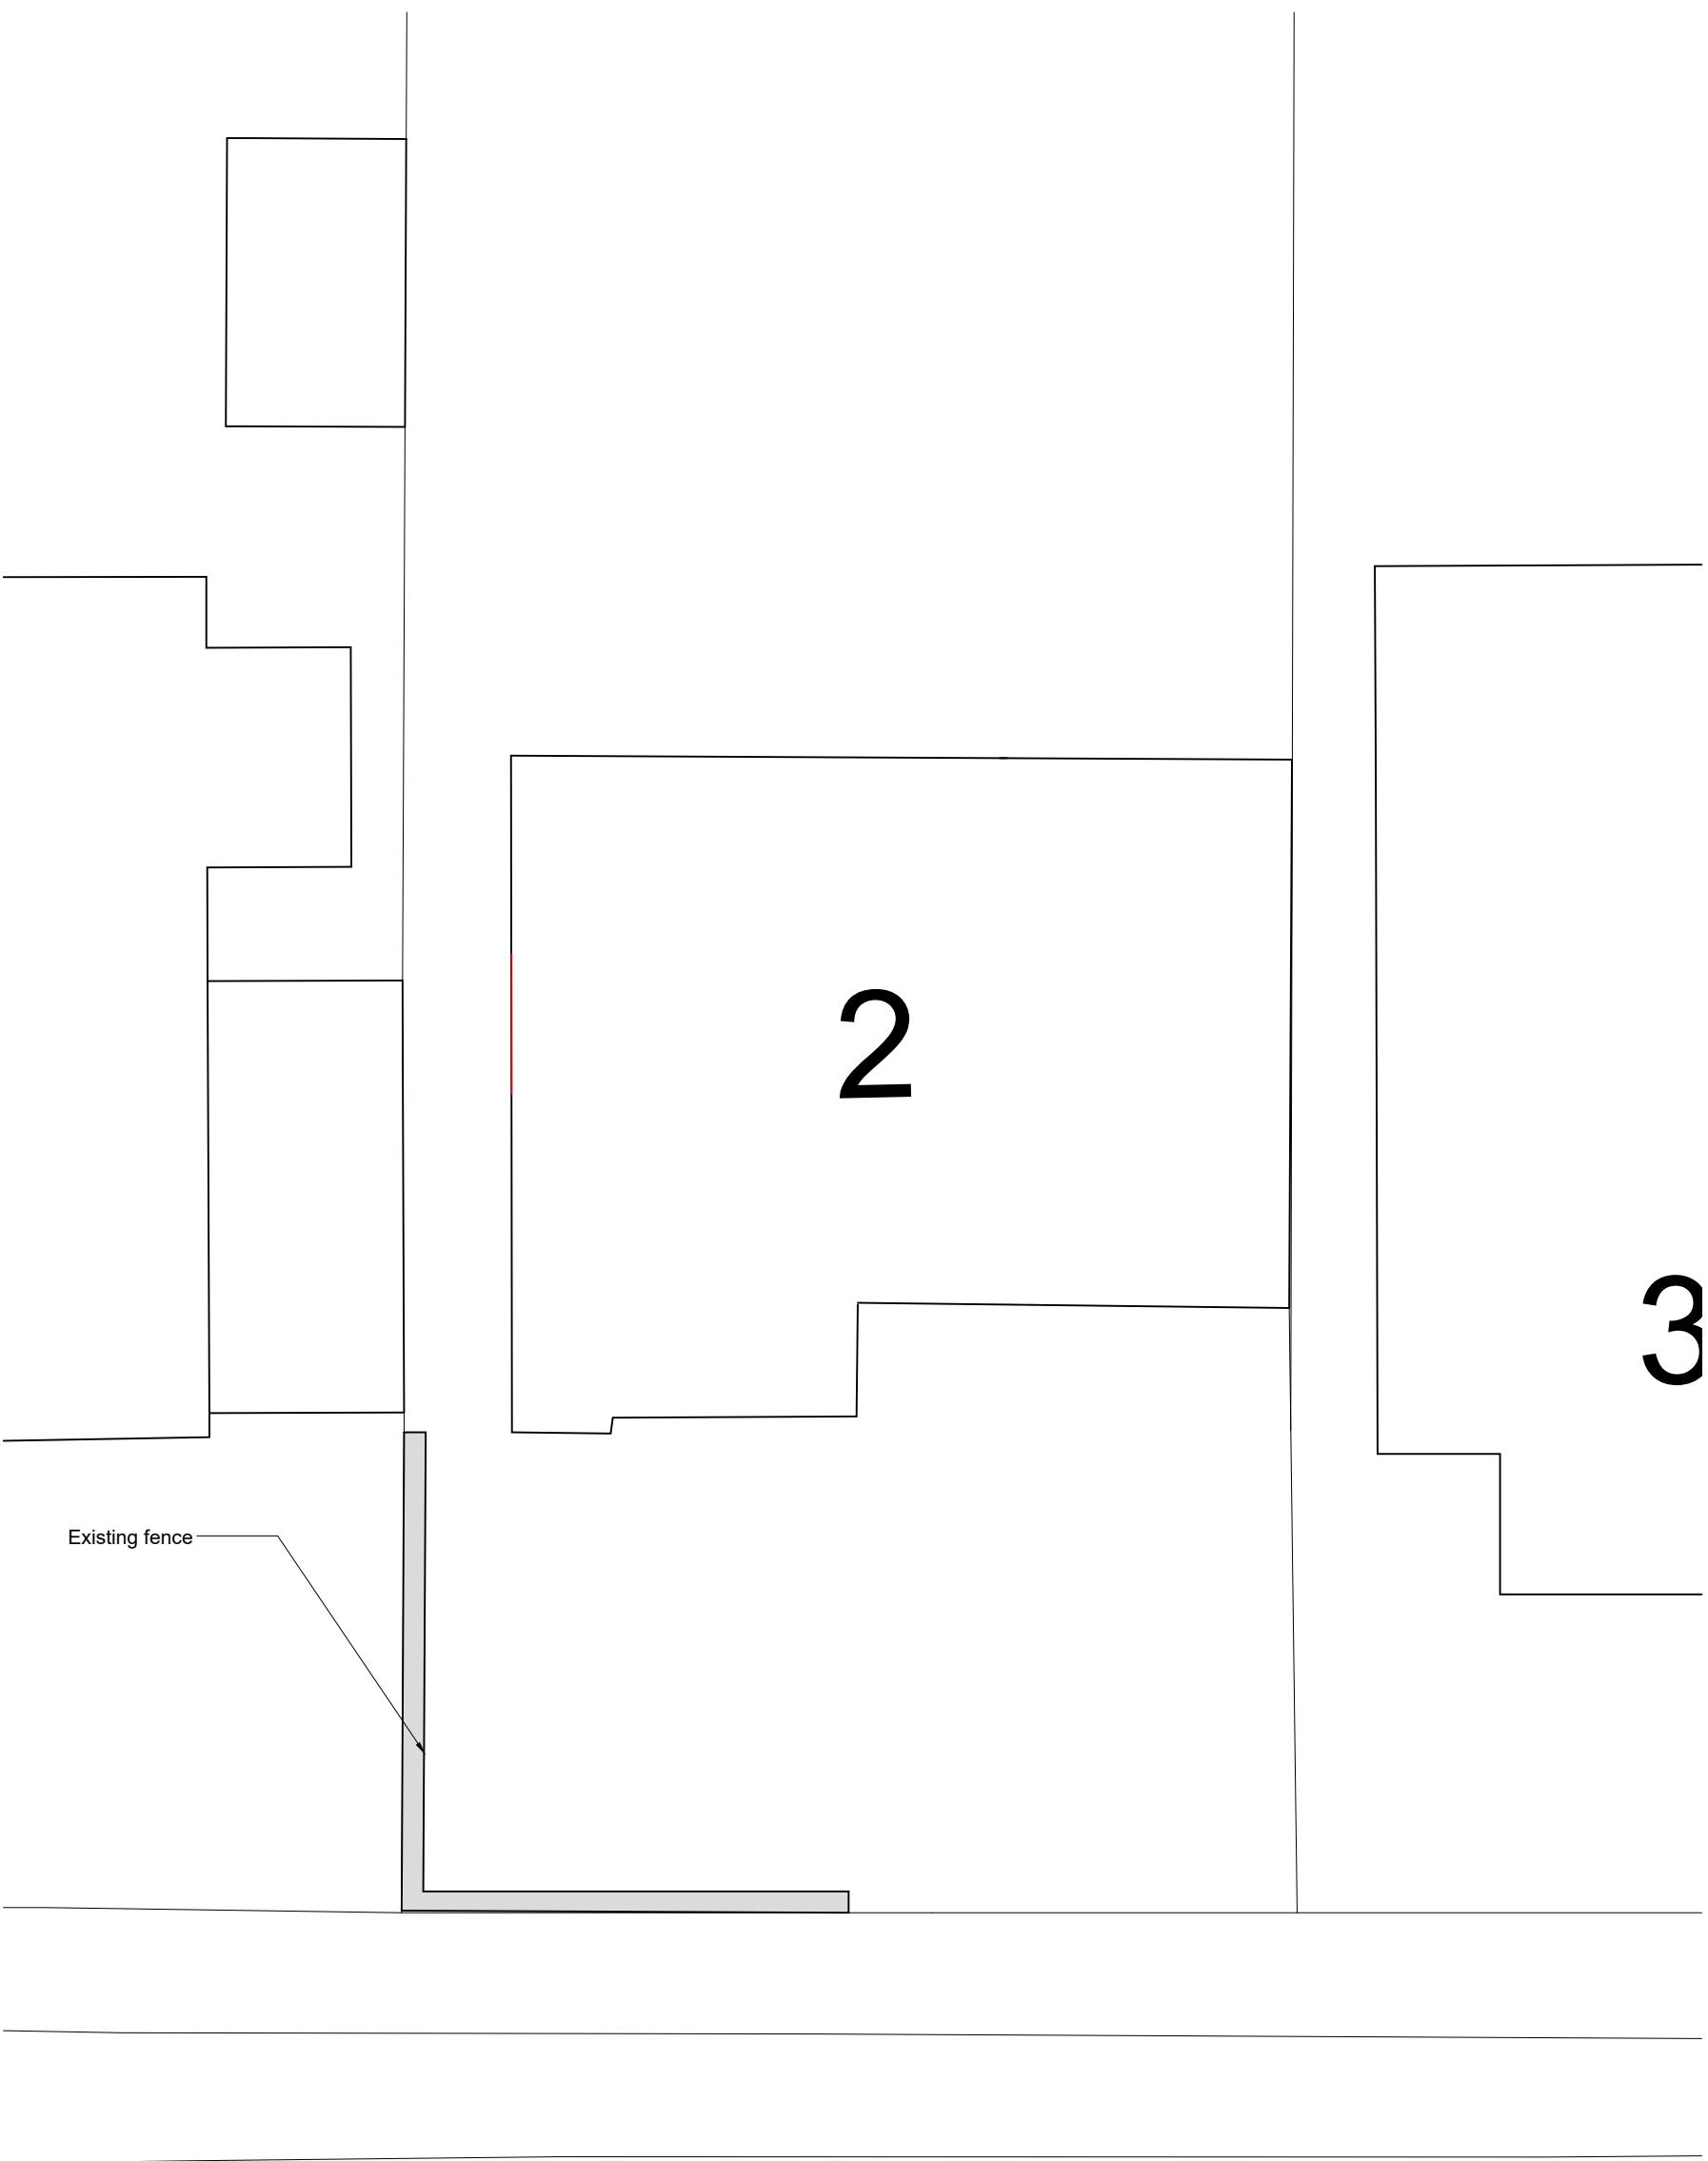

PRE EXISTING GROUND FLOOR PLAN
SCALE 1 : 100



PRE EXISTING

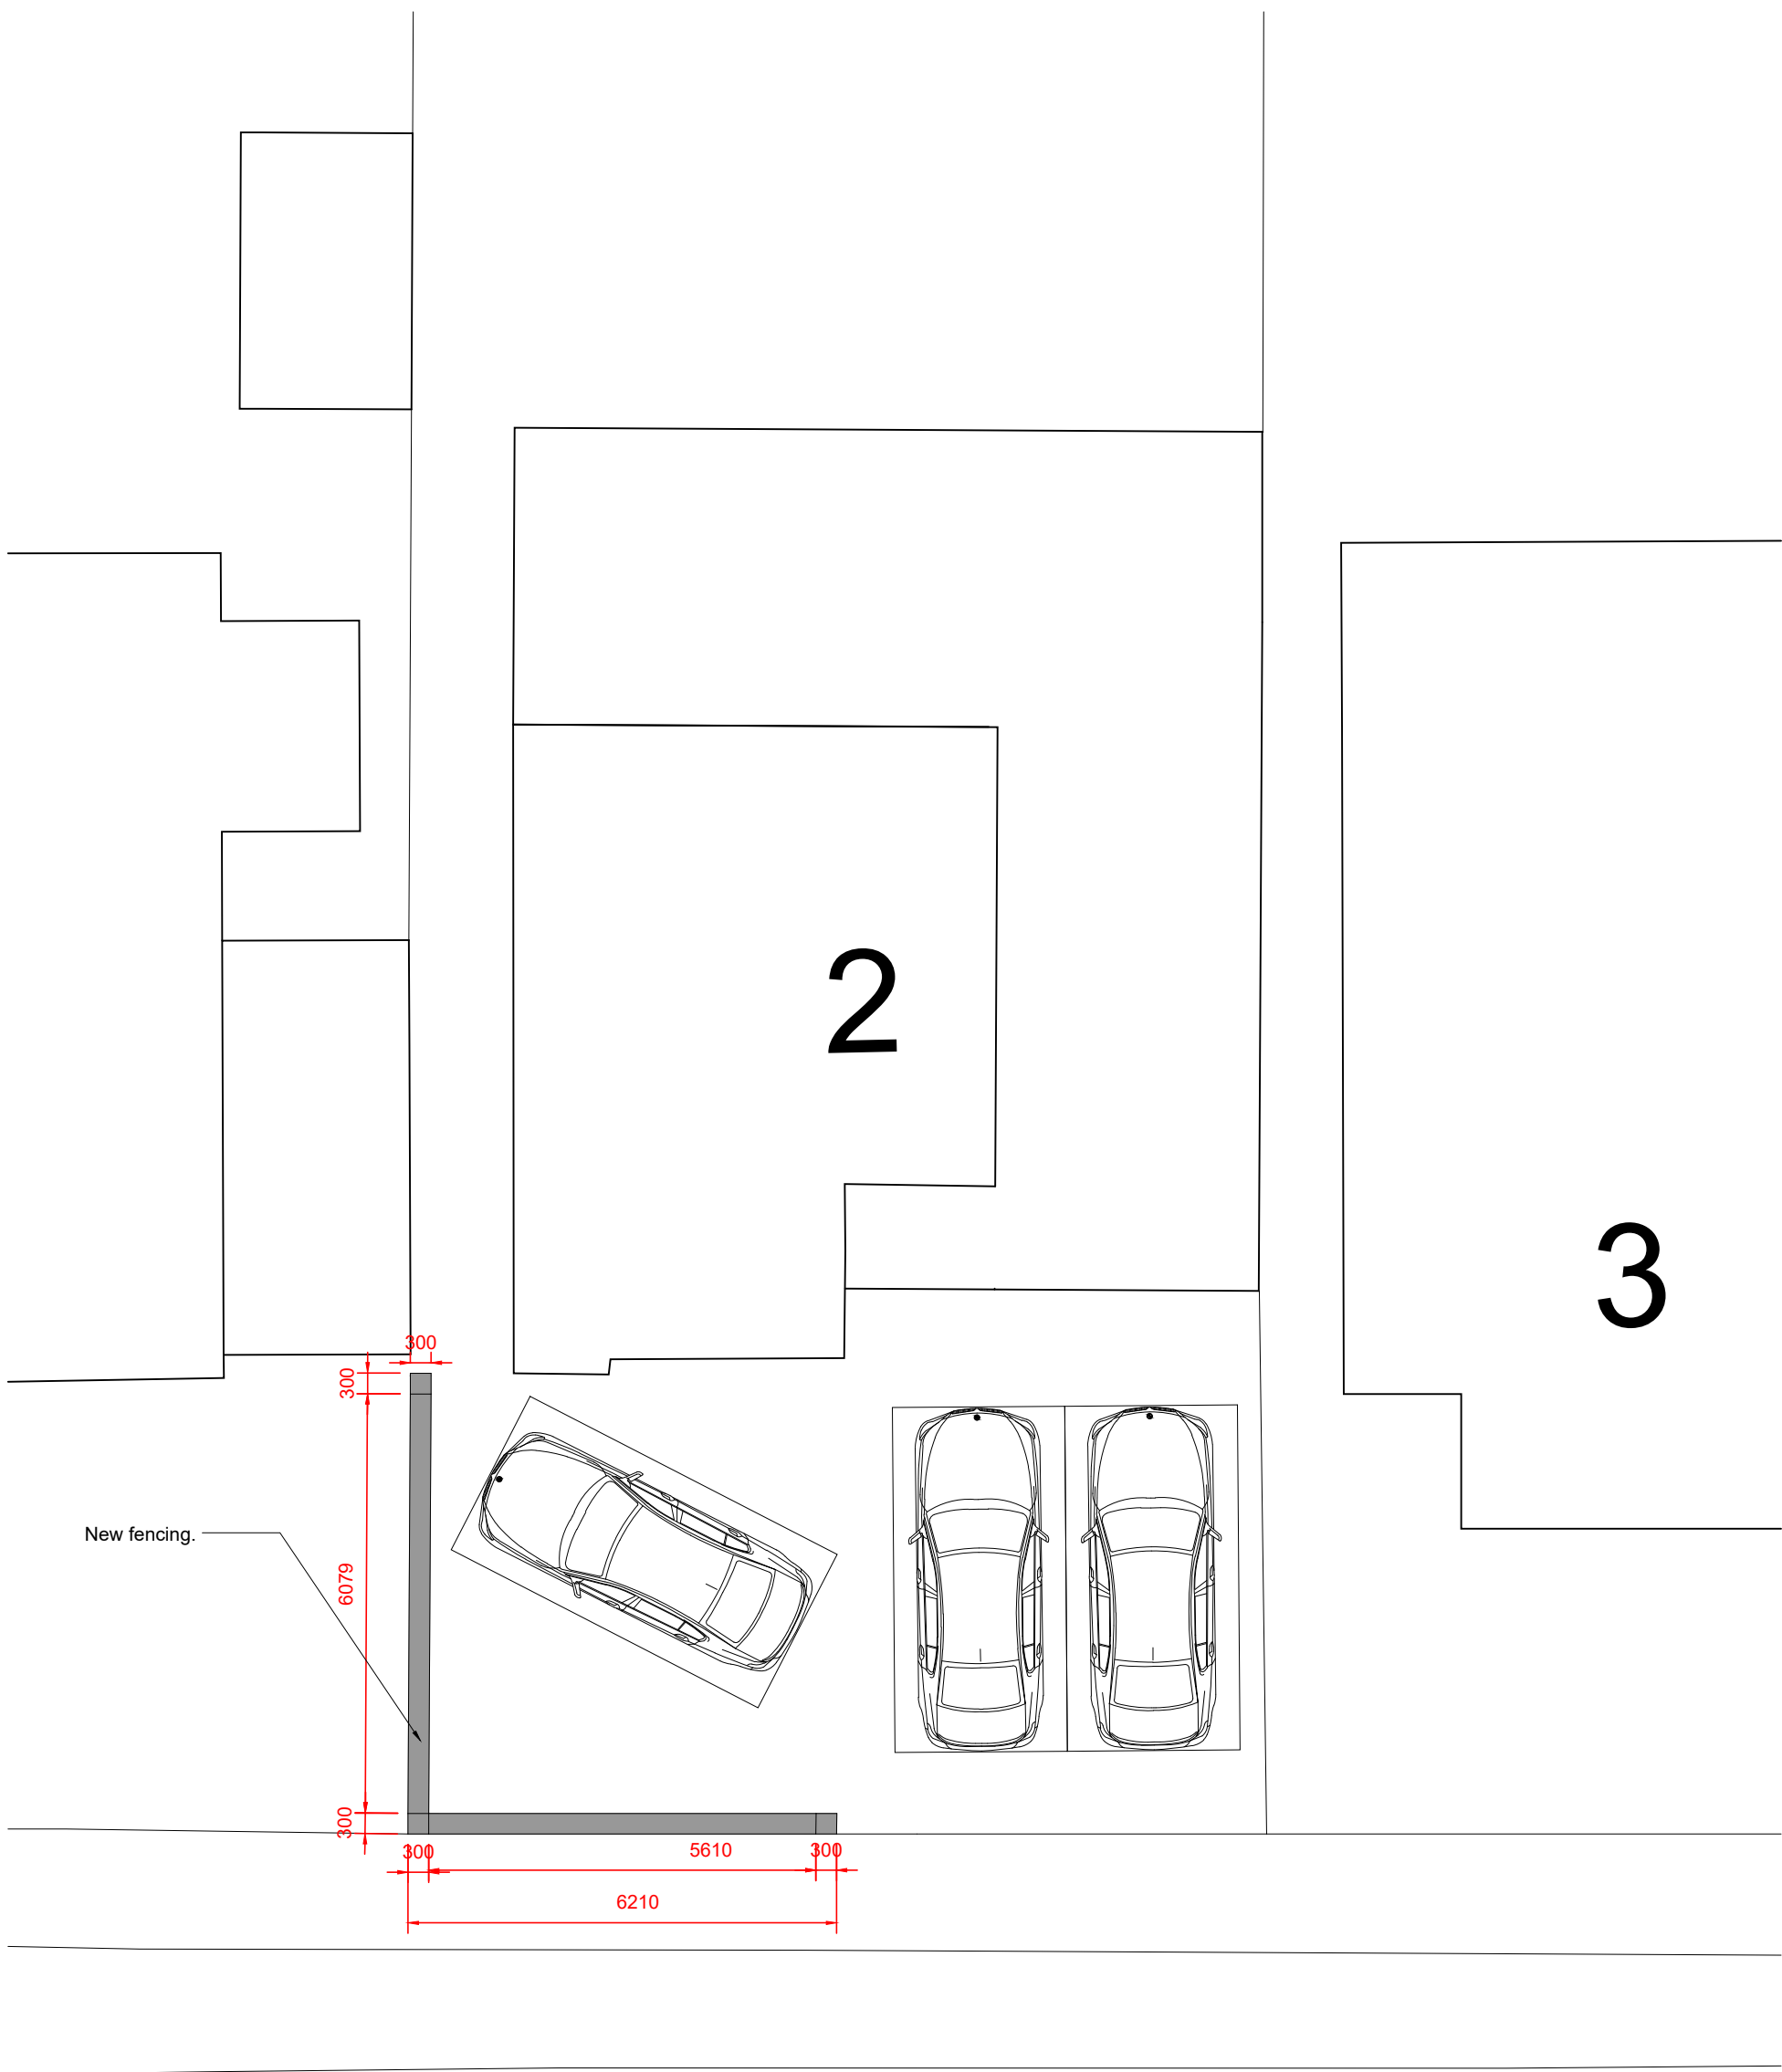

EXISTING GROUND FLOOR PLAN
SCALE 1 : 100

0m 5m



EXISTING

SK Design Consultants
22 Netley close
Caversham
Reading RG4 6SR
Tel : 07821111602

Client:
Mr AMIT KUMAR

Project:
ERECTION OF FRONT FENCING

Location:
2 Springdale, Earley Reading RG6 5PR

Drawing Title:
PLANS AND ELEVATIONS

Date:
JUN 2026

Sheet Size:
A1

Drawn:
SK

Drawing No:

P1365A-02

Revision:

.