


01


East Elevation

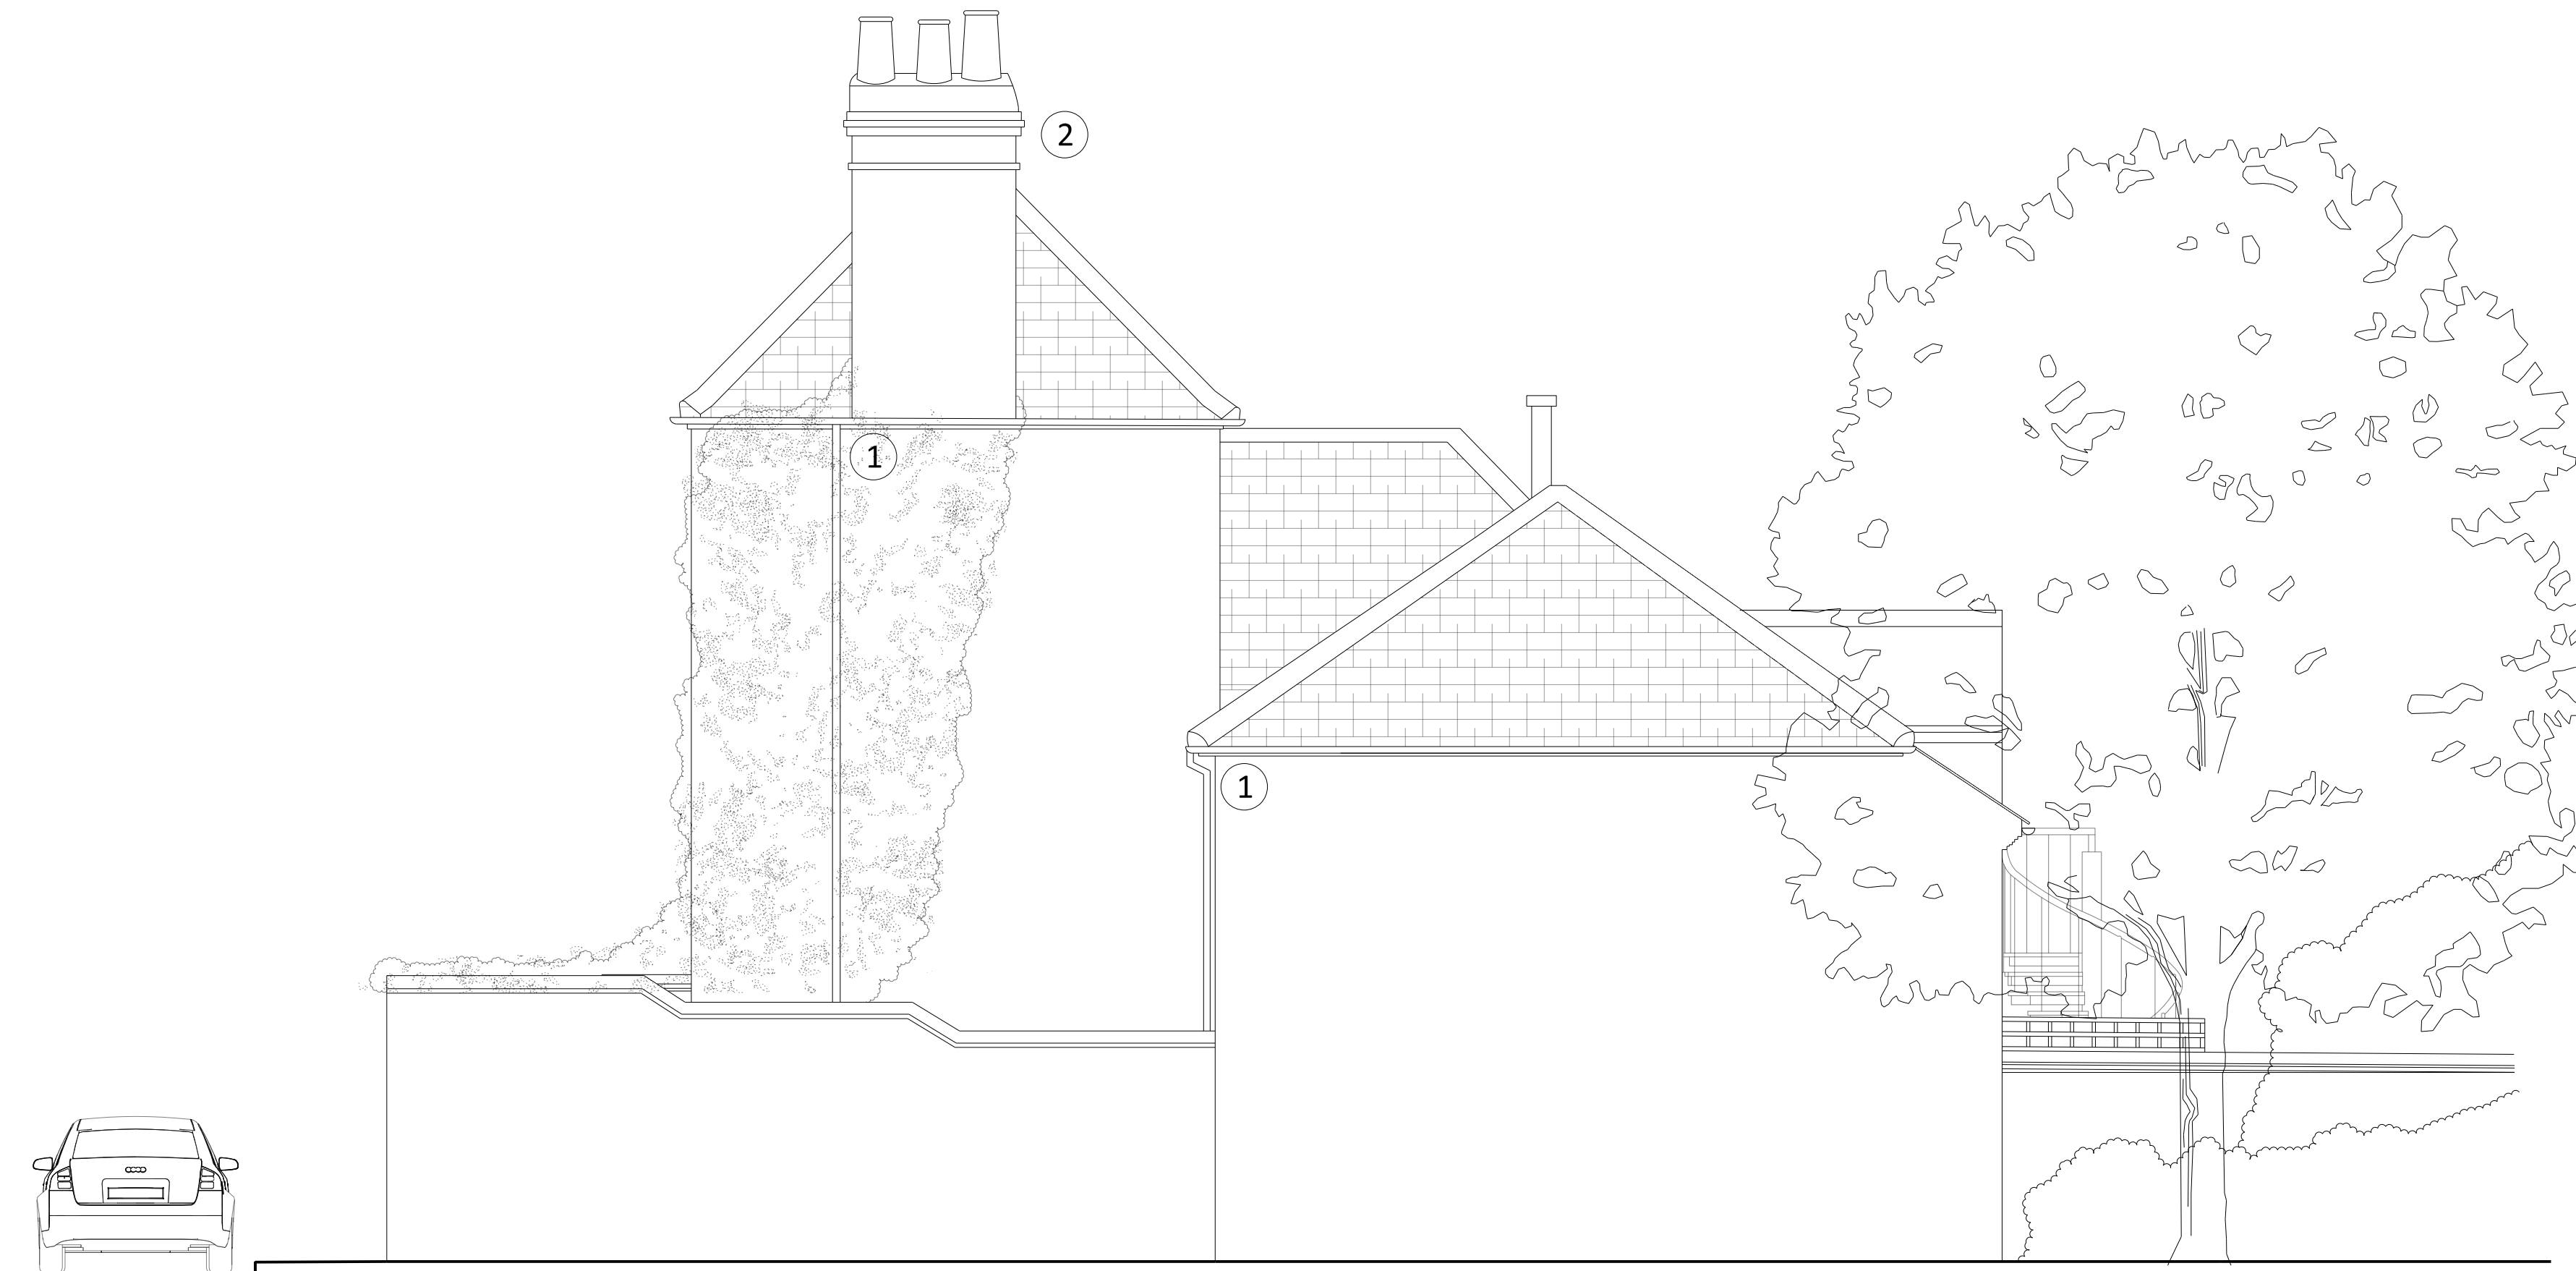

KEY:

- 1 GUTTERS TO BE REPAIRED AND REPAINTED
- 2 CHIMNEYS TO BE RESTORED AND REPOINTED
- 3 WINDOWS AND DOORS TO BE REPAIRED WHERE POSSIBLE, WHERE BEYOND REPAIR TO BE REPLACED WITH CONTEMPORARY WINDOWS TO MATCH EXISTING

NOTES
DO NOT SCALE FROM THIS DRAWING.
ALL DIMENSIONS TO BE CHECKED ON SITE.
ALL OMISSIONS AND DISCREPANCIES TO BE REPORTED TO THE ARCHITECT IMMEDIATELY.
DRAWINGS TO BE READ IN CONJUNCTION WITH ENGINEER'S DRAWINGS AND SPECIFICATION.

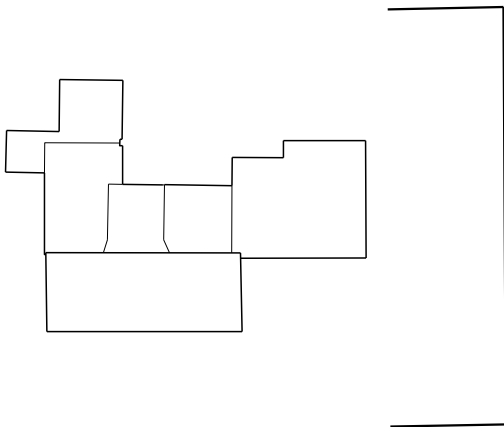

PLANNING ISSUE	21/12/22	PS	A
Revision description	Date	Check	Rev

WOLDON

1-5 Clerkenwell Road
London EC1M 6PA
T: 020 7995 1625
studio@woldon.com

The Apple Store
Chipping Campden
T: 01386 257787
www.woldon.com

Project
Sonning House
Berkshire

Drawing
Proposed East Elevation

Drawn	Date	Scale
VA	10/08/2022	1:50 @ A1 1:100 @ A3
Job number	Drawing number	Revision
2105	00_203	A

