



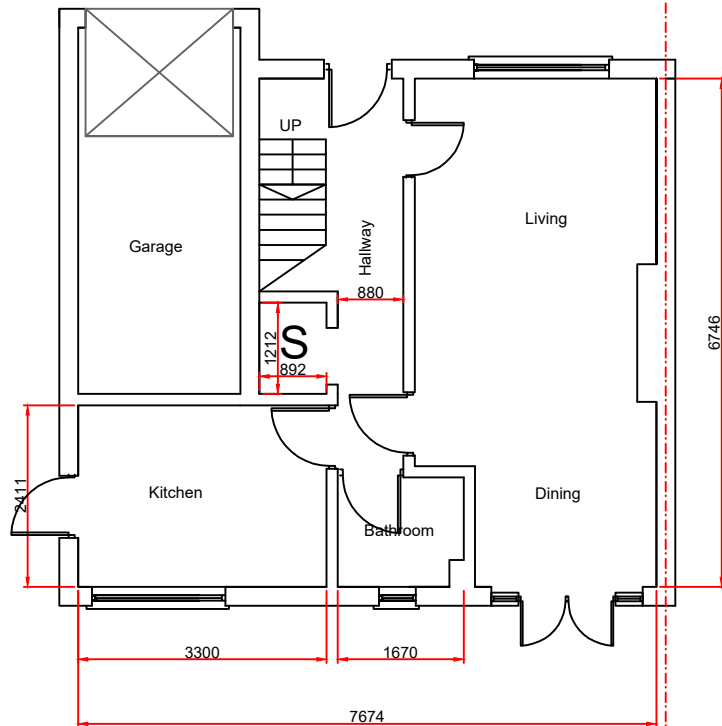

Existing Ground Floor Plan  
Scale 1:100




Existing Front Elevation  
Scale 1:100

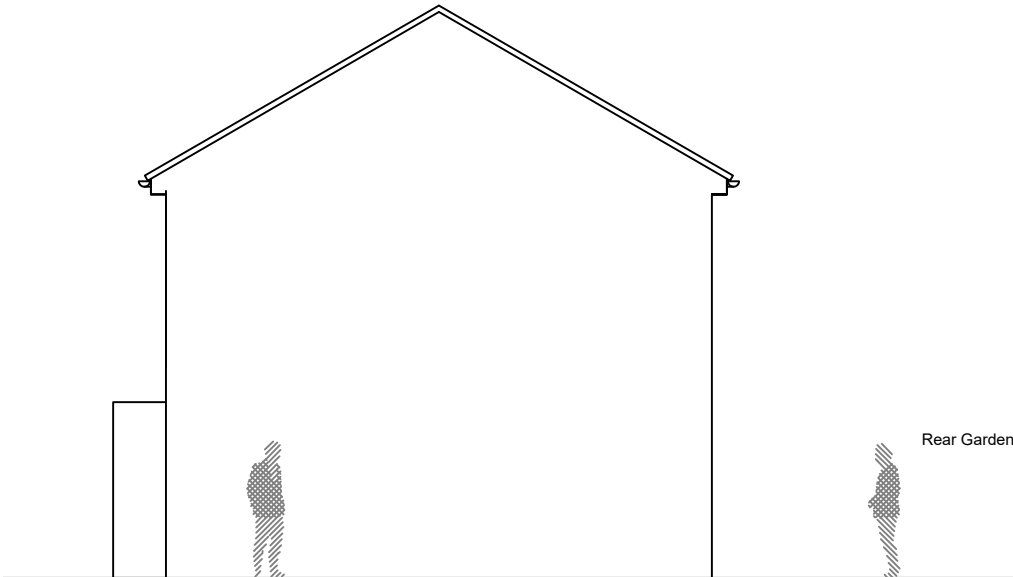


Existing Side Elevation  
Scale 1:100



Existing Rear Elevation  
Scale 1:100

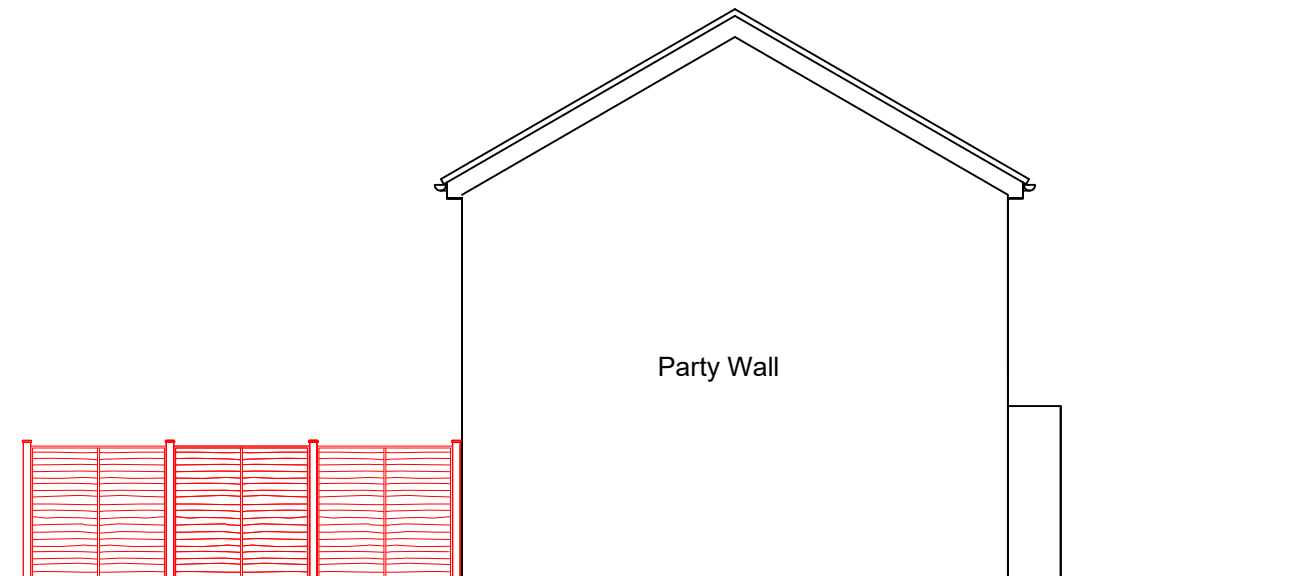

Existing Side Elevation  
Scale 1:100

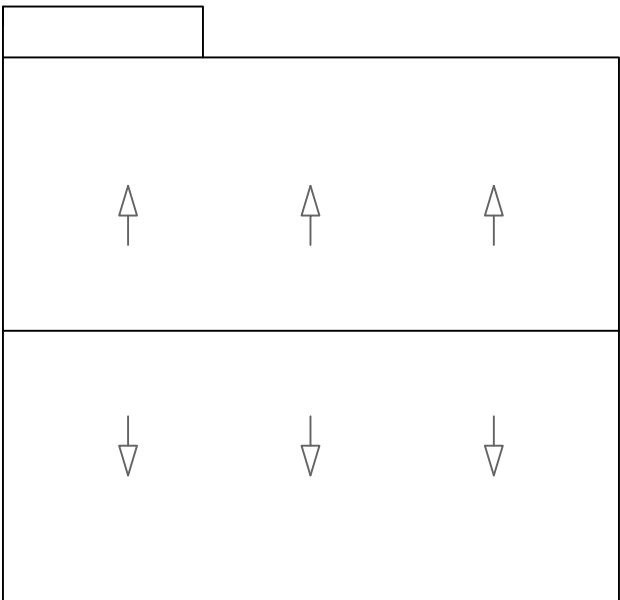

Existing Roof Plan  
Scale 1:100


## EXISTING DRAWINGS

PROJECT

1:100  
@ A3

SCALE BAR  
M 1:100

DRAWING

 

| SCALE               | DATE         | AUTHOR | CHK'D |
|---------------------|--------------|--------|-------|
| 1:100 @ A3          | 10-JAN-2026  | abc    | de    |
| JOB NO.             | DRAWING NO.  | REV    |       |
| CD0000-00           | DRAWING_NO 1 | REV    |       |
| CLIENT REF          |              |        |       |
| EXISTING / DRAWINGS |              |        |       |