




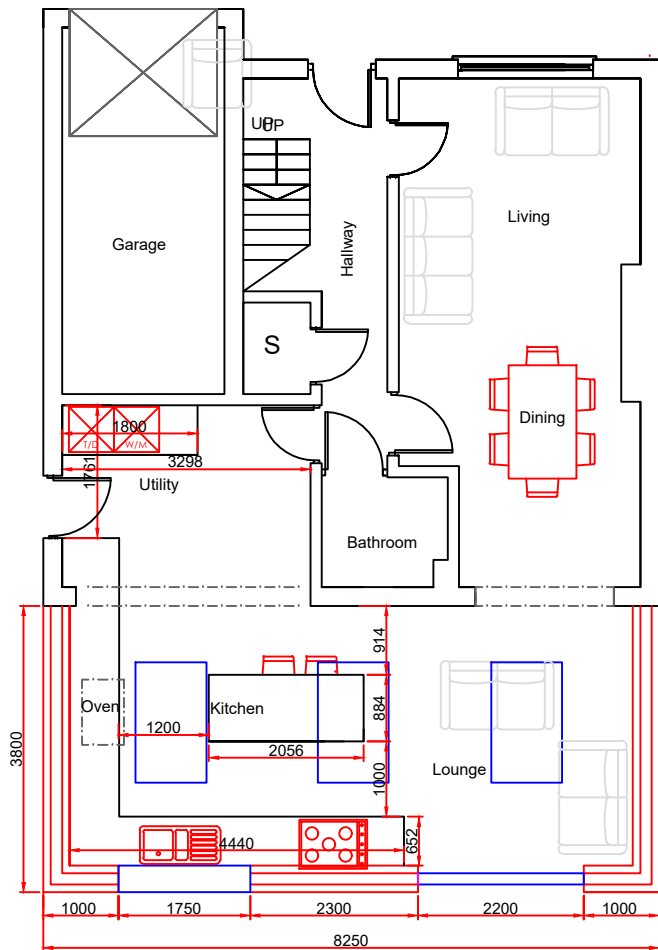


Proposed Ground Floor Plan
Scale 1:100

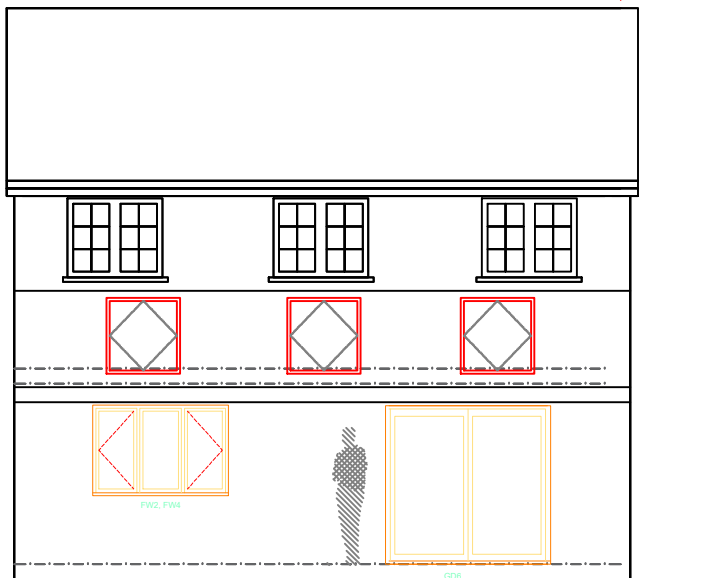


Proposed Rear Elevation
Scale 1:100

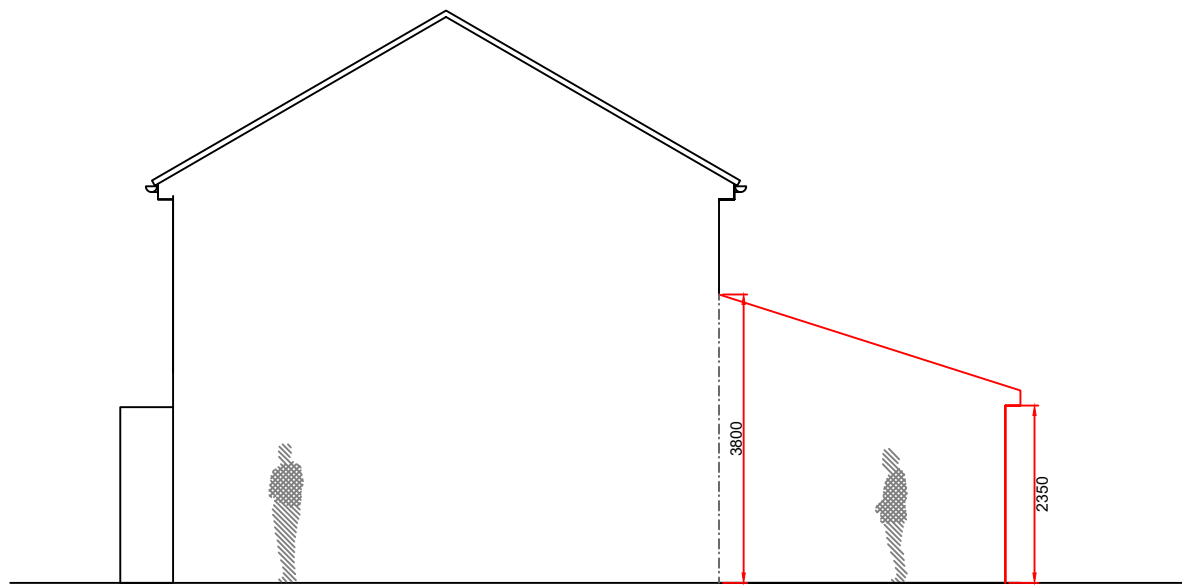

Proposed Side Elevation
Scale 1:100

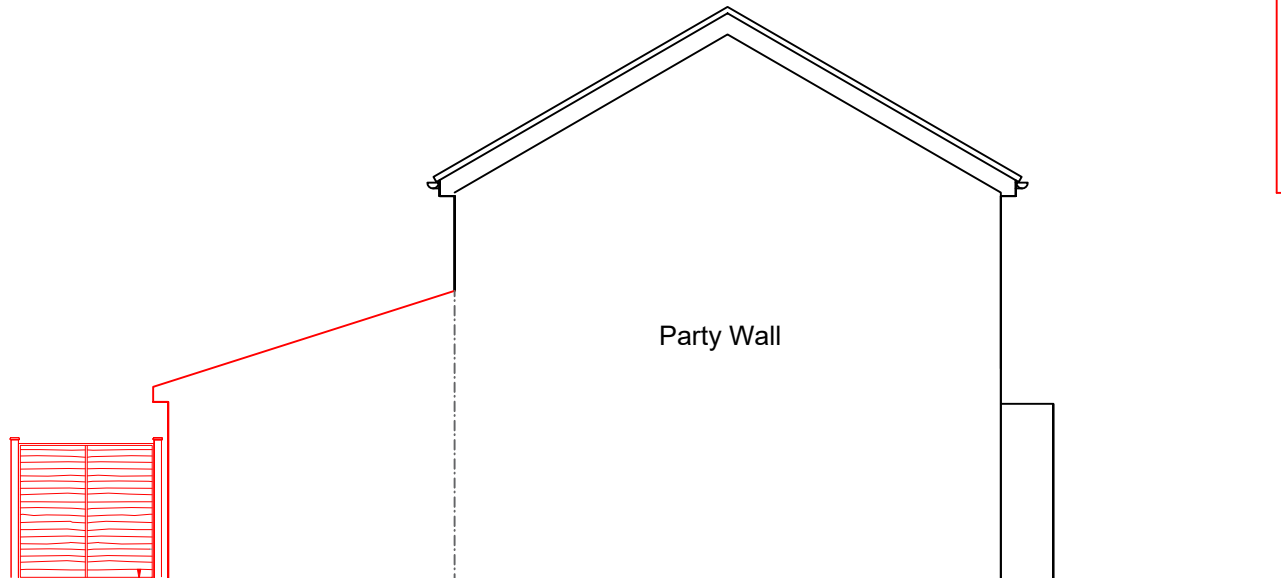

Proposed Side Elevation
Scale 1:100

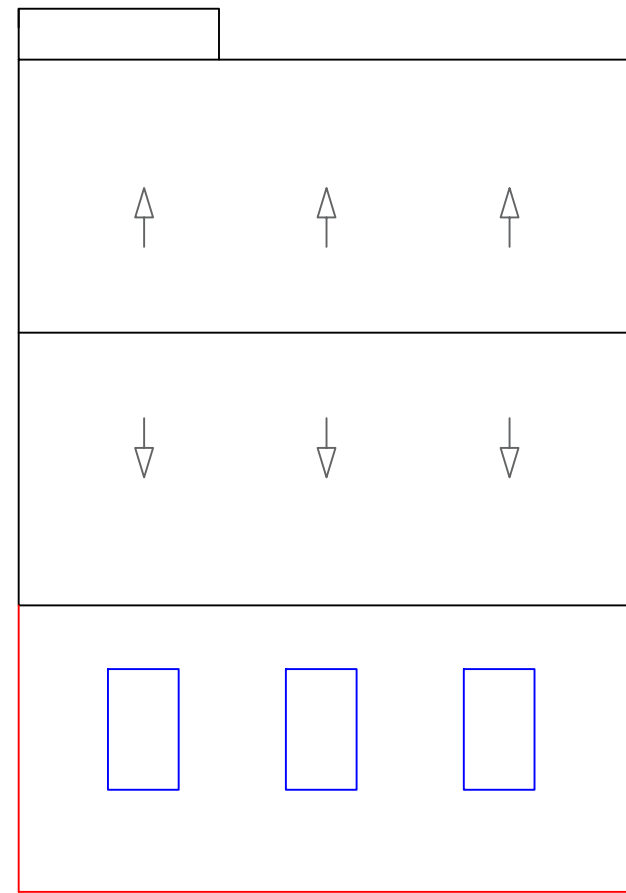

Proposed Roof Plan
Scale 1:100

PLAN B

PROPOSED DRAWINGS

PROJECT

1:100
@ A3

SCALE BAR
M 1:100

DRAWING

0m1m5m

SCALE 1:100 @ A3	DATE 10-JAN-2026	AUTHOR abc	CHK'D de
JOB NO. CD0000-00	DRAWING NO. DRAWING_NO 1	REV	REV
CLIENT REF PROPOSED / DRAWINGS			