

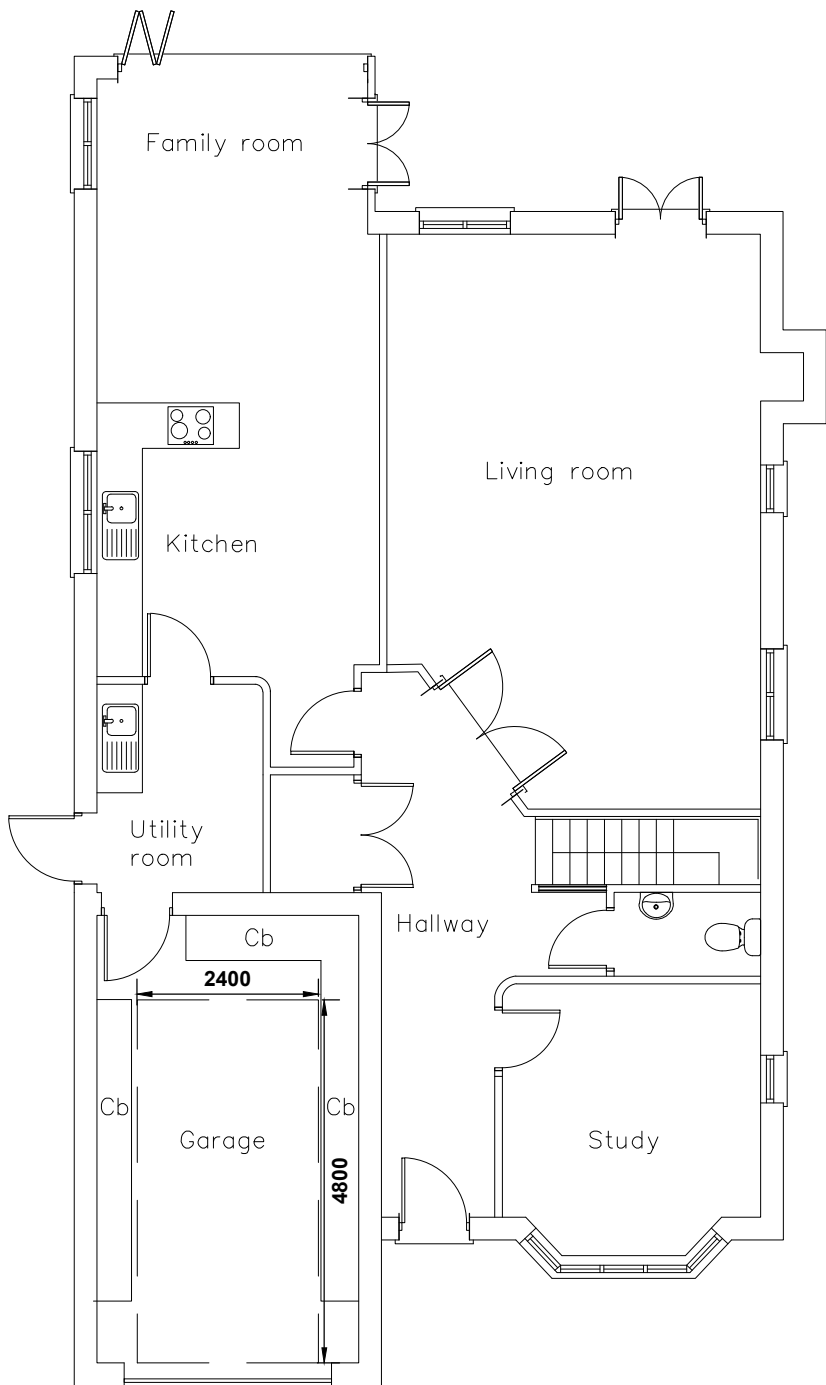


Scale 1:100

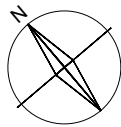

Floor Plan

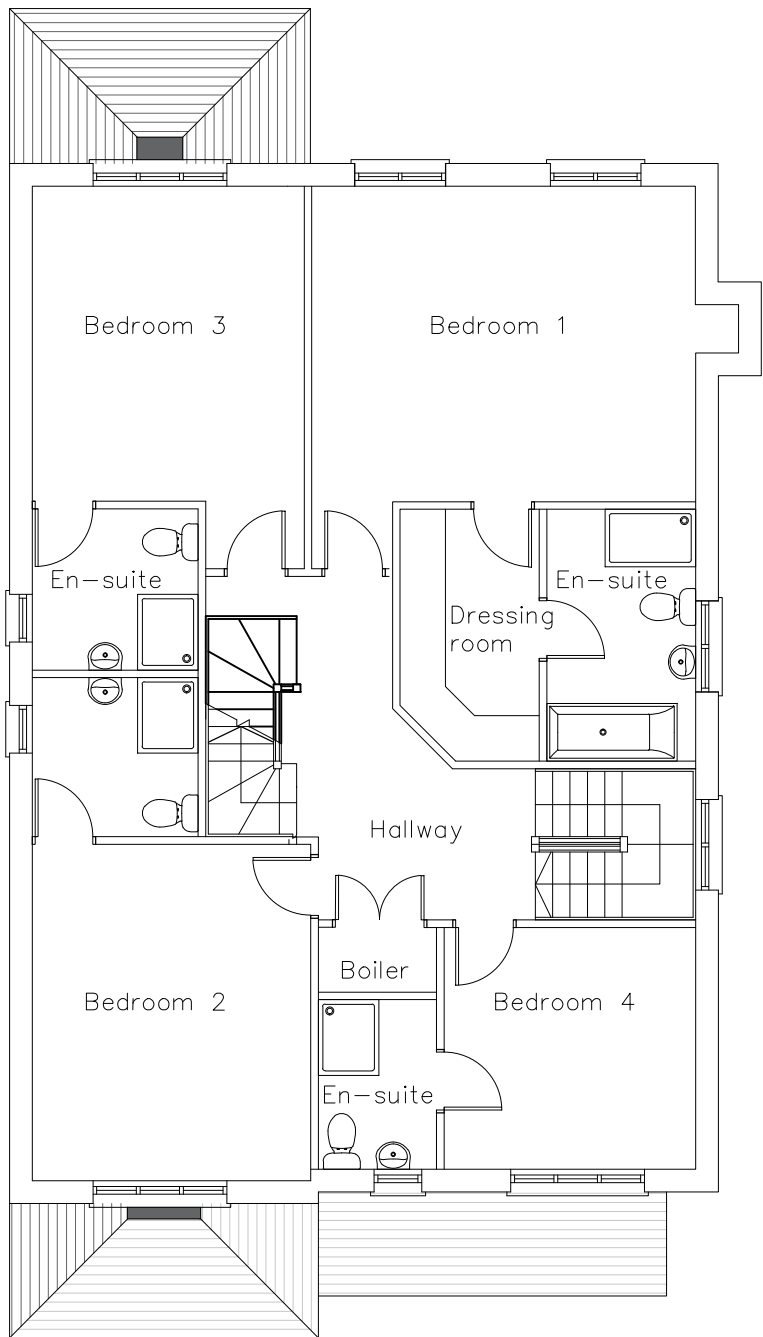

First Floor Plan

- NOTES**
- 1. This drawing is copyright of: PLANNING BY DESIGN LTD. Reproduction is only to take place with our written authority.
 - 2. These Plans are subject to "Planning and Building Regulation Approval" or any other statute in law before building commences.
 - 3. Any structural work where mentioned on the drawing is subject to a qualified structural and civil engineer calculations before building work commences.
 - 4. All drawings marked preliminary or planning are not to be built or manufactured from.
 - 5. If any discrepancies are found in the drawings these are to be brought to the attention of PLANING BY DESIGN for rectification.
 - 6. Boundary line indicative only. Exact location must be determined on site before building work commences.

Rev	Date	Description	Dwn By
-	-	-	-
-	-	-	-
-	-	-	-

<i>Planning</i>				<i>Site Address:</i> Anubhav Sinha 33 Chestnut Avenue RG41 3HW	
<i>Drawing Title:</i> Proposed floor plans				 Planning By Design Ltd www.planning-by-design.co.uk hello@planning-by-design.co.uk	
<i>Project & Drawing Number:</i> 26.33CA.P04v1					
<i>Rev:</i> -	<i>Scale:</i> 1:100	<i>Sheet size:</i> A3	<i>Date:</i> Feb 26		