



Scale 1:100

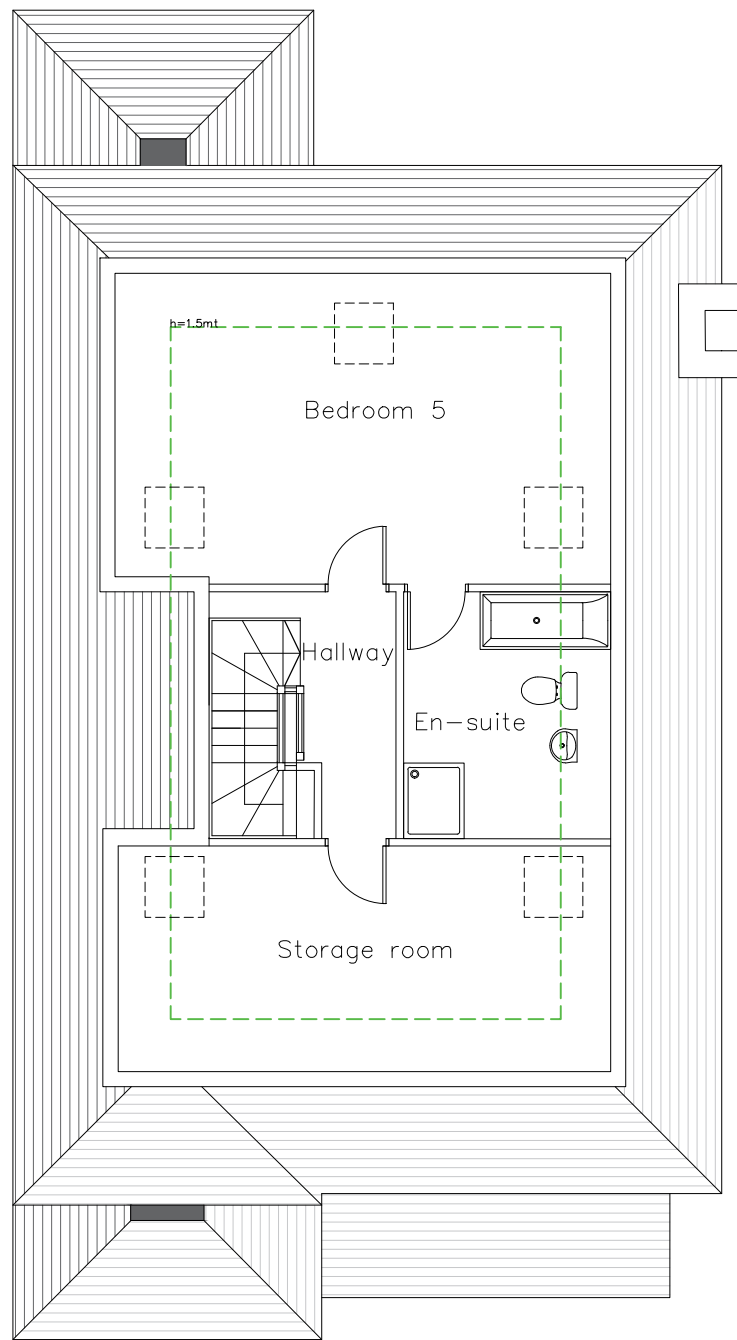

Loft Plan

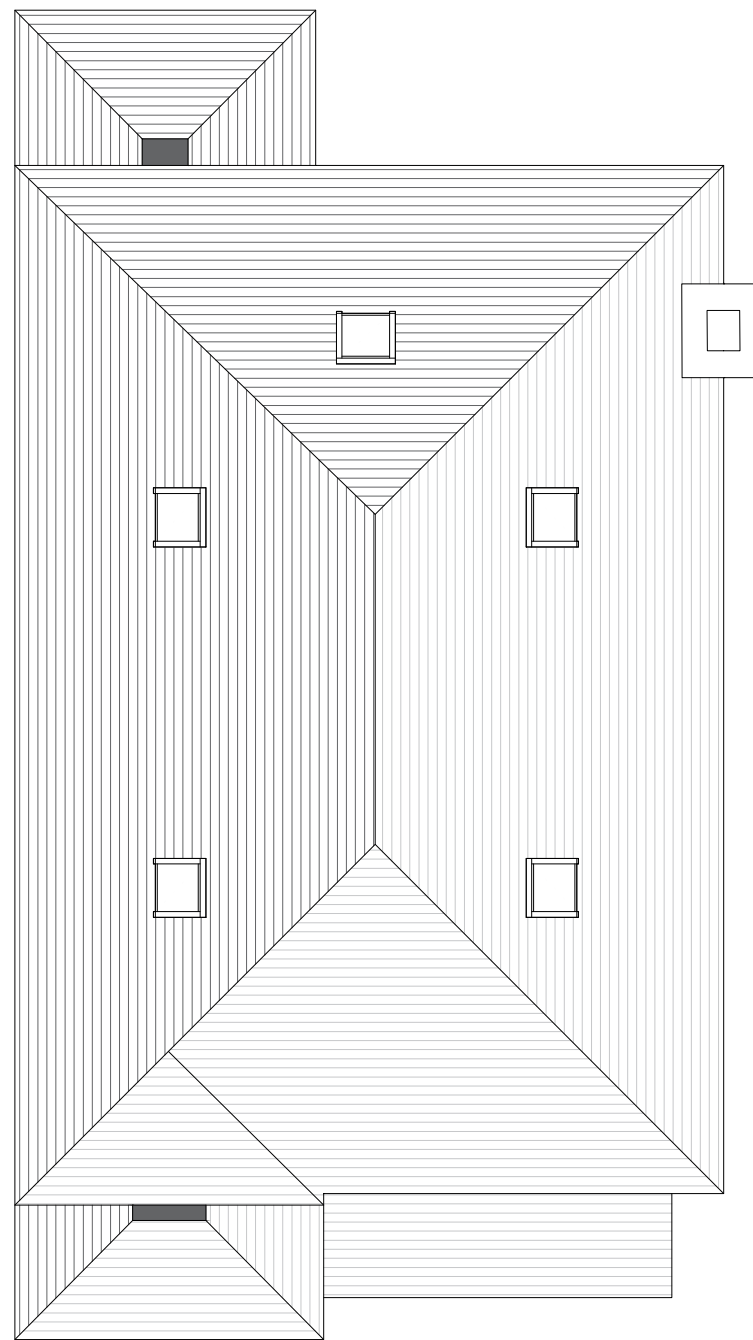

Roof Plan

NOTES

1. This drawing is copyright of: PLANNING BY DESIGN LTD. Reproduction is only to take place with our written authority.
2. These Plans are subject to 'Planning and Building Regulation Approval' or any other statute in law before building commences.
3. Any structural work where mentioned on the drawing is subject to a qualified structural and civil engineer calculations before building work commences.
4. All drawings marked preliminary or planning are not to be built or manufactured from.
5. If any discrepancies are found in the drawings these are to be brought to the attention of PLANING BY DESIGN for rectification.
6. Boundary line indicative only. Exact location must be determined on site before building work commences.

Planning

Drawing Title:

Proposed floor plans

Project & Drawing Number:

26.33CA.P05v1

Rev:

Scale:

Sheet size:

Date:

-

1:100

A3

Feb 26

Site Address:

Anubhav Sinha
33 Chestnut Avenue
RG41 3HW



Planning By Design Ltd
www.planning-by-design.co.uk
hello@planning-by-design.co.uk