


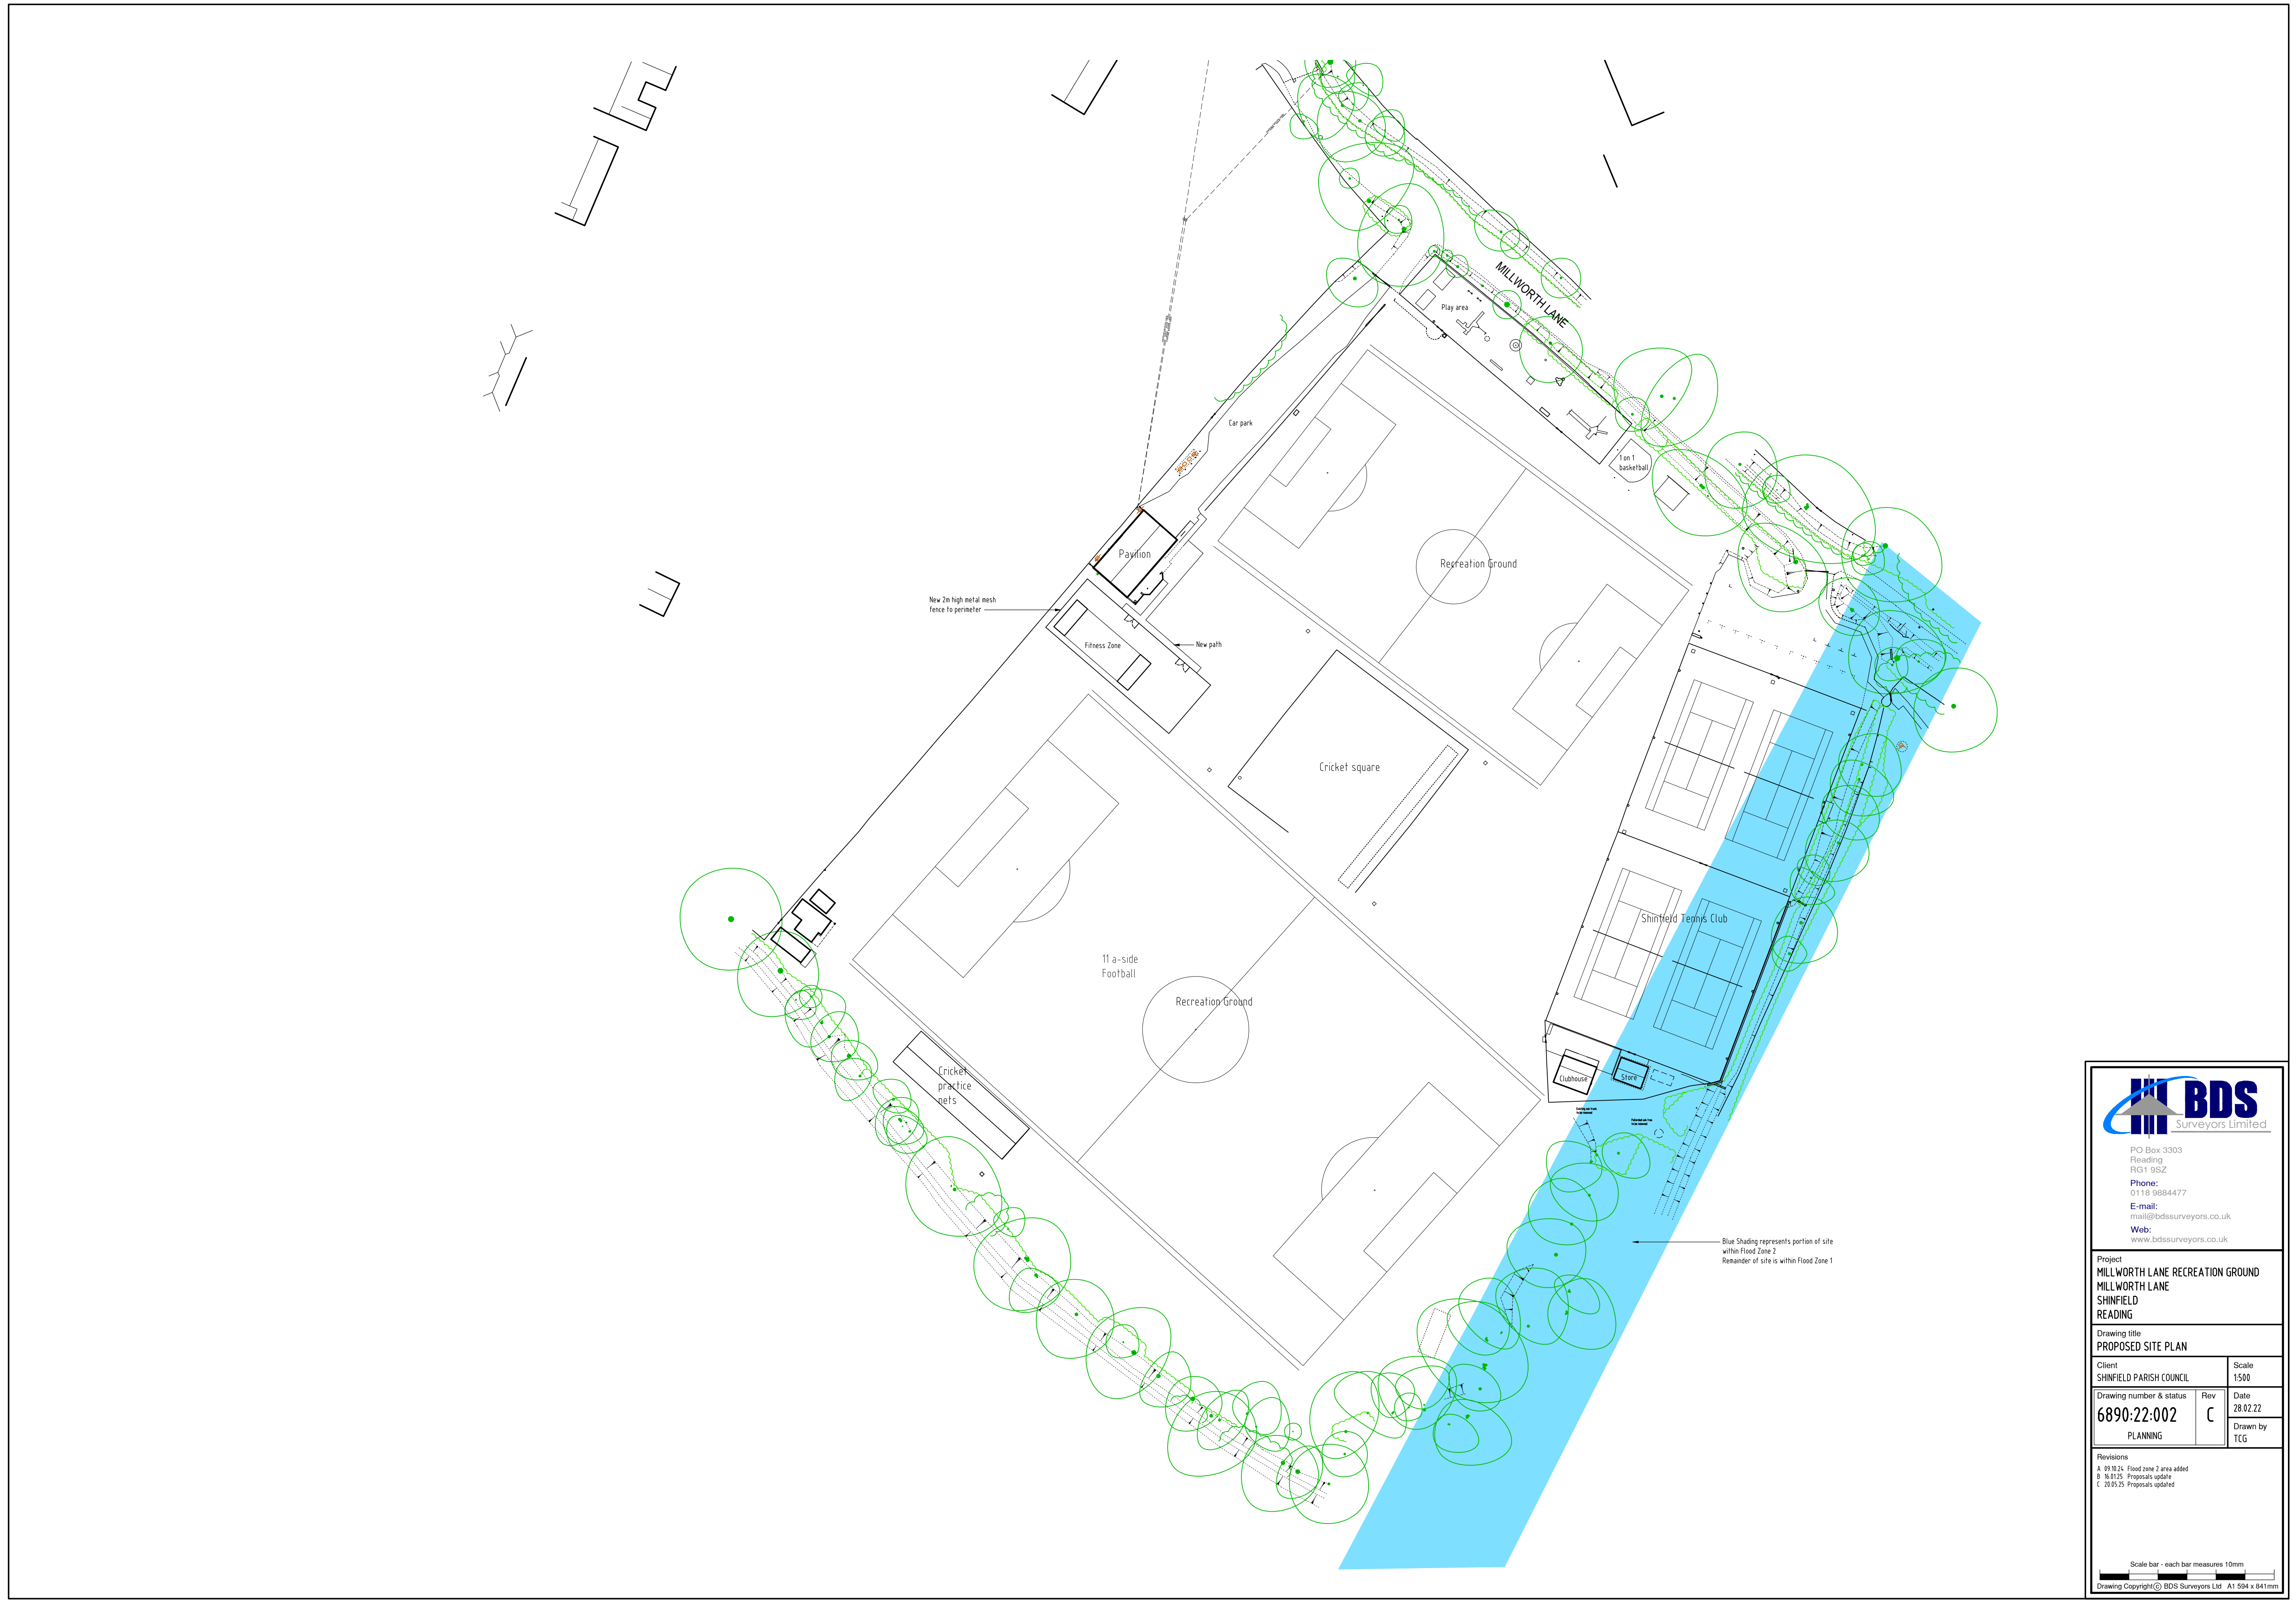

PO Box 3303  
Reading  
RG1 9SZ  
Phone:  
0115 9884477  
E-mail:  
mail@bdssurveyors.co.uk  
Web:  
www.bdssurveyors.co.uk

Project  
MILLWORTH LANE RECREATION GROUND  
MILLWORTH LANE  
SHINFIELD  
READING

Drawing title  
PROPOSED SITE PLAN

|                                                    |                                                 |
|----------------------------------------------------|-------------------------------------------------|
| Client<br>SHINFIELD PARISH COUNCIL                 | Scale<br>1:500                                  |
| Drawing number & status<br>6890:22:002<br>PLANNING | Rev<br>C<br>Date<br>28.02.22<br>Drawn by<br>TCG |

Revisions  
A 01.02.24 Flood zone 2 area added  
B 15.02.25 Proposals update  
C 20.05.25 Proposals updated

Scale bar - each bar measures 10mm  
Drawing Copyright© BDS Surveyors Ltd A1 594 x 841mm