



FITNESS AREA DETAILS


Scale 1:100

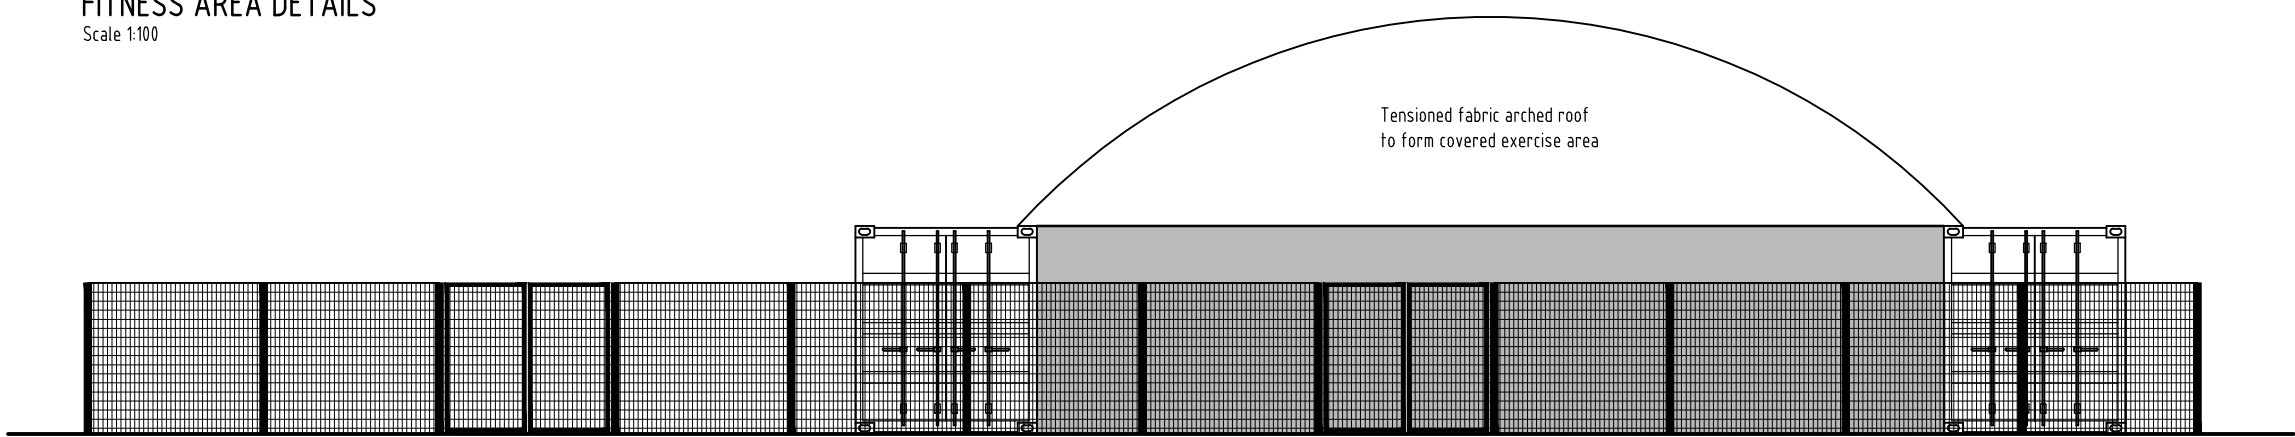


FRONT ELEVATION

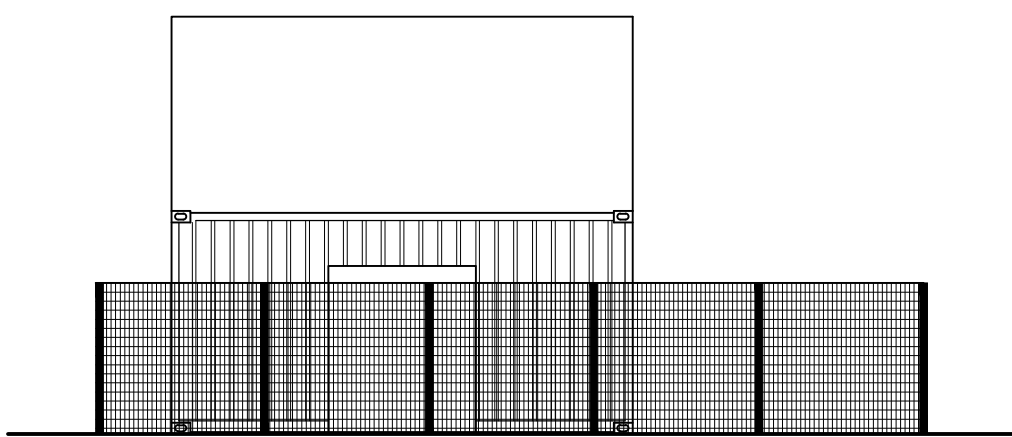


SIDE ELEVATION

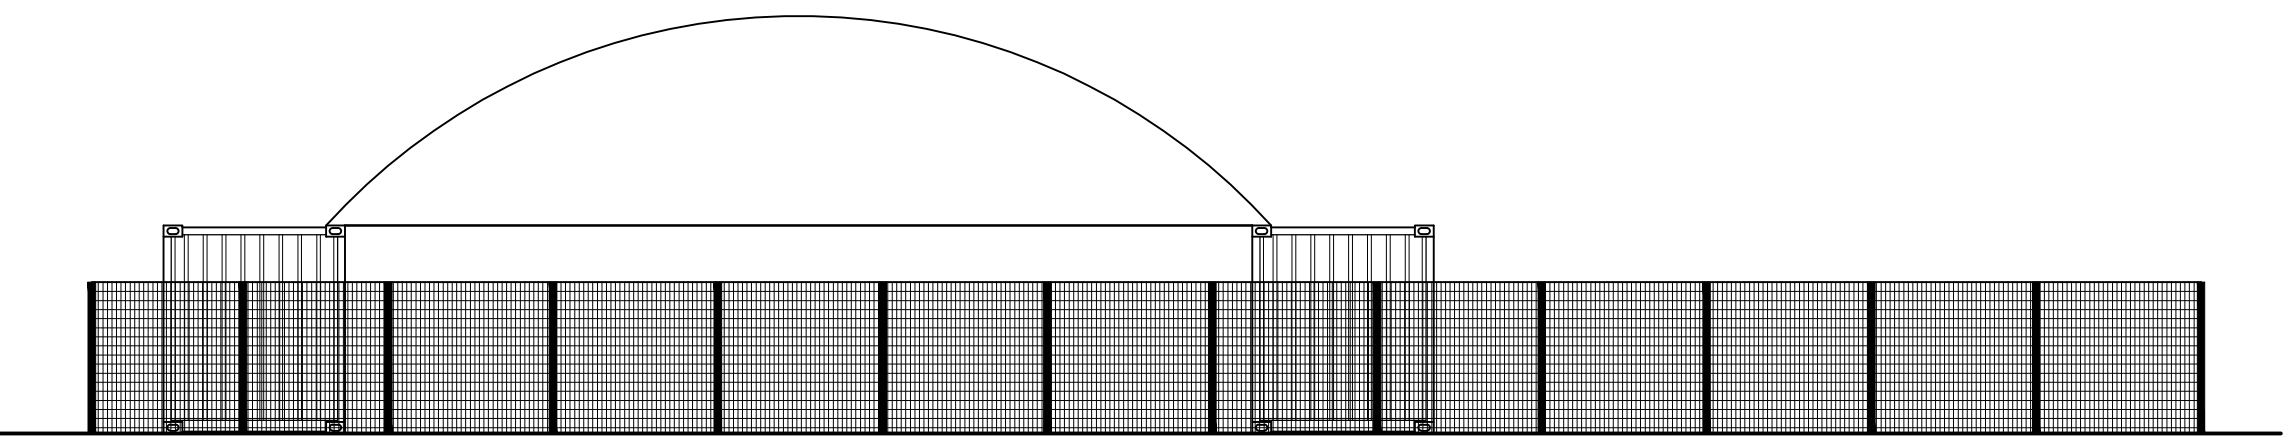

REAR ELEVATION

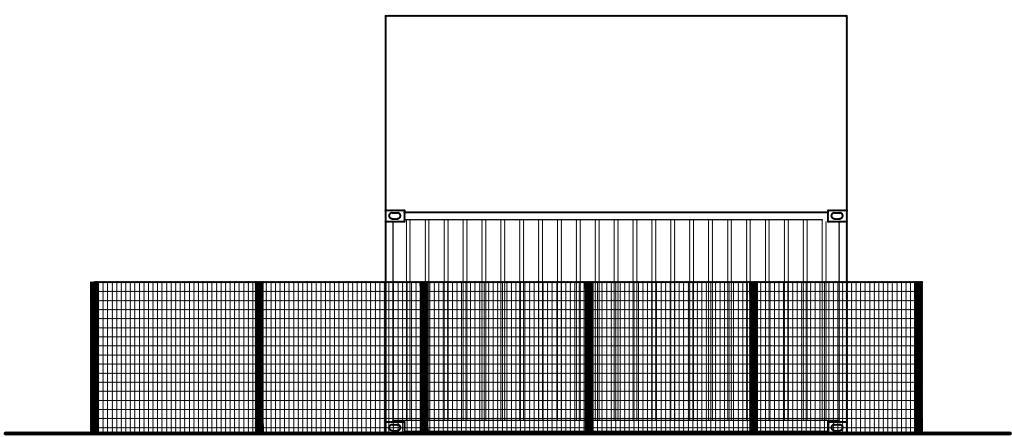

SIDE ELEVATION

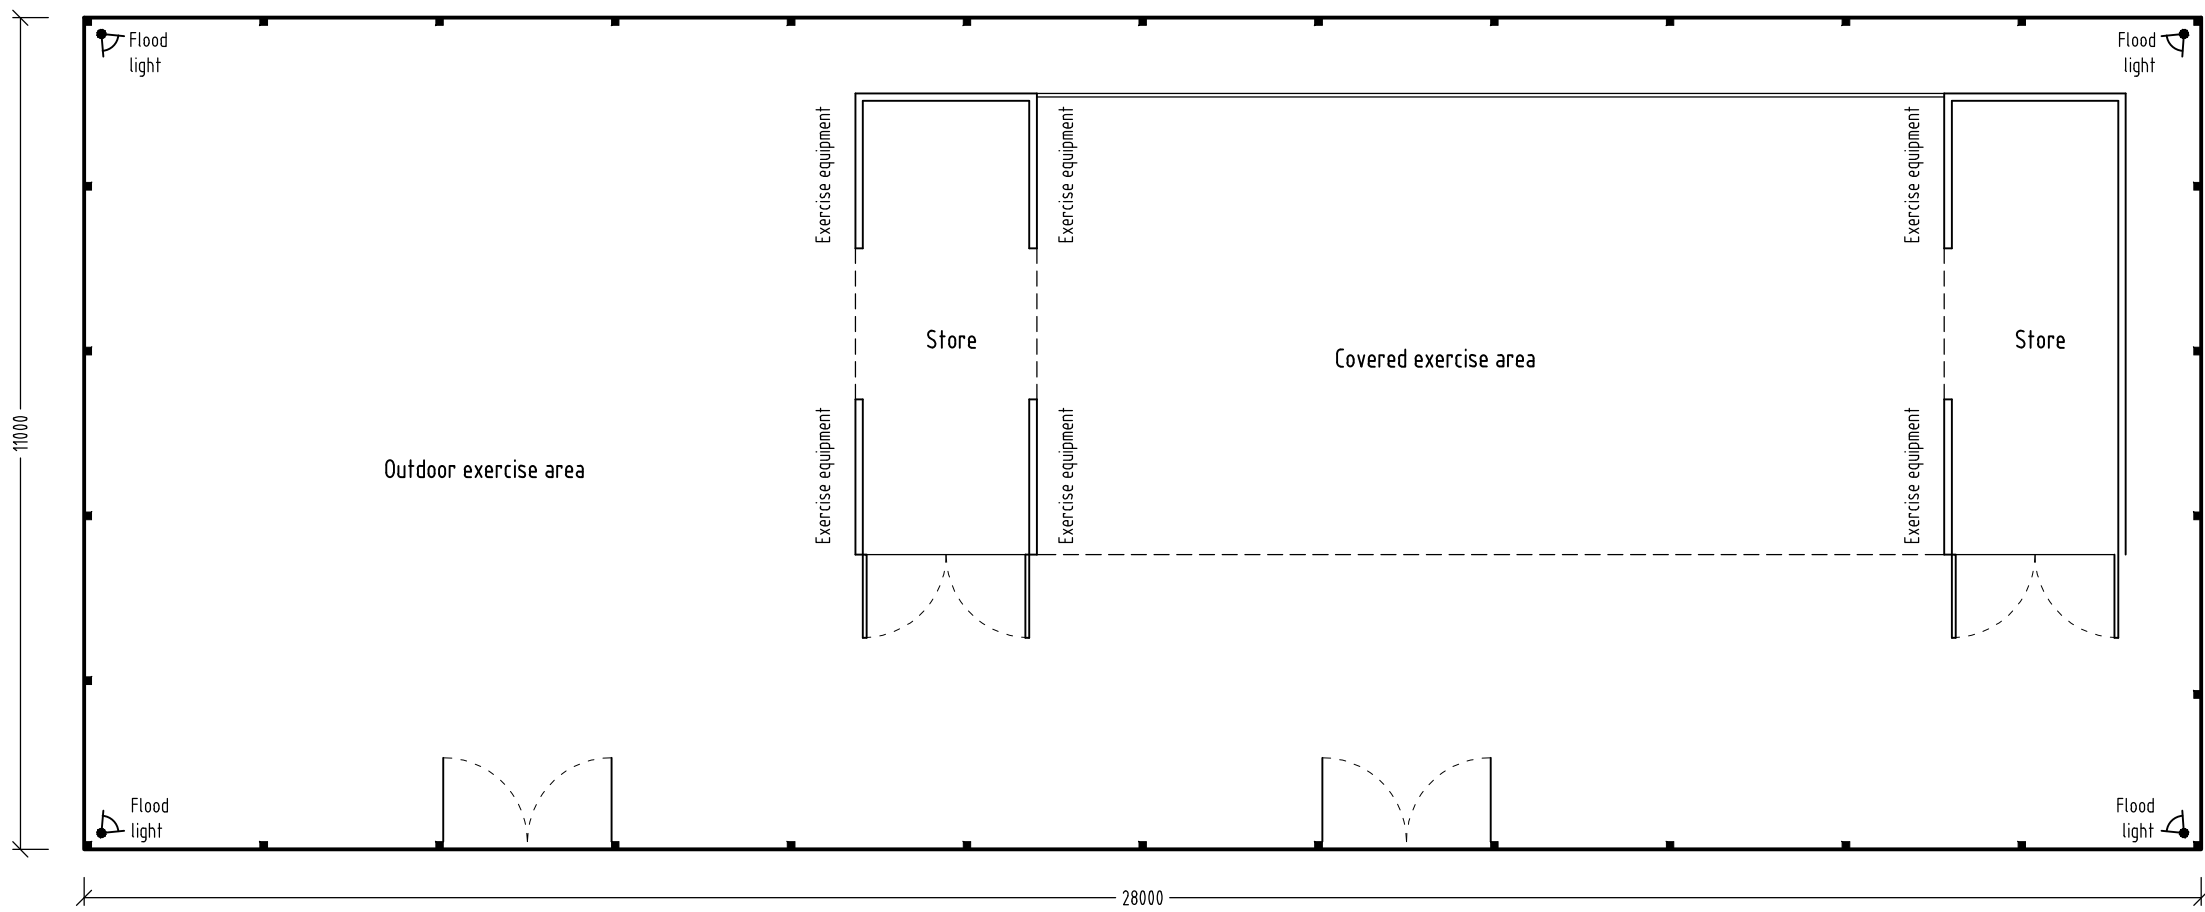

PLAN



PO Box 3303
Reading
RG1 9SZ
Phone:
0115 9884477
E-mail:
mail@bdssurveyors.co.uk
Web:
www.bdssurveyors.co.uk

Project
MILLWORTH LANE RECREATION GROUND
MILLWORTH LANE
SHINFIELD
READING

Drawing title
PLANS & ELEVATIONS

Client
SHINFIELD PARISH COUNCIL

Scale
1:100

Drawing number & status
6890:22:201

Rev
B

Date
04.12.23

PLANNING

Drawn by
TCG

Revisions
A: 15.08.24: Fitness area proposals updated
B: 20.05.25: Scheme proposals updated

Scale bar - each bar measures 10mm

Drawing Copyright© BDS Surveyors Ltd. A1 594 x 841mm