



FITNESS AREA DETAILS


Scale 1:100

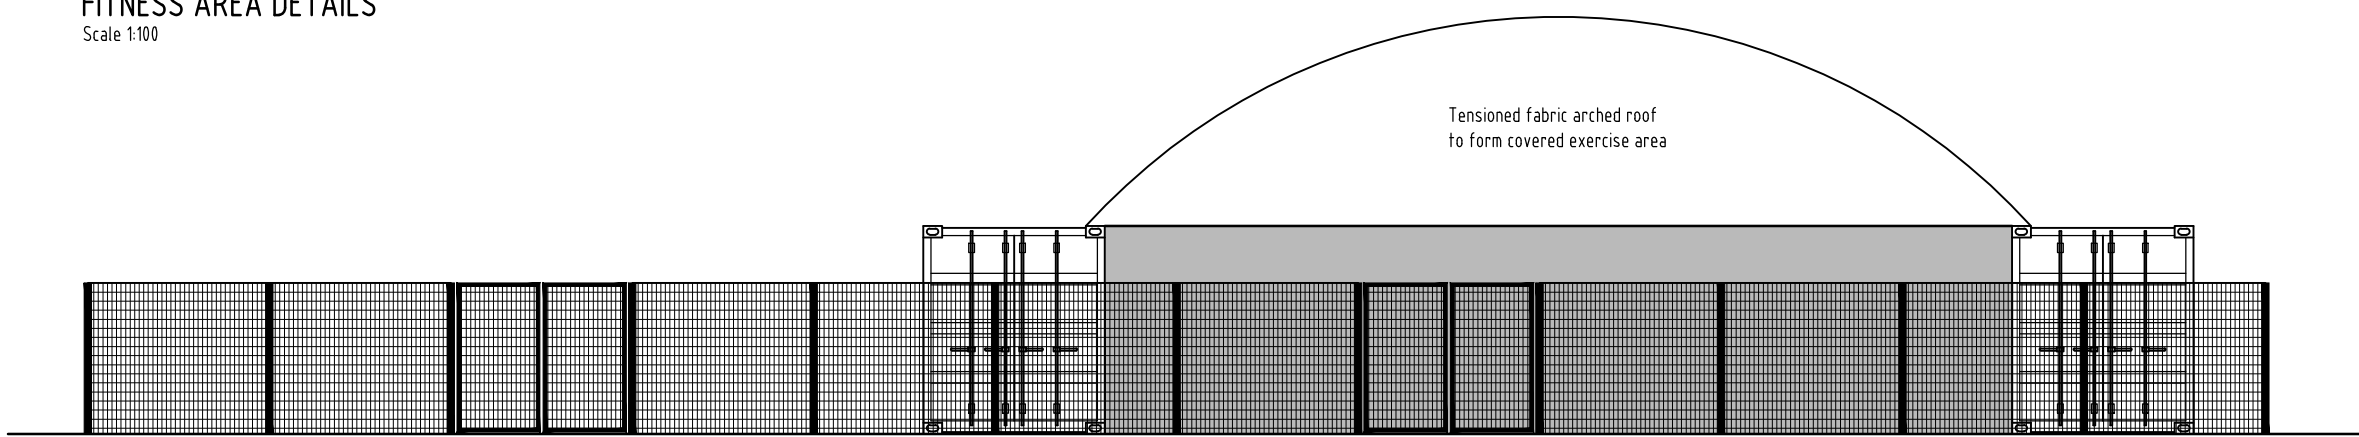


FRONT ELEVATION

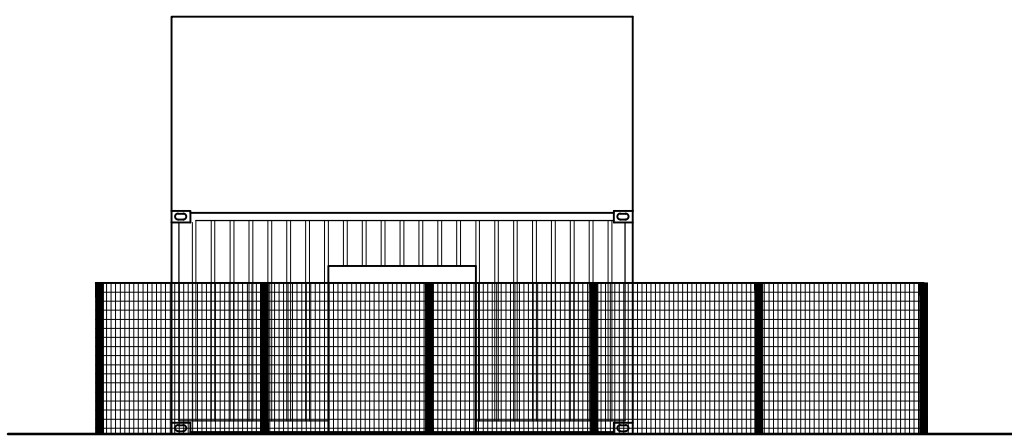


SIDE ELEVATION

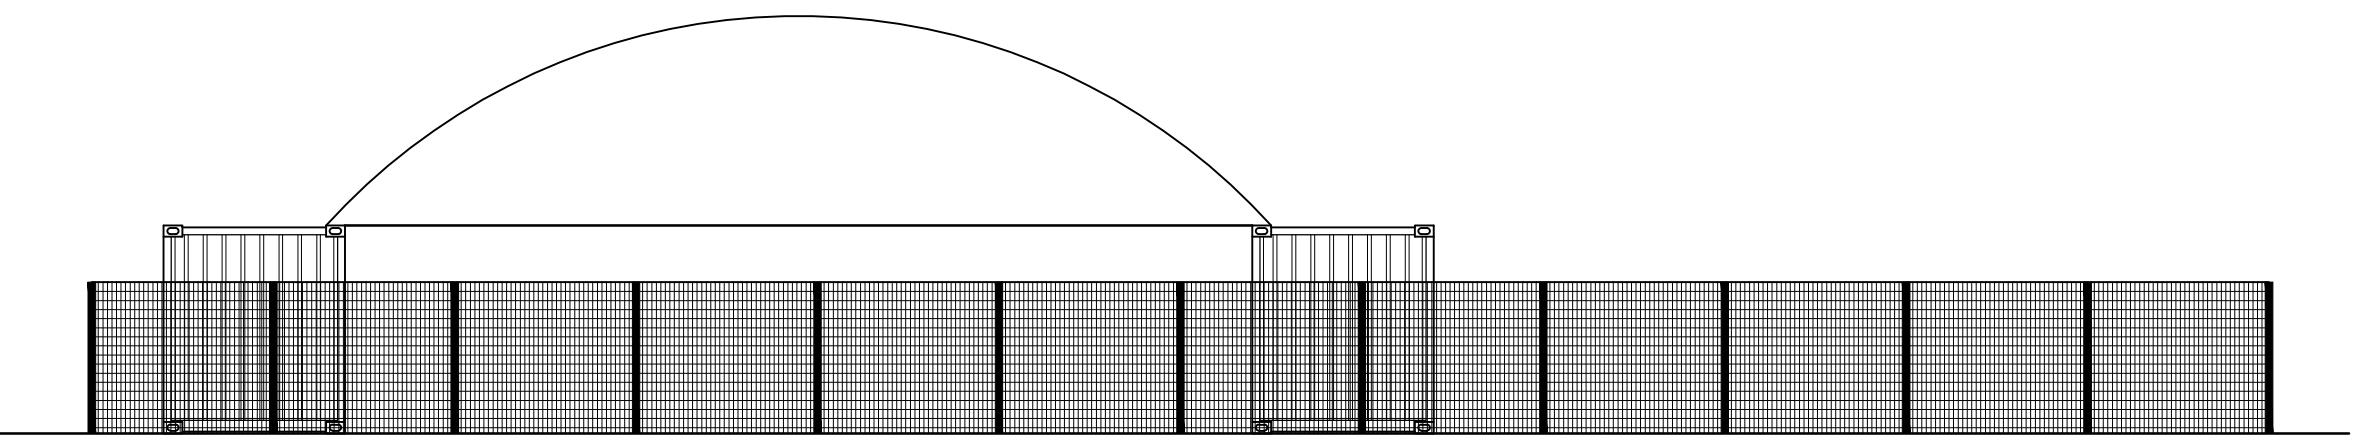

REAR ELEVATION

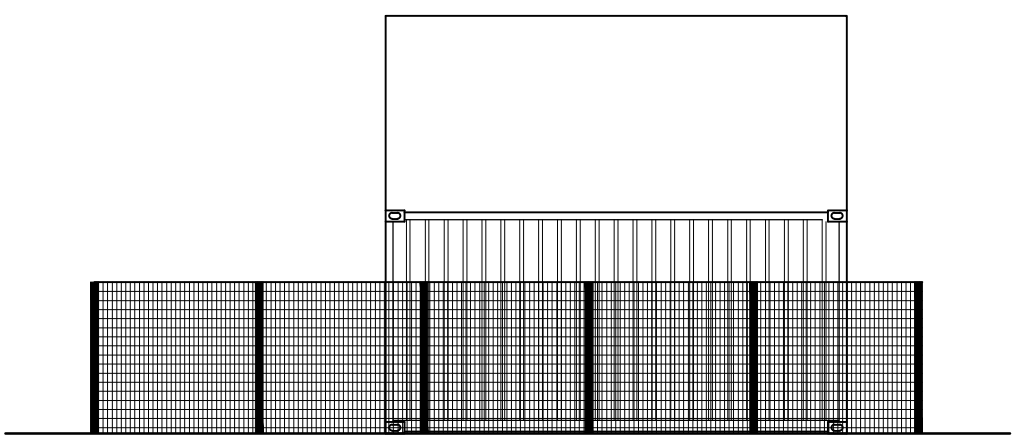

SIDE ELEVATION

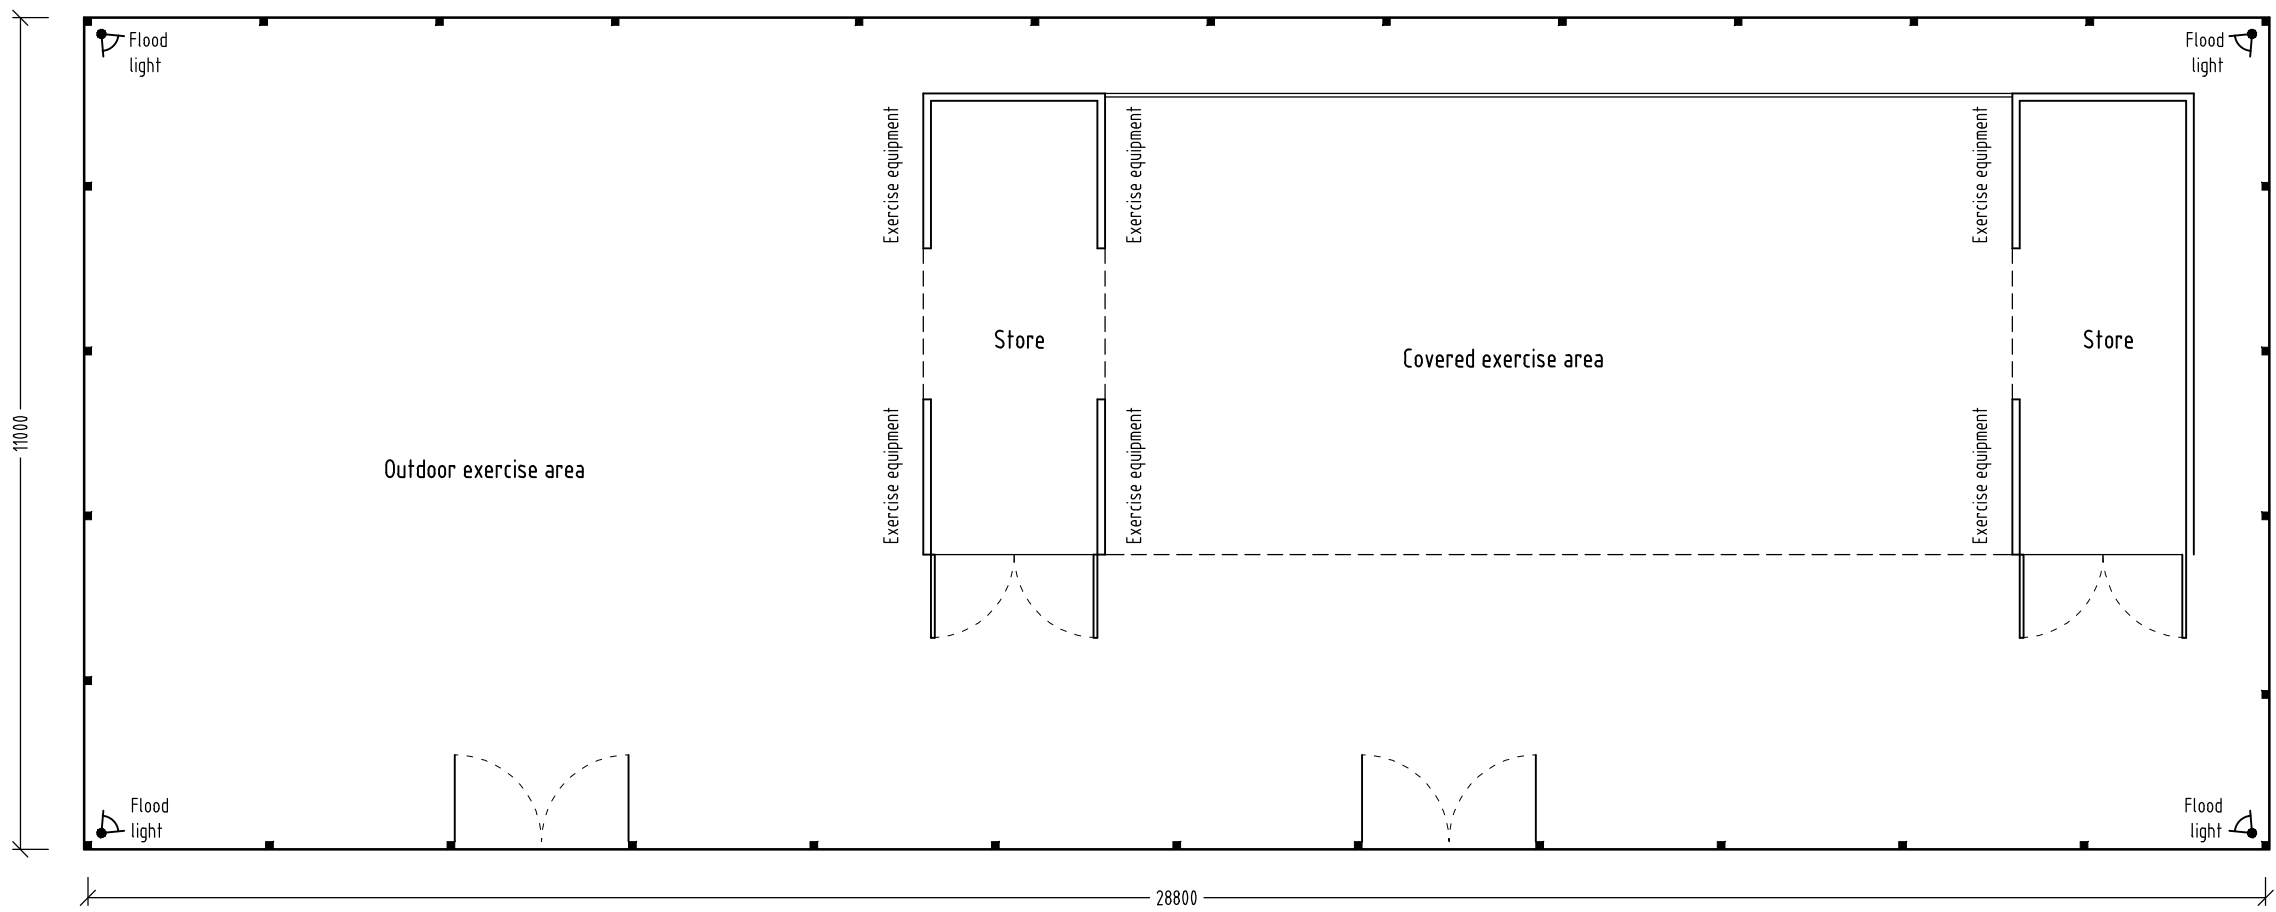

PLAN



PO Box 3303
Reading
RG1 9SZ
Phone:
0115 9884477
E-mail:
mail@bdsurveyors.co.uk
Web:
www.bdsurveyors.co.uk

Project
MILL WORTH LANE RECREATION GROUND
MILL WORTH LANE
SHINFIELD
READING

Drawing title
PLANS & ELEVATIONS

Client SHINFIELD PARISH COUNCIL	Scale 1:100
Drawing number & status 6890:22:201 PLANNING	Rev B Date 04.12.23 Drawn by TCG

Revisions
A: 15.08.24: Fitness area proposals updated
B: 20.05.25: Scheme proposals updated

Scale bar - each bar measures 10mm
Drawing Copyright© BDS Surveyors Ltd A1 594 x 841mm