


East Elevation  
Scale 1:200


**Note**  
Existing part of elevation shown with light red line hatch

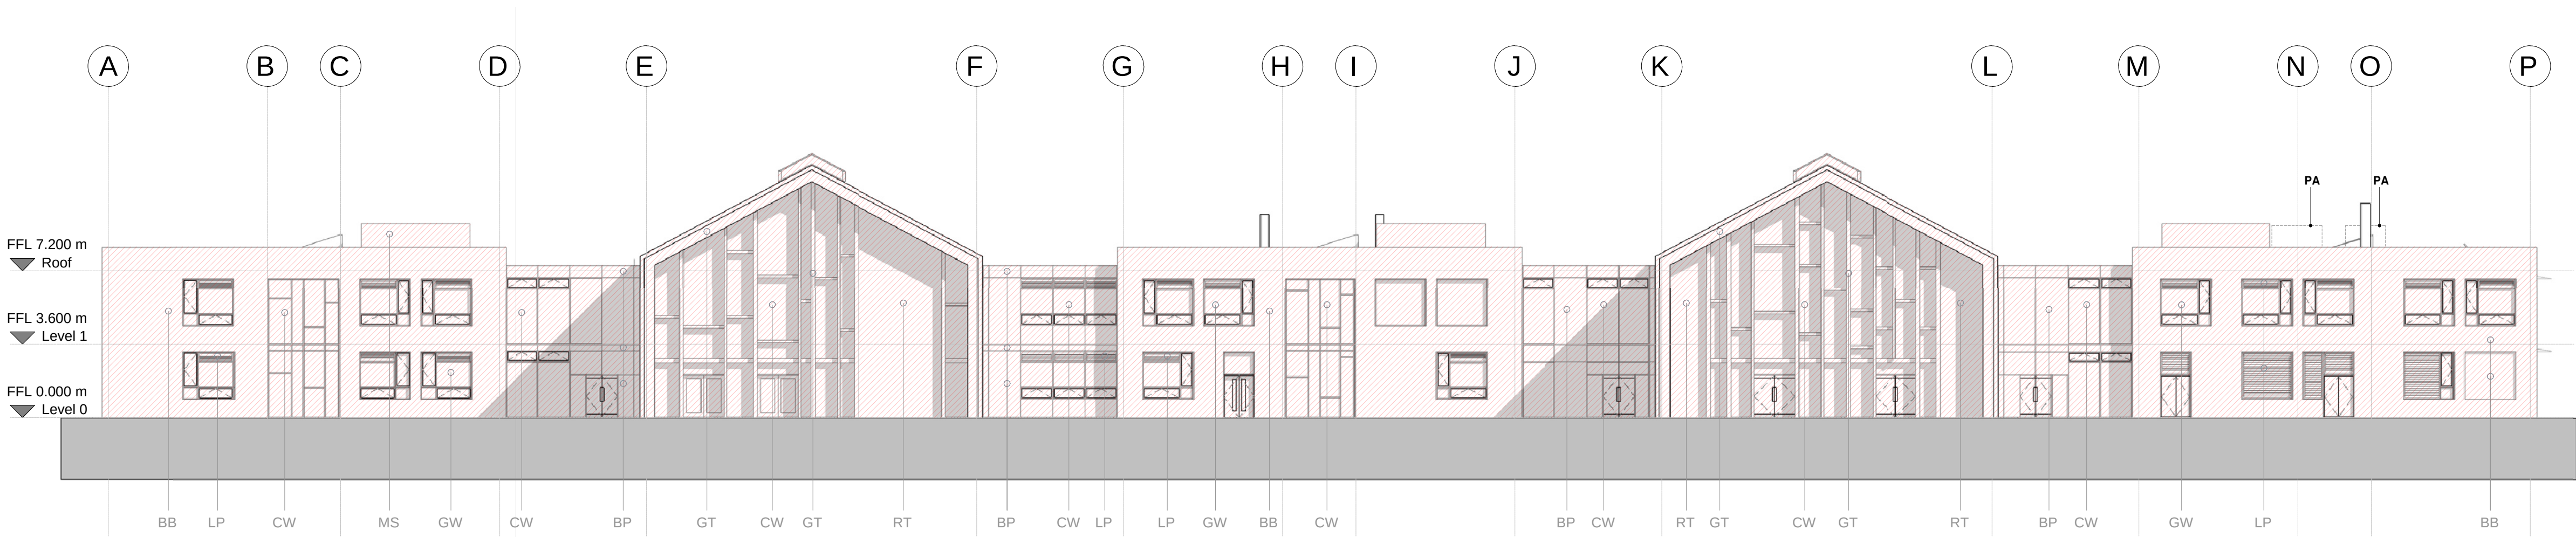

West Elevation (existing)  
Scale 1:200

| KEY  |                                                                                       |
|------|---------------------------------------------------------------------------------------|
| BB   | Facing brickwork to match existing                                                    |
| EZ   | Euroclad 0.7mm VM Zinc 'Quartz' Standing Seam panels (existing)                       |
| CW   | Clearwall Curtain Walling                                                             |
| RT   | Russwood Timber                                                                       |
| GT   | Glulam Timber                                                                         |
| GW   | Glazed Window                                                                         |
| LP   | Louvre Panel                                                                          |
| BP   | Spandrel Panel (RAL 6011)                                                             |
| BS   | Horizontal Bladed Brise Soleil                                                        |
| MS   | Mesh Plant Screen                                                                     |
| RL   | Roof Light                                                                            |
| WC   | Windcatcher by MEP                                                                    |
| HTCS | Horizontal Timber Cladding to include School Signage                                  |
| FE   | Fume Extract                                                                          |
| PA   | Plant Area in keeping and aligned with plant zones currently on existing school roofs |

**Note**  
Existing part of plan shown with light red line hatch

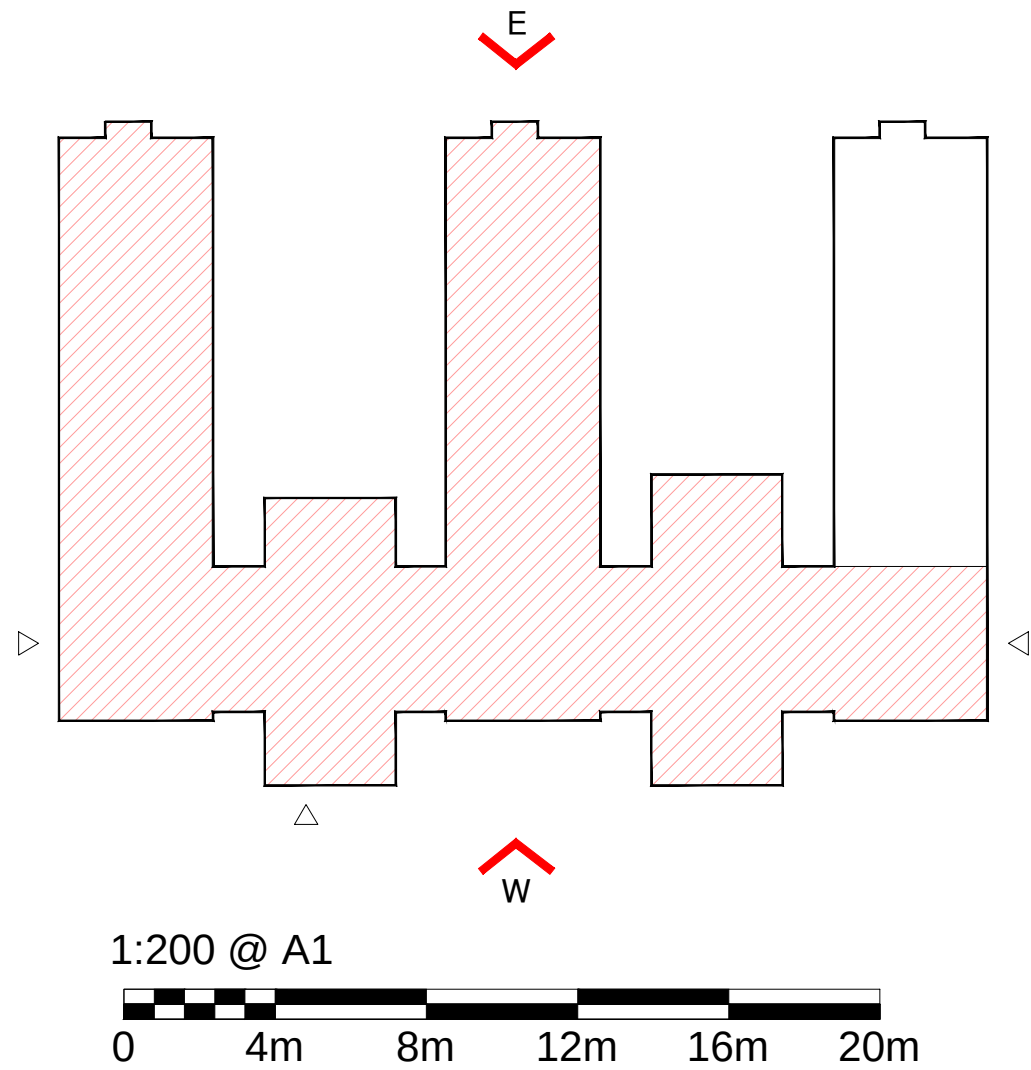

notes

this drawing is the copyright of the **pdp architecture llp** and must not be reproduced in whole or part or used for the execution of works without their permission.

all dimensions to be checked on site prior to commencement of construction works and the architect notified of any discrepancy.

figured dimensions are to be used in preference to scaled dimensions.

no deviation from this drawing will be permitted without prior consent of the architect.

all drawings are prepared subject to a full measured and structural survey of the buildings and site.

all structural work is subject to the appointment of a structural engineer to confirm and agree the structural proposals.

os promap licence no. 100020449.


health & safety:  
exceptional risks involving specific methods of construction or exceptional maintenance issues can be found within the designers risk assessment.

scale width 50 mm @ a1 - 25 mm @ a3

| revision | notes                               | date     | drawn | checked |
|----------|-------------------------------------|----------|-------|---------|
| A        | Minor amendments to client comments | 21.05.25 | MP    | RN      |
| B        | Amendments to client comments       | 05.06.25 | MP    | HM      |
| C        | Amendments to client comments       | 06.06.25 | MP    | HM      |
| D        | Scale bar updated                   | 16.06.25 | MP    | HM      |



PLANNING

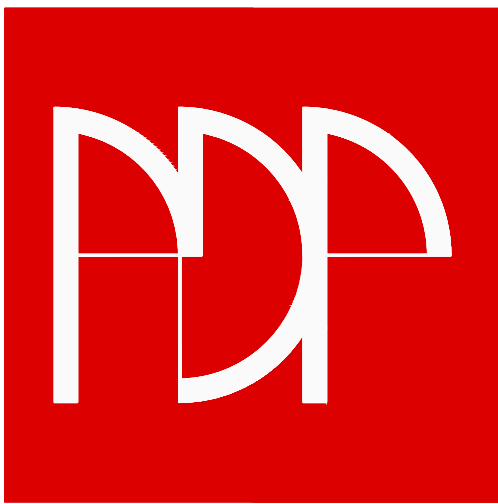

**pdp architecture llp**

chartered architects town planning  
interior design consultants

2 beechworth road havant  
hampshire po9 1ax  
tel 023 9248 1100  
fax 023 9247 5050  
email pdp@pdp-architects.co.uk

www.pdp-architects.co.uk

project **Arborfield Secondary School**

| detail                             |                         |
|------------------------------------|-------------------------|
| Proposed<br>East & West Elevations |                         |
| drawn<br>MP                        | checked<br>RN           |
| date<br>May '25                    | status<br>Planning      |
| a1 scale<br>1:200                  | a3 scale<br>28192-PD100 |
|                                    | rev<br>D                |