




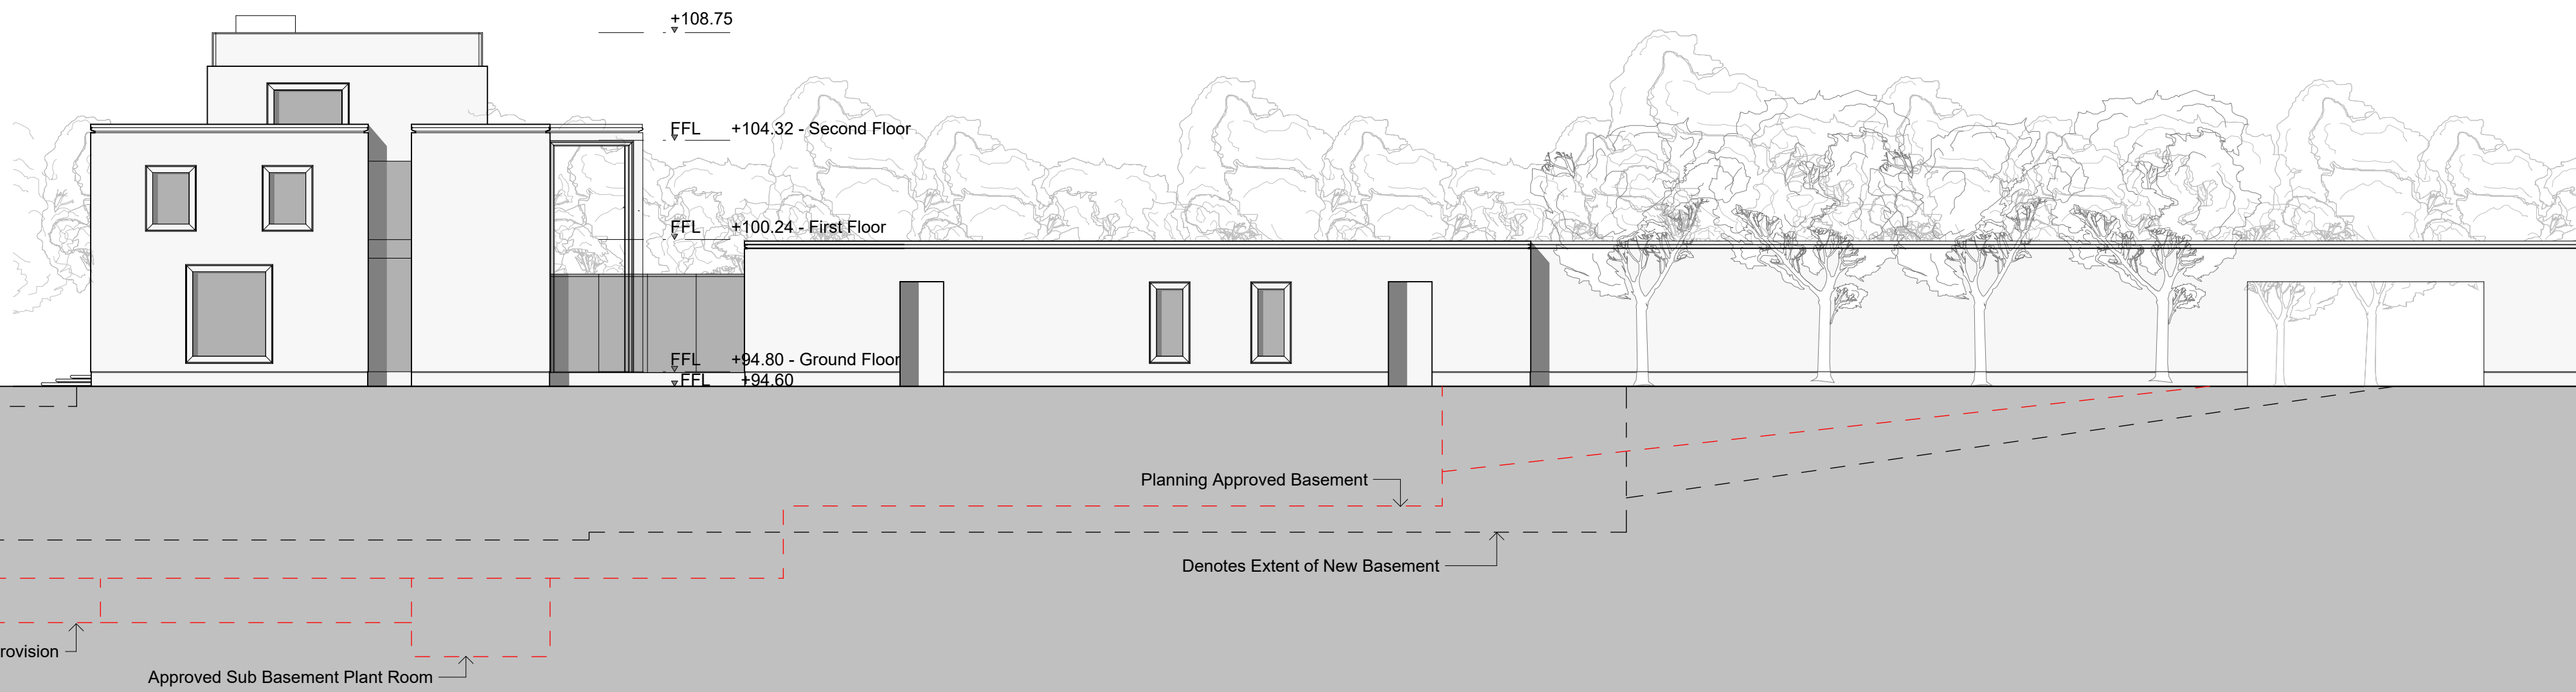

1 Main House East Elevation.
1 : 200

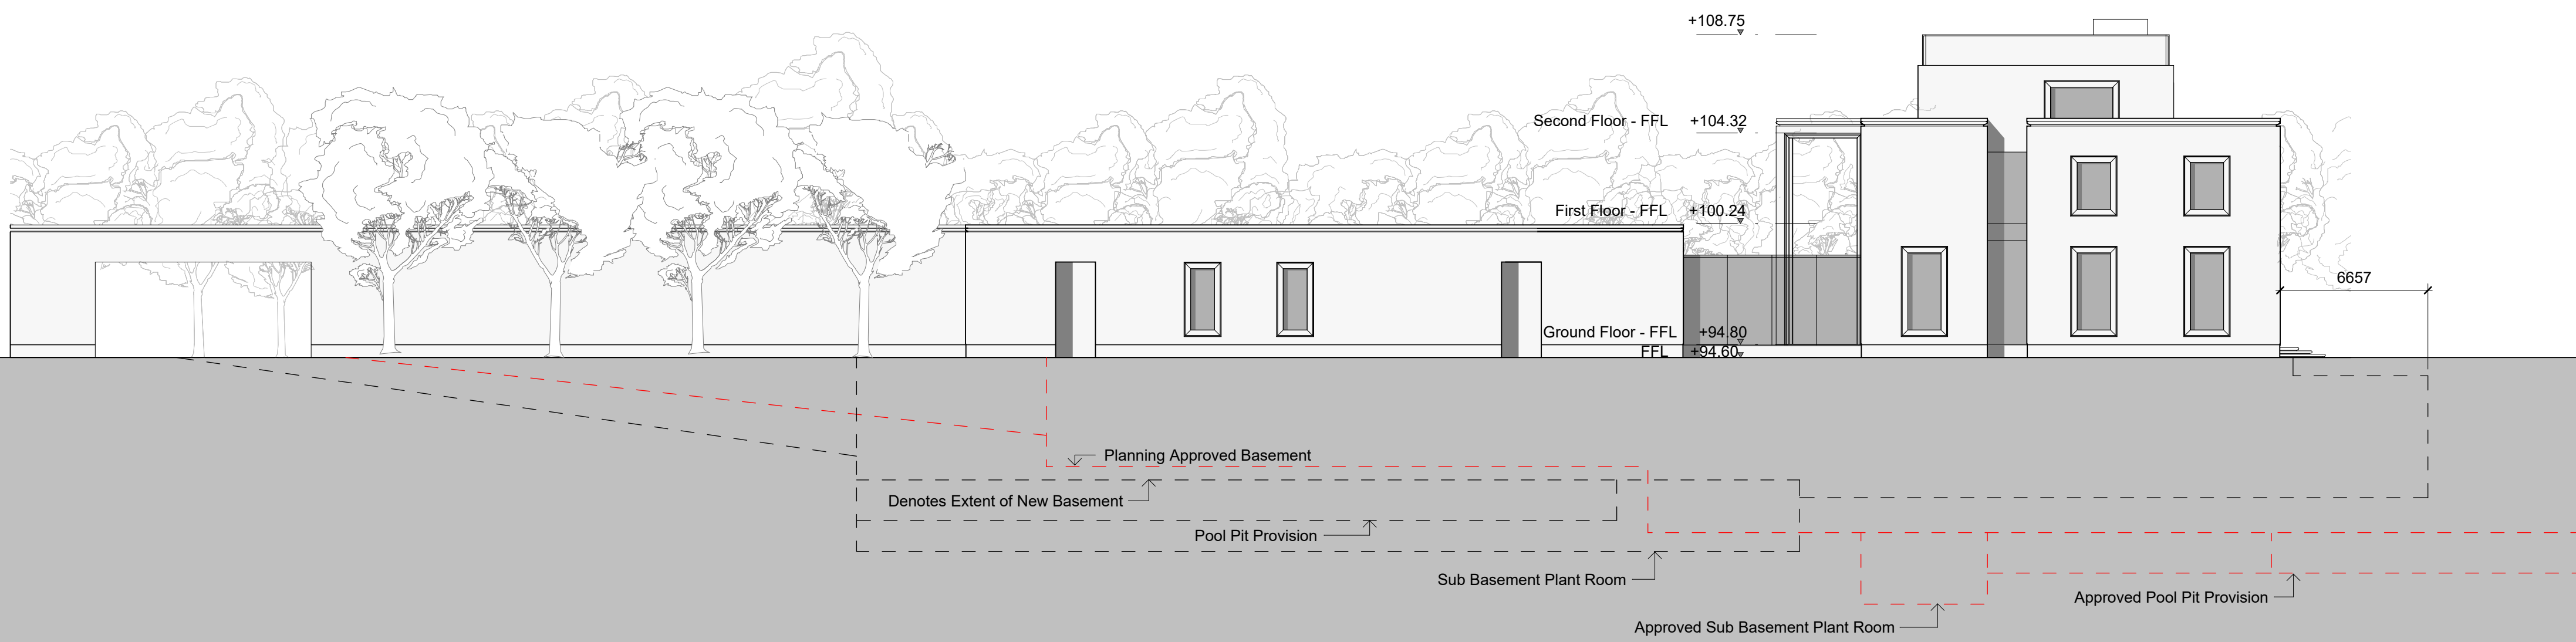

2 Main House West Elevation.
1 : 200

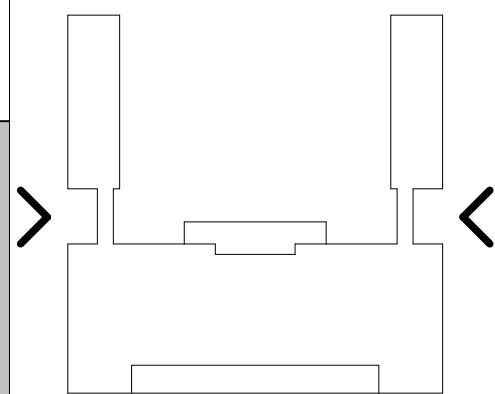

Source Information:

03.07.2025	PC2	MH - Planning Submission	DB
20.06.2025	P01	MH - Draft Planning Submission	DB
Date	Rev	Description	App by
			
Scale 1:100			

pb+co.

Pexon Bradbury + Co Architects

Project Title:
Project Conway

Drawing Title:
Main House East + West Elevation

Scale 1 : 200
Code PCY

Drawing No:
PCY-PBC-MH-ZZ-DR-A -1028 PD2

- General Notes:**
- All dimensions are to be checked on site prior to construction.
 - Use figured dimensions only. Do not scale from drawings.
 - Discrepancies between drawings are to be reported to the Site Agent / Contract Administrator immediately.
 - All Levels unless stated otherwise are above Ordnance datum (AOD).