



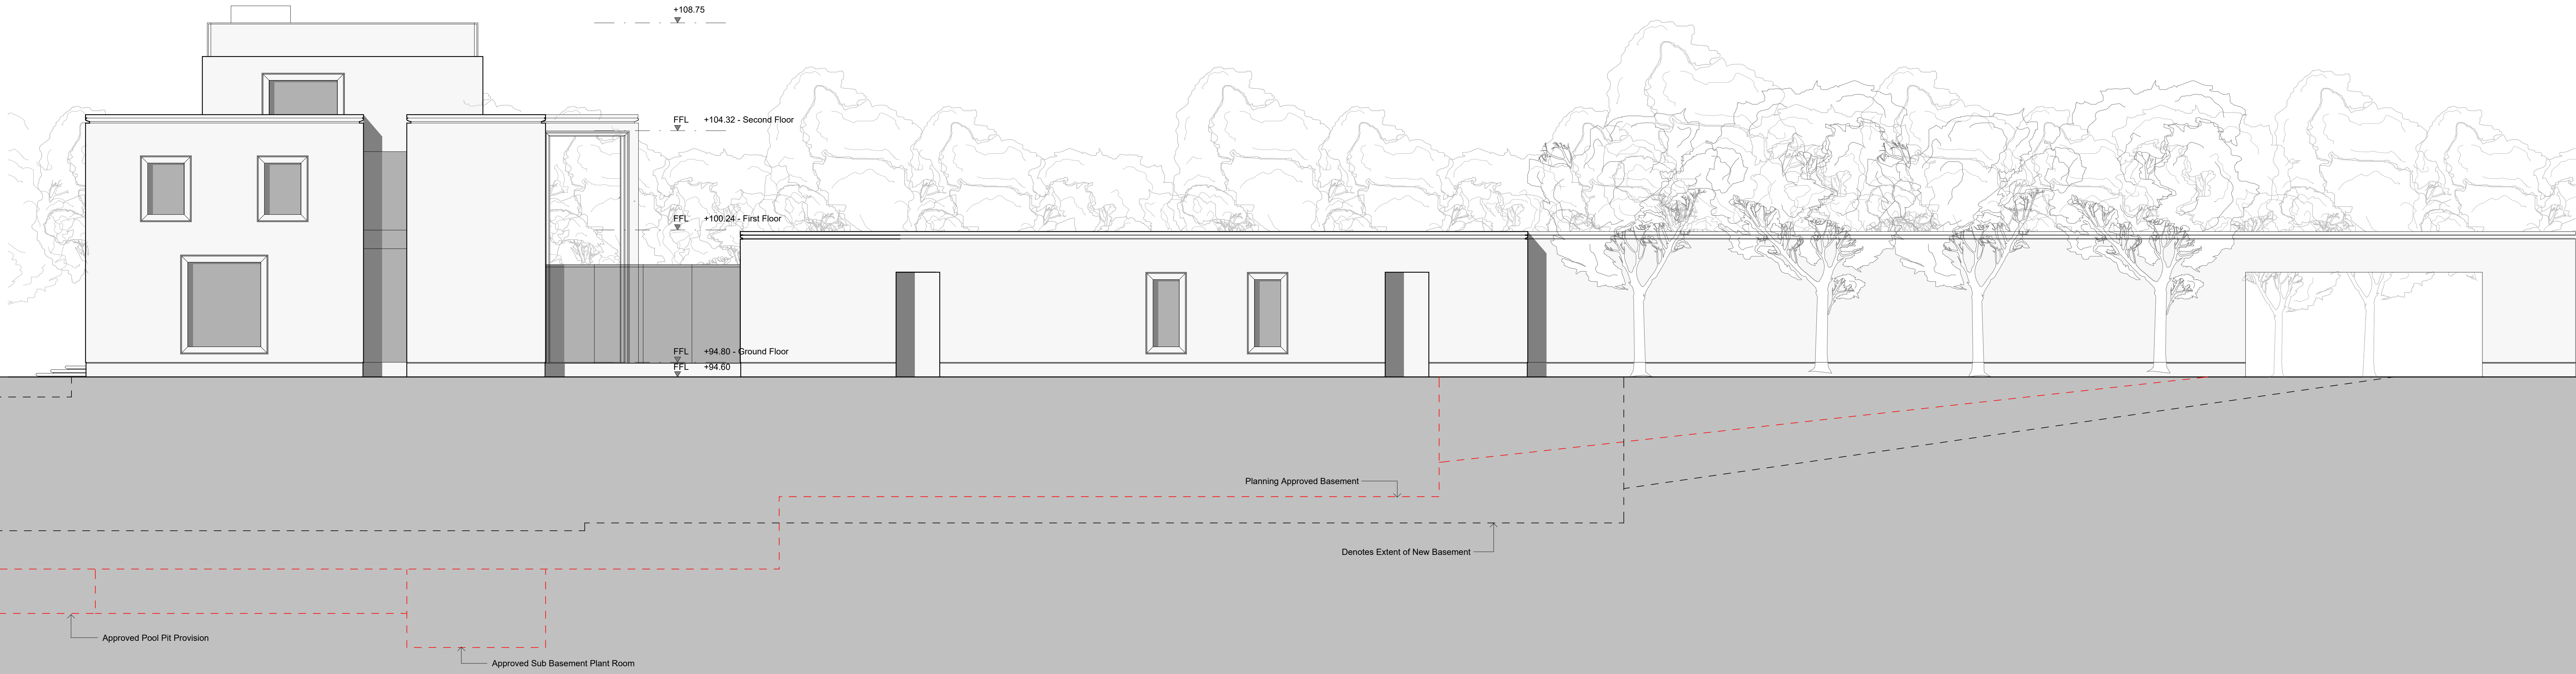

1 Main House East Elevation
1 : 100

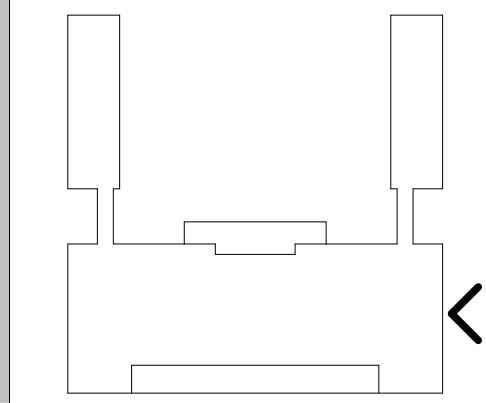

Source Information:	

03.07.2025	PCY	MH - Planning Submission	CB
20.06.2025	PCY	MH - Draft Planning Submission	CB
		Rev Description	App by
1	0.0	1	2
Scale 1:100		4m	

pb+co.
Pexton Bradbury + Co Architects

Project Title:
Project Conway

Drawing Title:
Main House East Elevation

Scale 1 : 100
Code PCY
Drawing No: PCY-PBC-MH-ZZ-DR-A -1021

P02

General Notes:
1. All dimensions are to be checked on site prior to construction.
2. Use figured dimensions only. Do not scale from drawings.
3. Discrepancies between drawings are to be reported to the Site Agent / Contract Administrator immediately.
4. All Levels unless stated otherwise are above Ordnance datum (AOD).