


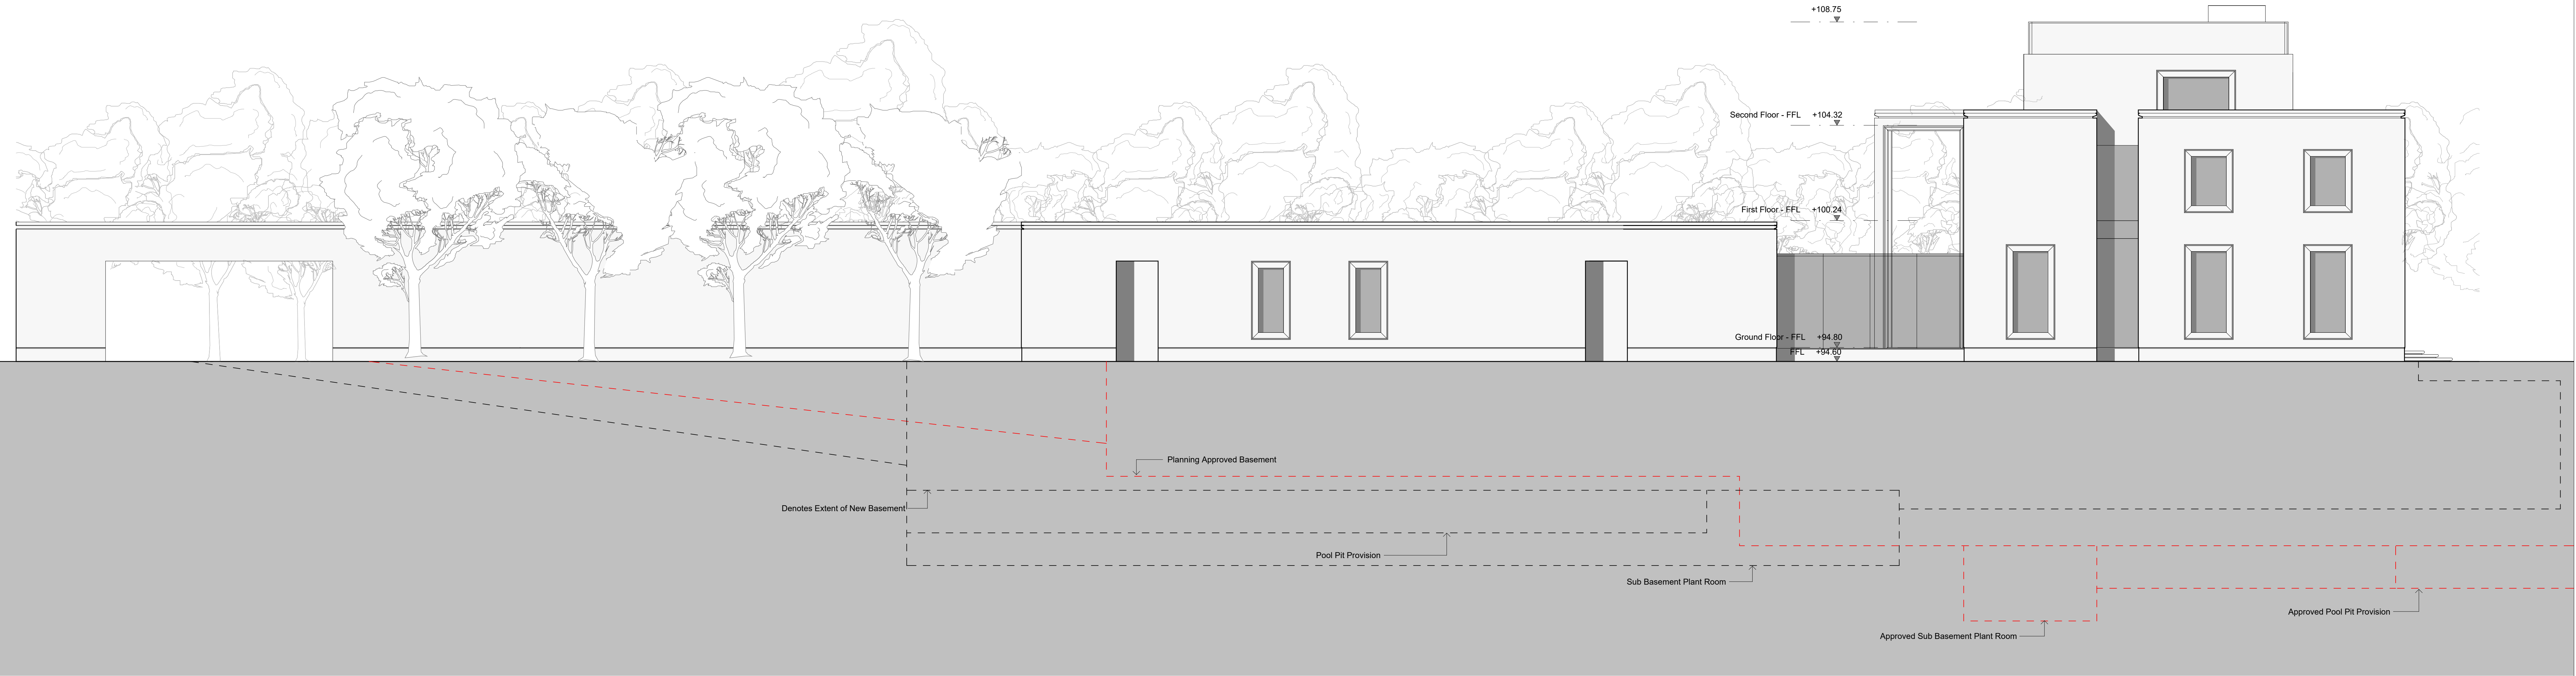

1 Main House West Elevation
1 : 100

General Notes:

- All dimensions are to be checked on site prior to construction.
- Use figured dimensions only. Do not scale from drawings.
- Discrepancies between drawings are to be reported to the Site Agent / Contract Administrator immediately.
- All Levels unless stated otherwise are above Ordnance datum (AOD).

Source Information:

03.07.2025	PCY	MH - Planning Submission	CB
20.06.2025	PCY	MH - Draft Planning Submission	CB
Date	Rev	Description	App. by

1 0.5 1 2 4m
Scale 1:100

pb+co.
Pexon Bradbury + Co Architects

Project Title:
Project Conway

Drawing Title:
Main House West Elevation

Scale 1 : 100
Code PCY

Drawing No:
PCY-PBC-MH-ZZ-DR-A -1023

PD2