



1 Main House North Elevation..

1 : 200

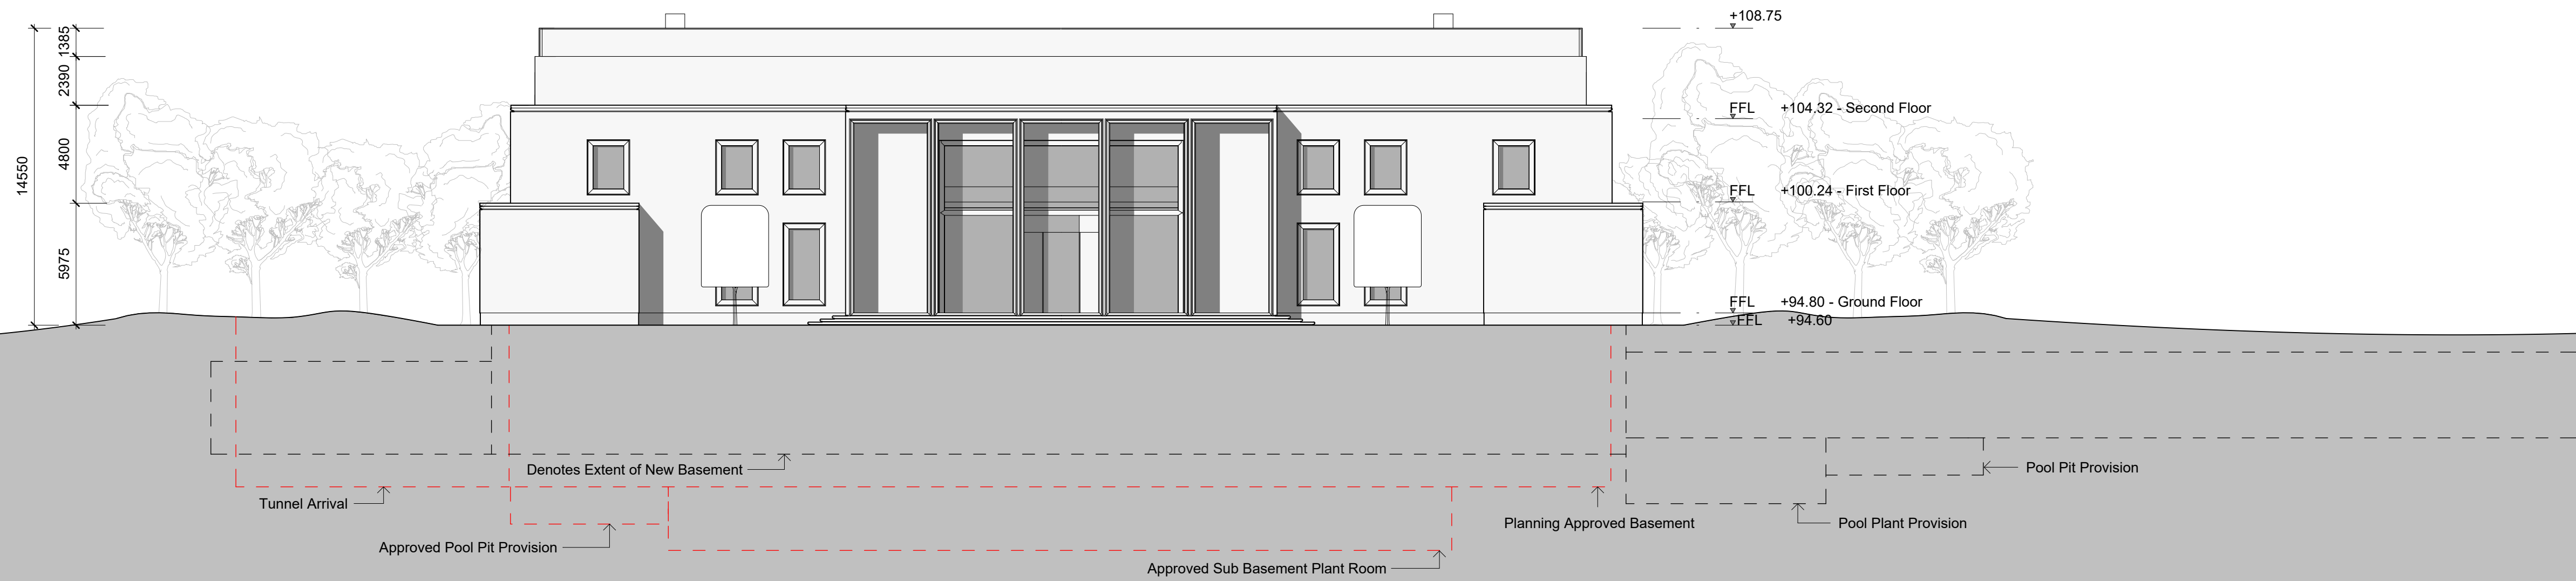

2 Main House South Elevation..

1 : 200

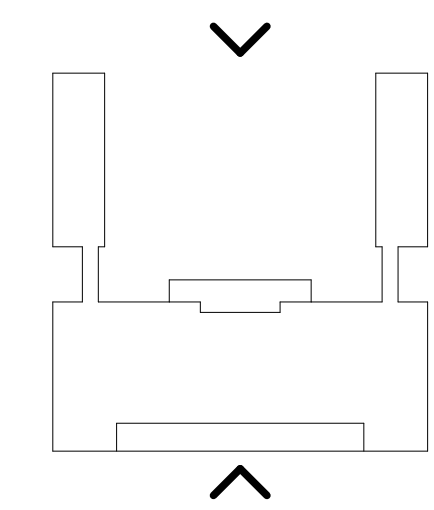

Source Information:

03.07.2025 P02 MH - Planning Submission CB
20.06.2025 P01 MH - Draft Planning Submission CB
Date Rev Description App by
1 0.0 1 2 4m
Scale 1:100

pb+co.

Pexton Bradbury + Co Architects

Project Title:
Project Conway

Drawing Title:
Main House North + South Elevation

Scale 1 : 200
Code PCY

Drawing No:
PCY-PBC-MH-ZZ-DR-A -1027 P02

General Notes:

1. All dimensions are to be checked on site prior to construction.
2. Use figured dimensions only. Do not scale from drawings.
3. Discrepancies between drawings are to be reported to the Site Agent / Contract Administrator immediately.
4. All Levels unless stated otherwise are above Ordnance datum (AOD).