




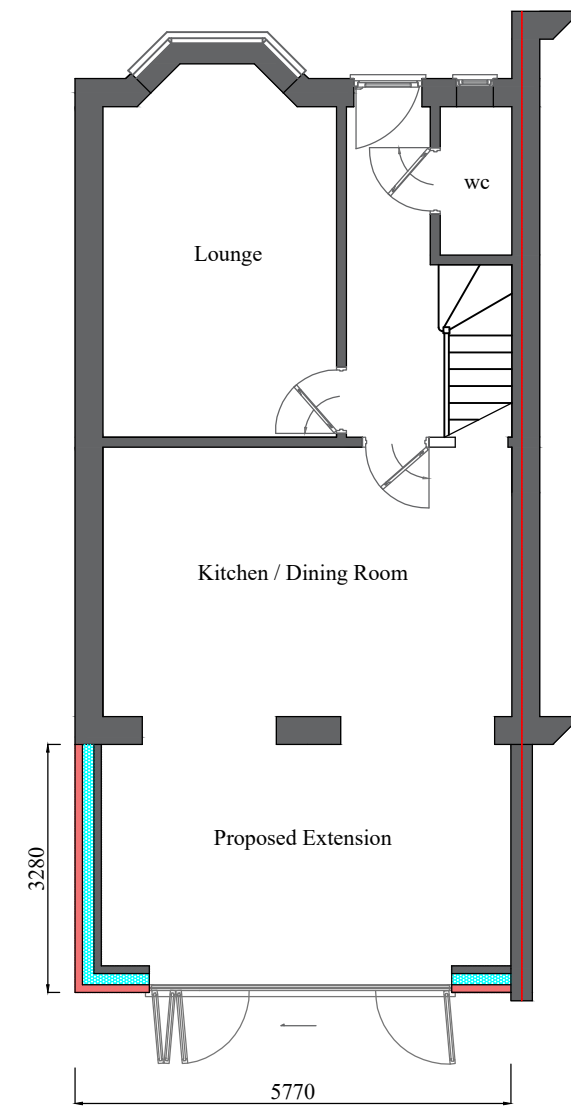

Proposed ground floor plan

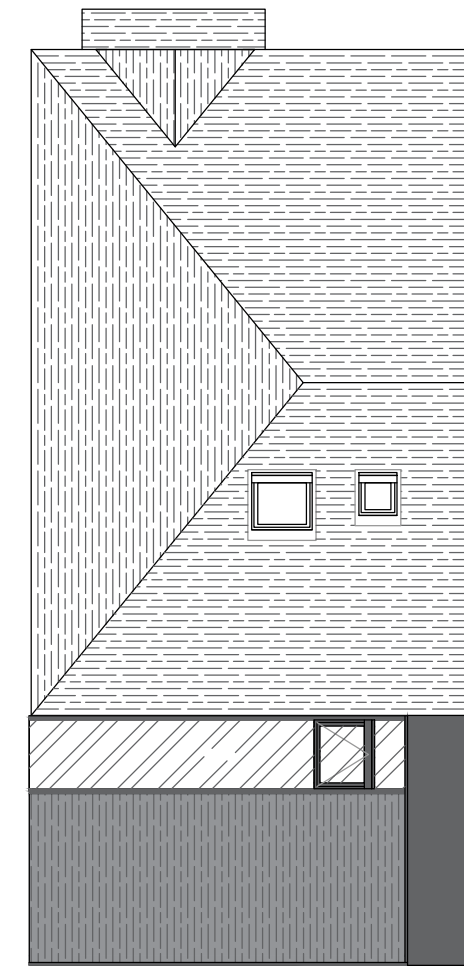

Proposed roof plan

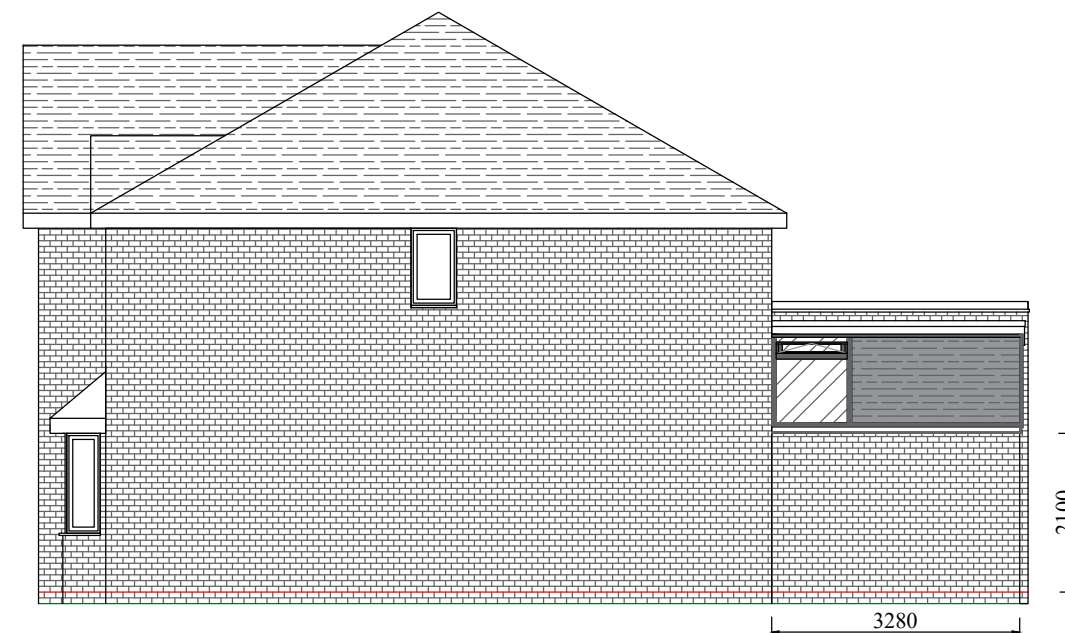

Proposed Side Elevation



Proposed Rear Elevation

CLIENT 5 Ellerton Close Wokingham Berkshire RG40 2BE Mr Paton
PROJECT TITLE : PROPOSED ELEVATIONS & FLOOR PLAN
Drawing No : 002
Scale 1:100 (Produced on A2 Paper) 