



DRG. REMAINS COPYRIGHT OF THE ARCHITECT.
DIMENSIONAL DISCREPANCIES TO BE REFERRED
TO THE ARCHITECT
DO NOT SCALE

DRAWING STATUS ☒ PRELIMINARY ☐ FOR APPROVAL ☐ CONSTRUCTION

DATE

-

REVISION 3 Drawing

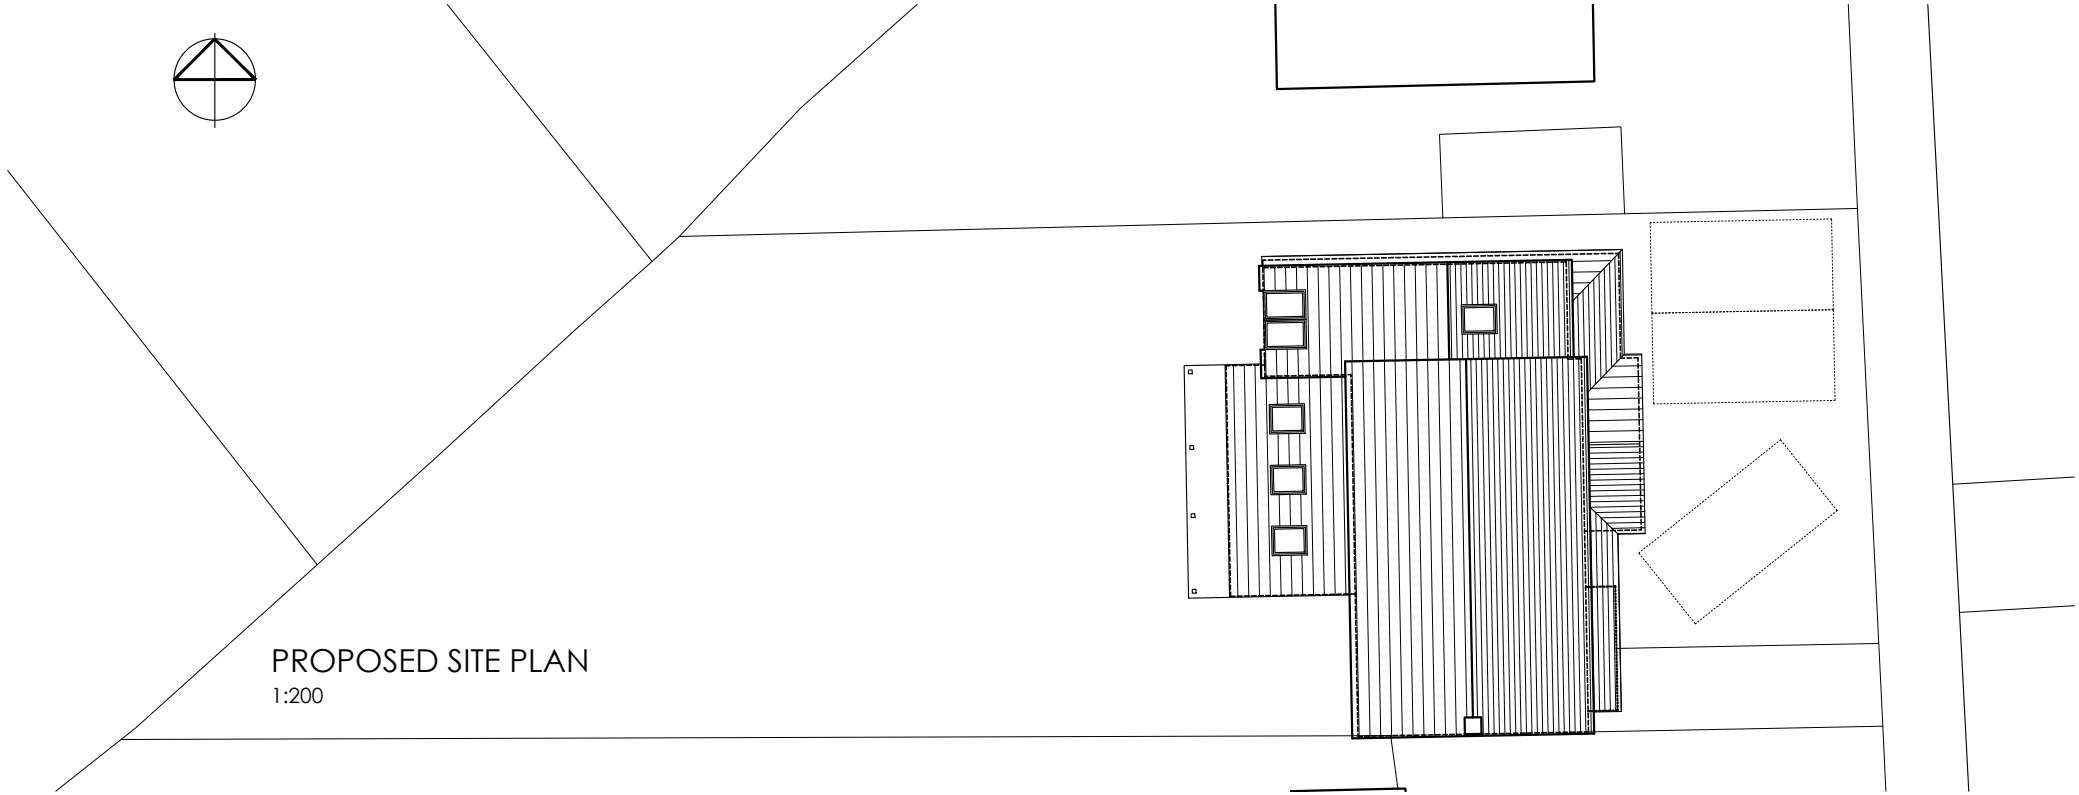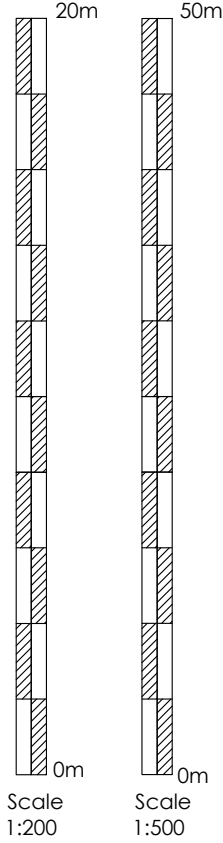

BLOCK PLAN
1:500

CLIENT
Mr & Mrs Heaney

-

-

DRG TITLE
Block & Site Plan

JOB TITLE

Proposed Extension
20 Colleton Drive
Twyford

DATE

July 24
SCALE
1:200 & 1:500

JOB No.

2424

DWG No.

05

REV.

-

Anne Owen Architects Ltd
24 Springfield Park, Twyford, Reading RG10 9JH
+44(0)118 932 0846 / 07788 262602
anne@annehearchitect.co.uk
www.annehearchitect.co.uk
Director: Anne Owen BA(Hons) BA(Ch RIBA)
Company Registered in England & Wales No. 8861202

