



PLOT HANDINGS:
PLOTS 1012 to 1019 - AS

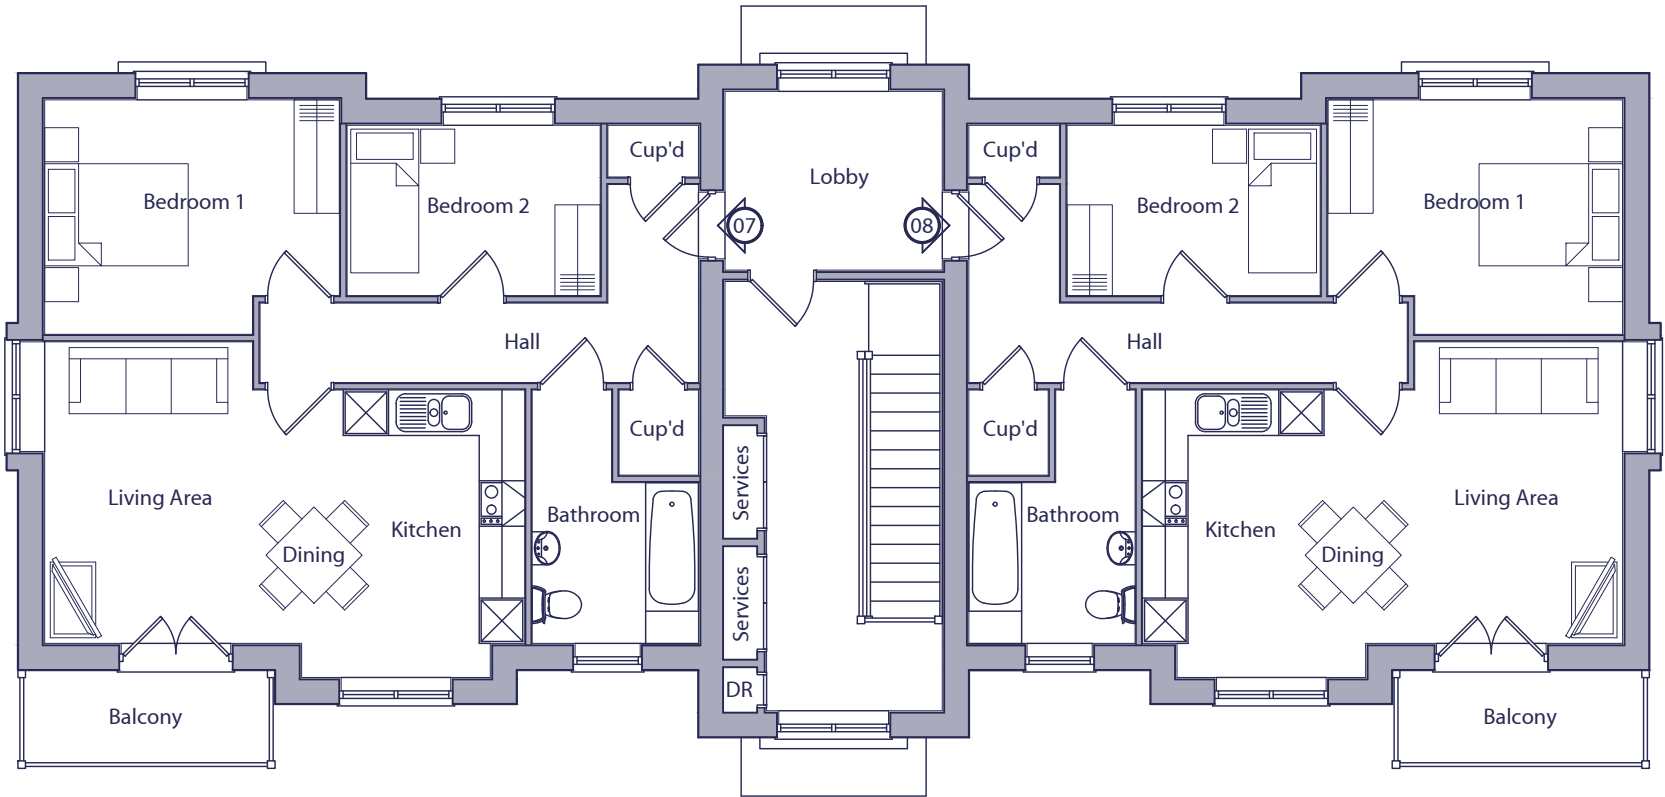

THIRD FLOOR PLAN

FLAT 7 - 2 BED / 3 PERSON FLAT		
SPACE STANDARDS	REQUIRED	ACTUAL
FLOOR AREA	61.0m2	61.69m2
STORAGE	2.0m2	2.00m2
BEDROOM 1	11.5m2	11.50m2
BEDROOM 2	7.5m2	7.54m2

FLAT 8 - 2 BED / 3 PERSON FLAT		
SPACE STANDARDS	REQUIRED	ACTUAL
FLOOR AREA	61.0m2	61.69m2
STORAGE	2.0m2	2.00m2
BEDROOM 1	11.5m2	11.50m2
BEDROOM 2	7.5m2	7.54m2

 

C	16.04.25	Block amended to Planner's comments.	MCN	DGP
B	15.04.25	Balconies and window positions amended.	MCN	DGP
A	08.01.25	Flat block amended to suit revised layout.	MCN	DGP
Rev.	Date	Description	Drawn	Checked

Client		Scale	1:100 @ A3	Drawn	MCN	Checked	DGP
Project	South Wokingham R10	Date	Oct 2024	File	P1914 Flat Blocks		
Drawing Title	R10 - Block 2 - Style 3 Third Floor Plan	Drg.No.	P1914.BLK2.104	Rev.	C	Drawing Status	PLANNING



AAP Architecture Ltd
Unit A, Monument Business Centre, Monument Way East, Woking, Surrey GU21 5LG
T 01483 727345 E projects@aap-arc.co.uk W aap-arc.co.uk

Under the Intellectual Property Act 2014, this drawing is the copyright of AAP Architecture Ltd.