



PLOT HANDINGS:  
PLOTS 1012 to 1019 - AS

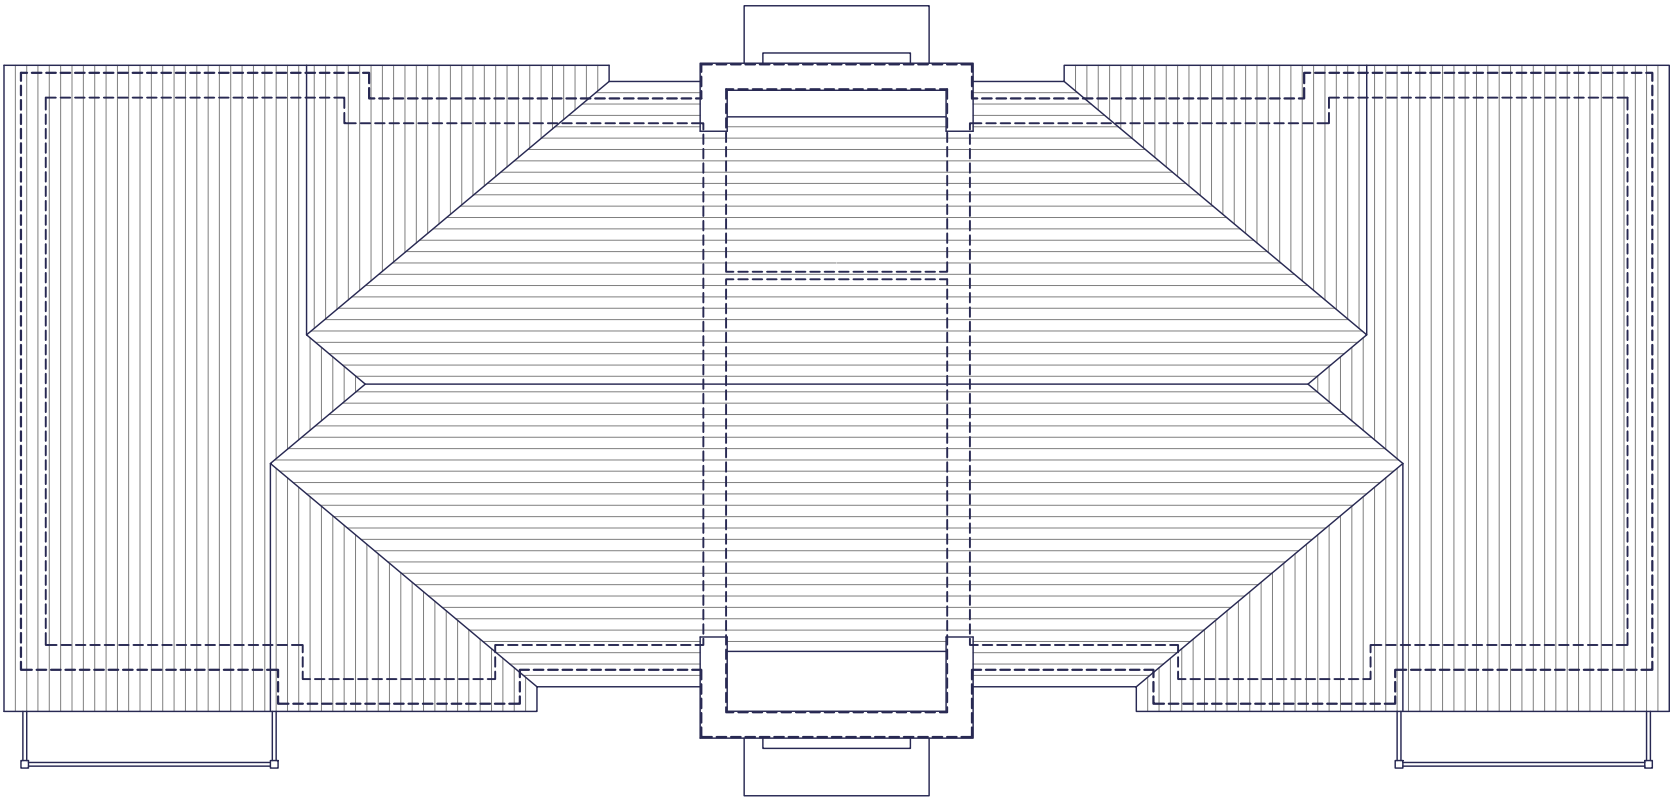

ROOF PLAN

 

|      |          |                                            |       |         |
|------|----------|--------------------------------------------|-------|---------|
| C    | 16.05.25 | Block amended to Planner's comments.       | MCN   | DGP     |
| B    | 15.04.25 | Balconies and roof form amended.           | MCN   | DGP     |
| A    | 08.01.25 | Flat block amended to suit revised layout. | MCN   | DGP     |
| Rev. | Date     | Description                                | Drawn | Checked |

|               |                                                                                       |         |                |       |                   |                                                                                       |          |
|---------------|---------------------------------------------------------------------------------------|---------|----------------|-------|-------------------|---------------------------------------------------------------------------------------|----------|
| Client        |  | Scale   | 1:100 @ A3     | Drawn | MCN               | Checked                                                                               | DGP      |
| Project       | South Wokingham R10                                                                   | Date    | Oct 2024       | File  | P1914 Flat Blocks |  |          |
| Drawing Title | R10 - Block 2 - Style 3 Roof Plan                                                     | Drg.No. | P1914.BLK2.105 | Rev.  | C                 | Drawing Status                                                                        | PLANNING |

**AAP Architecture Ltd**  
Unit A, Monument Business Centre, Monument Way East, Woking, Surrey GU21 5LG  
T 01483 727345 E projects@aap-arc.co.uk W aap-arc.co.uk

Under the Intellectual Property Act 2014, this drawing is the copyright of AAP Architecture Ltd.