


PLOT HANDINGS:
PLOTS 1020 to 1027 - AS

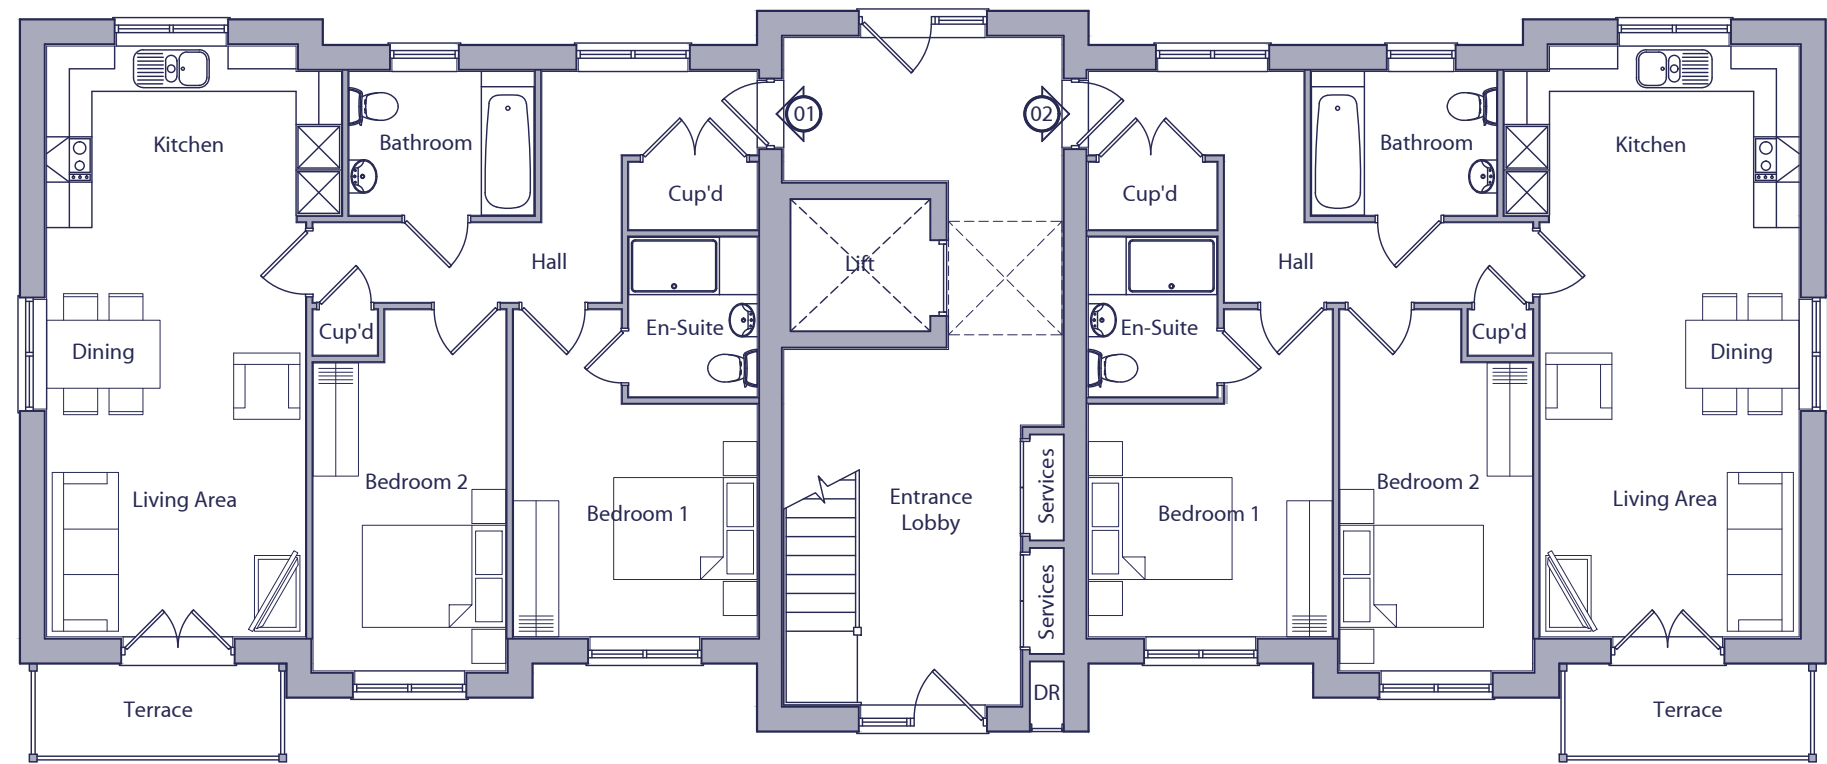


GROUND FLOOR PLAN

FLAT 1 - 2 BED / 4 PERSON FLAT		
SPACE STANDARDS	REQUIRED	ACTUAL
FLOOR AREA	70.0m2	72.53m2
STORAGE	2.0m2	2.02m2
BEDROOM 1	11.5m2	11.64m2
BEDROOM 2	11.5m2	11.70m2

FLAT 2 - 2 BED / 4 PERSON FLAT		
SPACE STANDARDS	REQUIRED	ACTUAL
FLOOR AREA	70.0m2	72.53m2
STORAGE	2.0m2	2.02m2
BEDROOM 1	11.5m2	11.64m2
BEDROOM 2	11.5m2	11.70m2

C	15.05.25	Block amended to suit Planner's comments.	MCN	DGP
B	16.04.25	Terraces added and floor plans amended.	MCN	DGP
A	08.01.25	Flat block amended to suit revised layout.	MCN	DGP
Rev.	Date	Description	Drawn	Checked

 

Client

Project

Drawing Title

Scale

Date

Drg.No.

Drawn

File

Rev.

Checked

DGP

PLANNING

Client

Project

Drawing Title

Scale

Date

Drg.No.

Drawn

File

Rev.

Checked

DGP

PLANNING

Client

Project

Drawing Title

Scale

Date

Drg.No.

Drawn

File

Rev.

Checked

DGP

PLANNING

Client

Project

Drawing Title

Scale

Date

Drg.No.

Drawn

File

Rev.

Checked

DGP

PLANNING

Client

Project

Drawing Title

Scale

Date

Drg.No.

Drawn

File

Rev.

Checked

DGP

PLANNING

AAP Architecture Ltd
Unit A, Monument Business Centre, Monument Way East, Woking, Surrey GU21 5LG
T 01483 727345 E projects@aap-arc.co.uk W aap-arc.co.uk

Under the Intellectual Property Act 2014, this drawing is the copyright of AAP Architecture Ltd.