



PLOT HANDINGS:
PLOTS 1020 to 1027 - AS

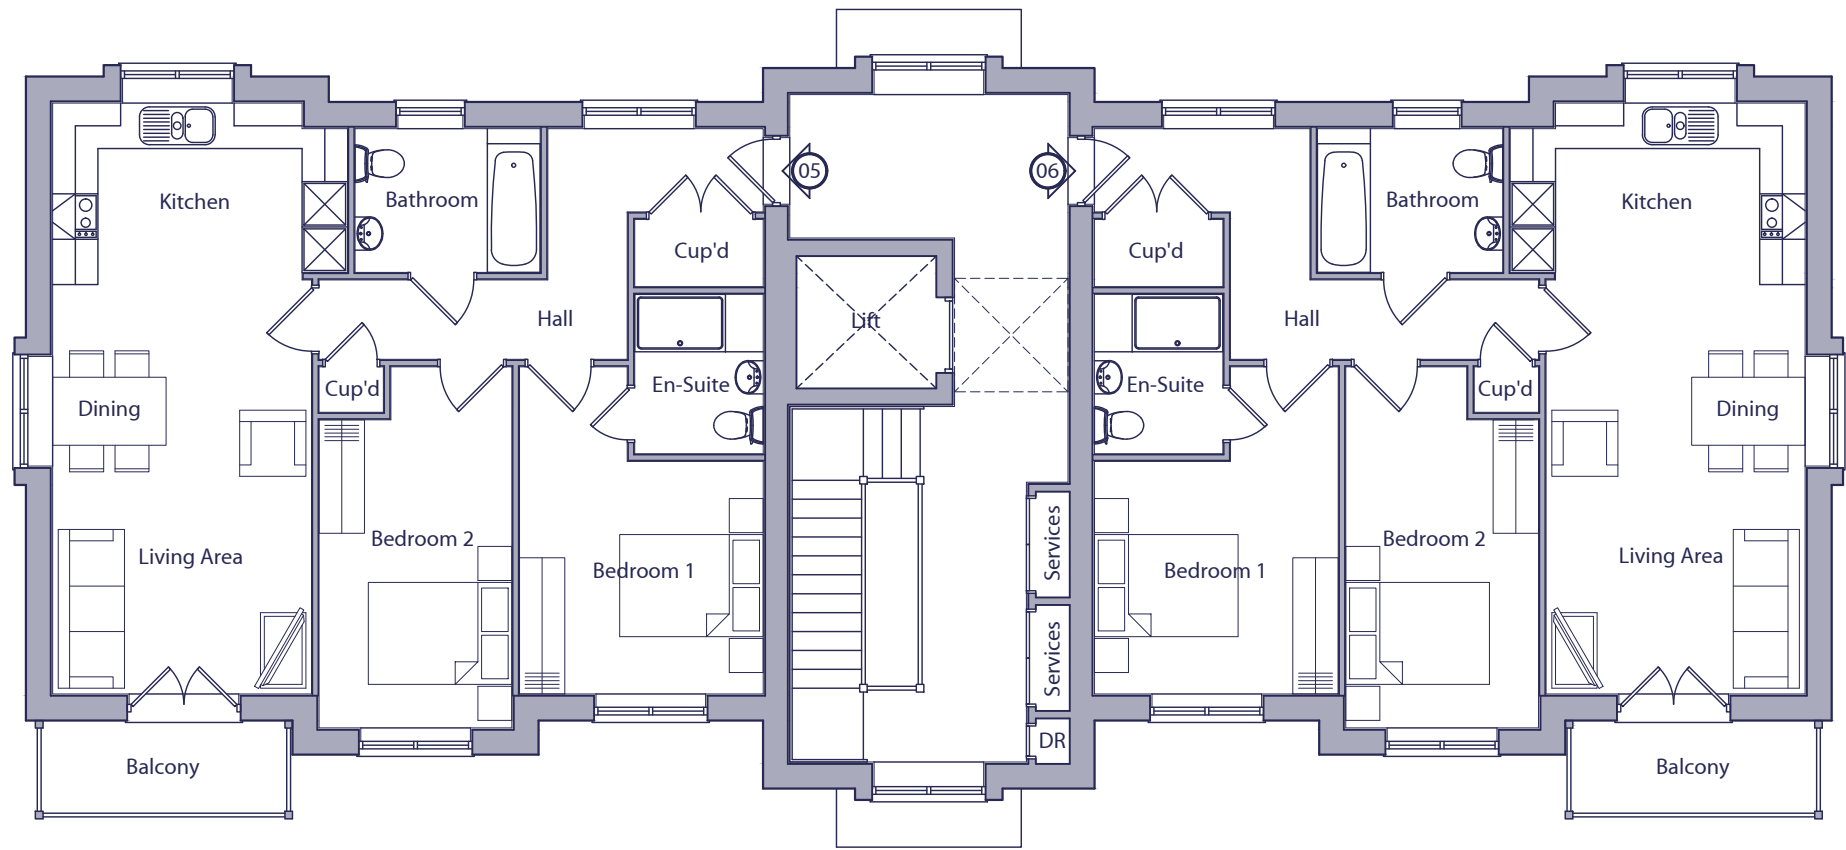

SECOND FLOOR PLAN

FLAT 5 - 2 BED / 4 PERSON FLAT		
SPACE STANDARDS	REQUIRED	ACTUAL
FLOOR AREA	70.0m2	72.53m2
STORAGE	2.0m2	2.02m2
BEDROOM 1	11.5m2	11.64m2
BEDROOM 2	11.5m2	11.70m2

FLAT 6 - 2 BED / 4 PERSON FLAT		
SPACE STANDARDS	REQUIRED	ACTUAL
FLOOR AREA	70.0m2	72.53m2
STORAGE	2.0m2	2.02m2
BEDROOM 1	11.5m2	11.64m2
BEDROOM 2	11.5m2	11.70m2

 

Rev.	Date	Description	MCN	DGP
C	15.05.25	Block amended to suit Planner's comments.	MCN	DGP
B	16.04.25	Balconies and floor plans amended.	MCN	DGP
A	08.01.25	Flat block amended to suit revised layout.	MCN	DGP

Client	Scale	Drawn	Checked	aap architecture
Project	1:100 @ A3	MCN	DGP	
South Wokingham R10	Date	File		
Drawing Title	Oct 2024	P1914 Flat Blocks		
R10 - Block 3 - Style 3 Second Floor Plan	Drg.No.	Rev.	Drawing Status	
	P1914.BLK3.103	C	PLANNING	

AAP Architecture Ltd
Unit A, Monument Business Centre, Monument Way East, Woking, Surrey GU21 5LG
T 01483 727345 E projects@aap-arc.co.uk W aap-arc.co.uk

Under the Intellectual Property Act 2014, this drawing is the copyright of AAP Architecture Ltd.